
Site Location Plan

Batcheller Monkhouse

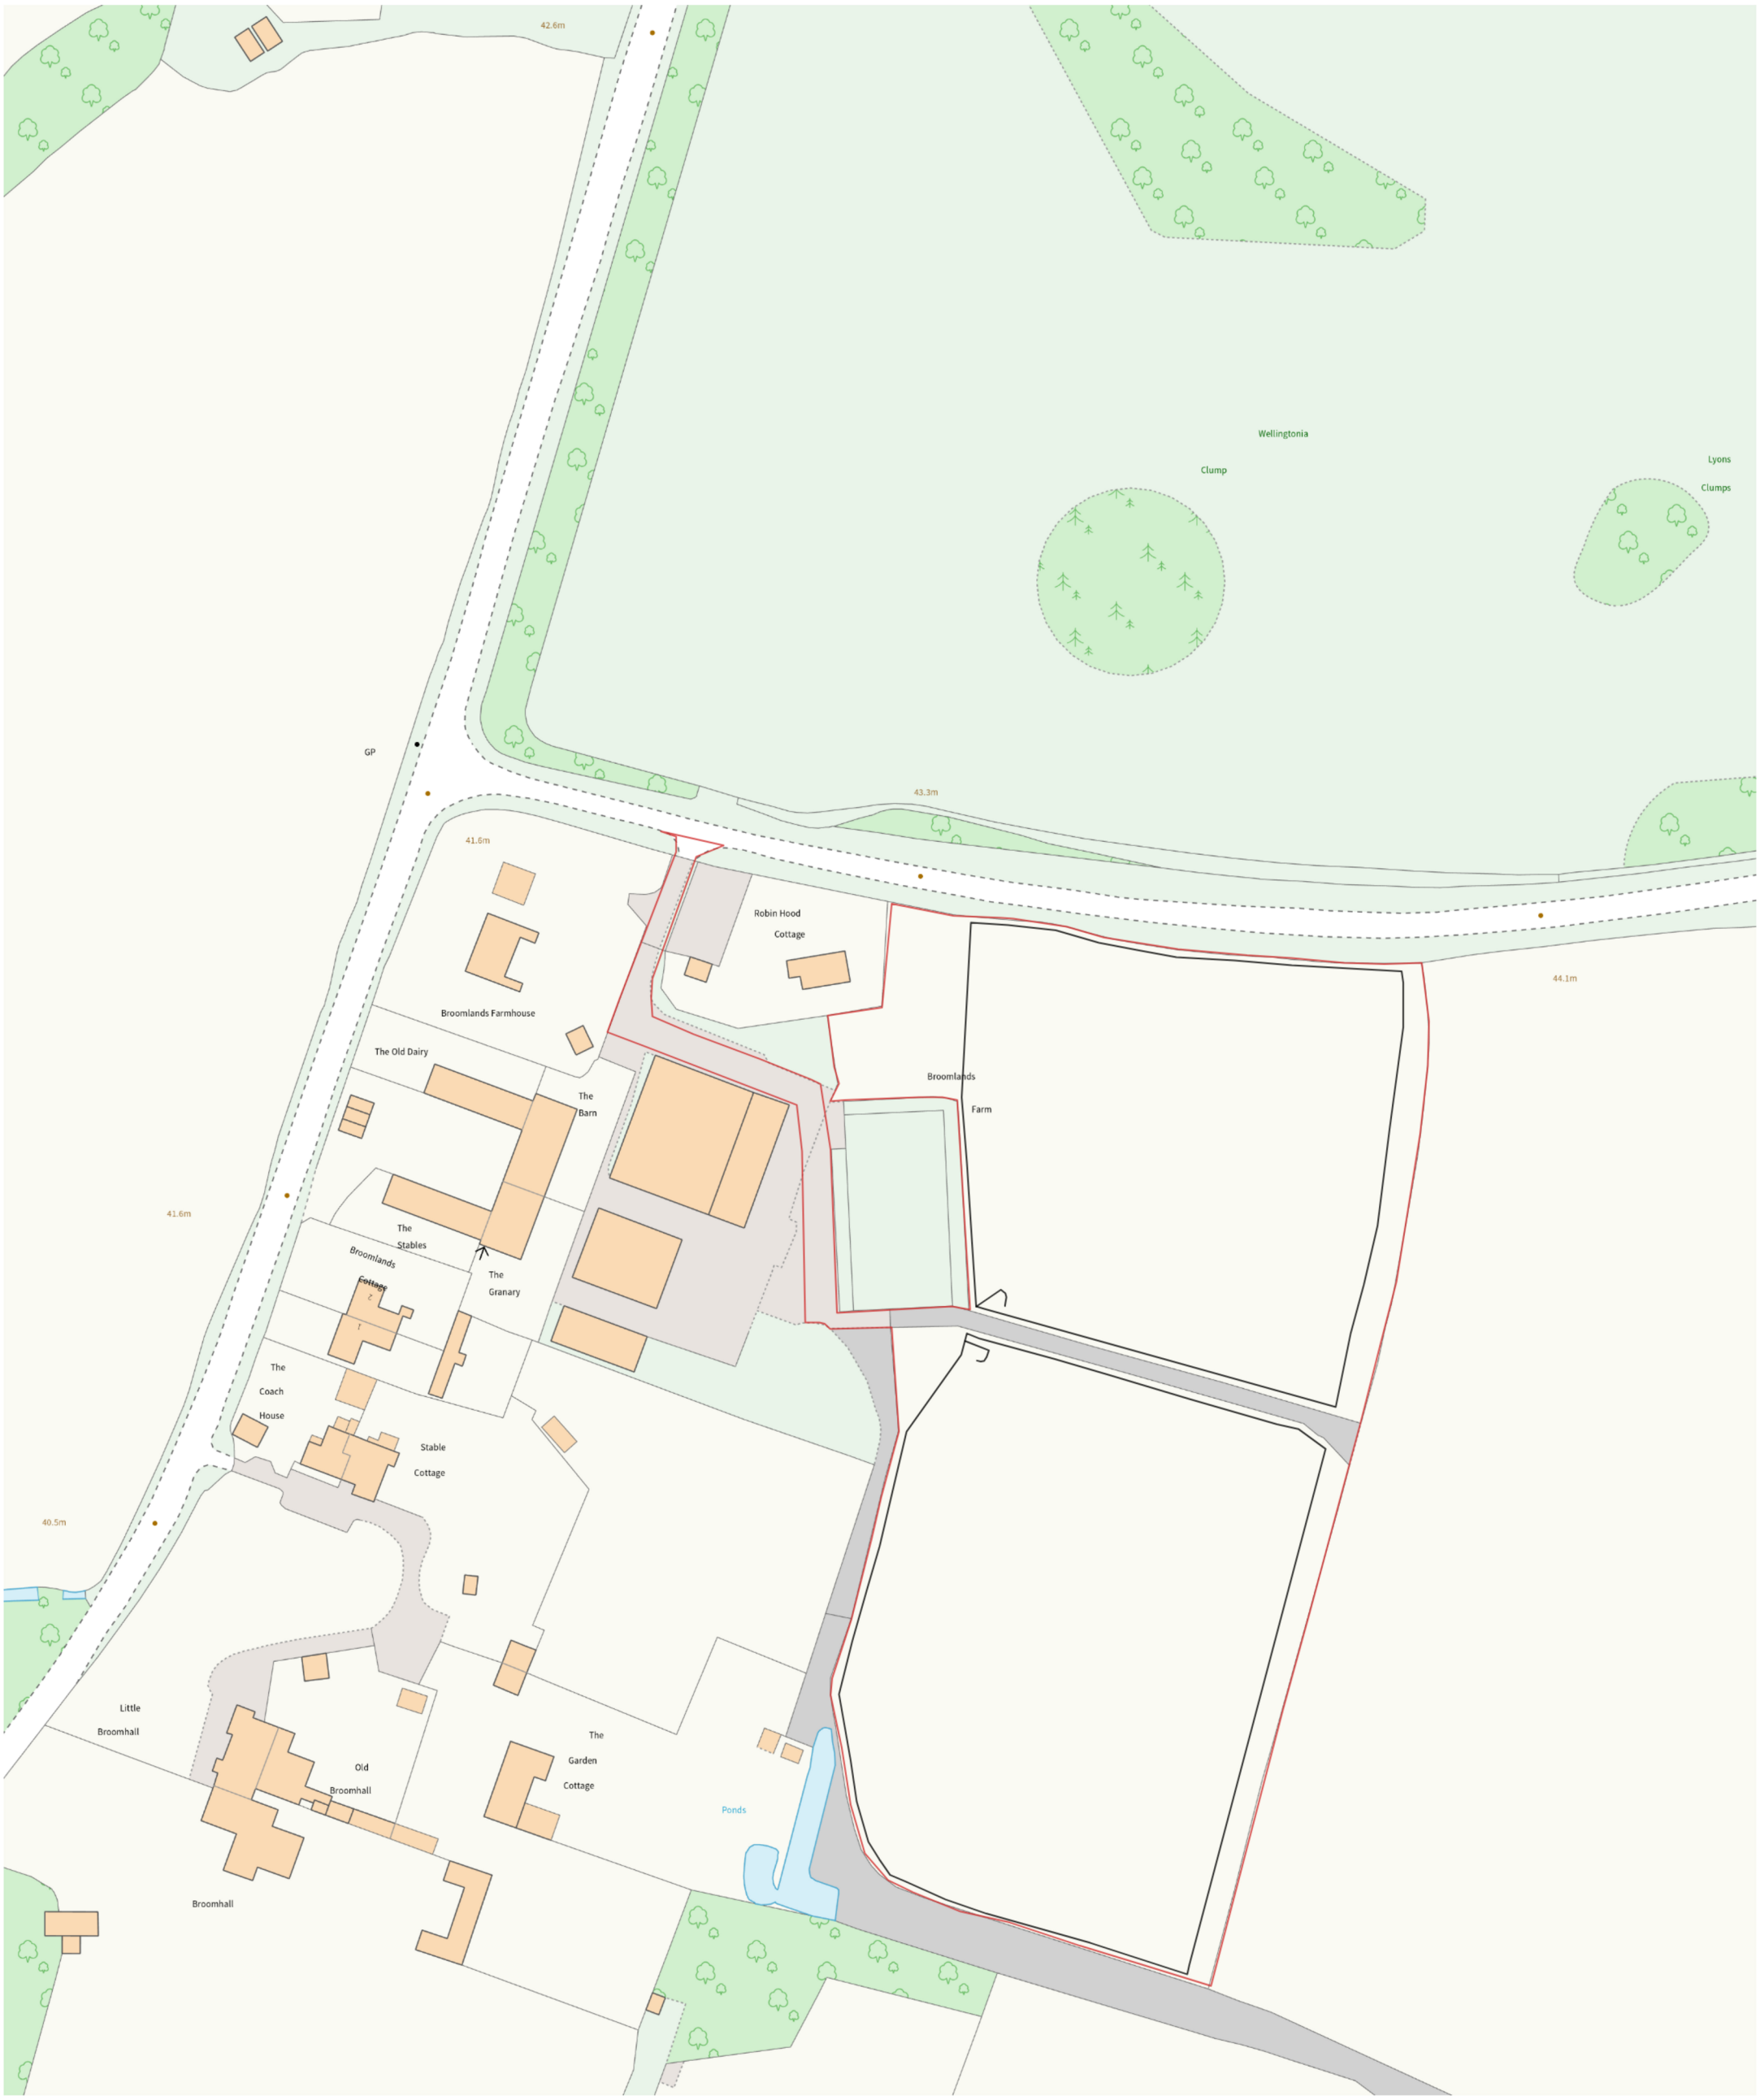

Produced on Land App, Oct 22, 2026.
© Crown copyright and database rights 2026 (Ordnance Survey licence number 100059532)

50 m
Scale 1:1250 (at A3)

N