



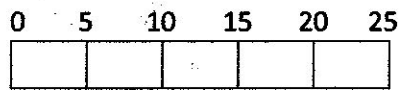

Block Plan for
Upper Westbrook Farm, Bognor Road, Horsham, RH12 3PT

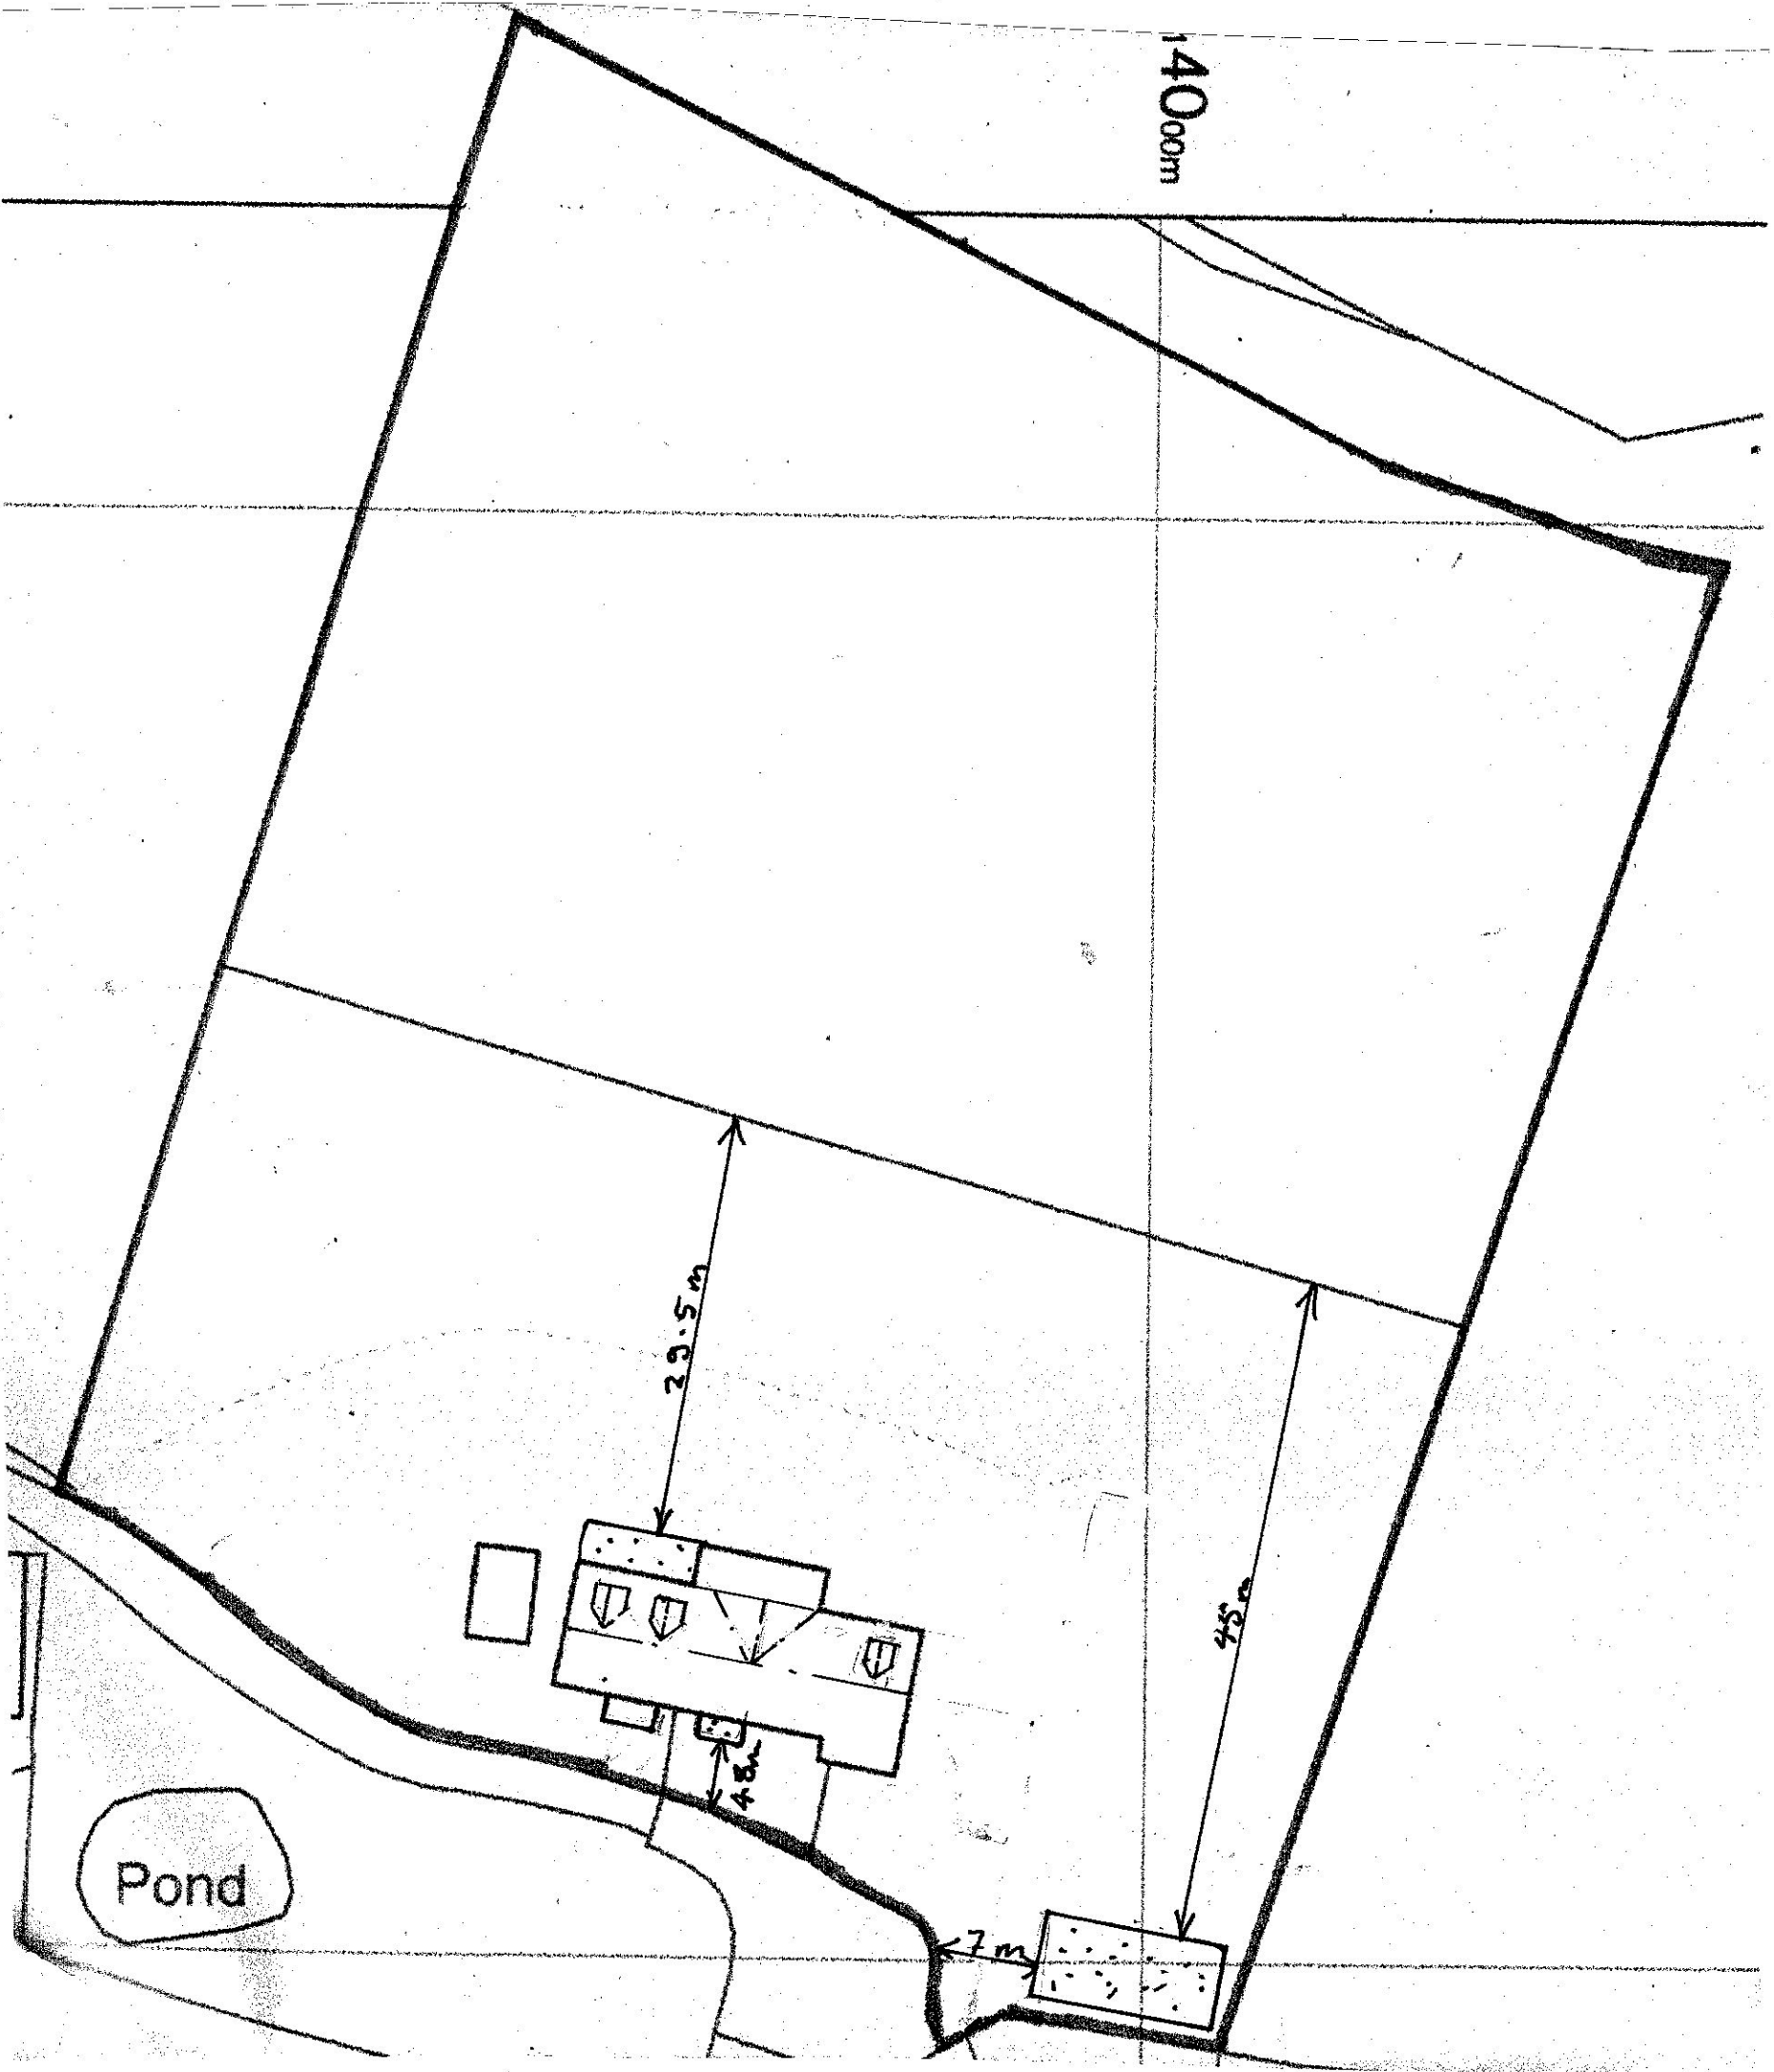

Scale bar 1:500 on A4 paper