This drawing is protected under Copyright and at no time should any portion of this drawing be reproduced or copied without the permission of the Architect. (Design Copyright Act 1968).

DO NOT SCALE. Site dimensions to be checked/verified before work is commenced.

THIS DRAWING IS NOT FOR CONSTRUCTION AND MUST NOT BE USED FOR PURPOSES OTHER THAN THAT FOR WHICH IT IS PROVIDED. It is supplied without liability for any errors or omissions.

All drawings subject to Statutory Authority Approval.

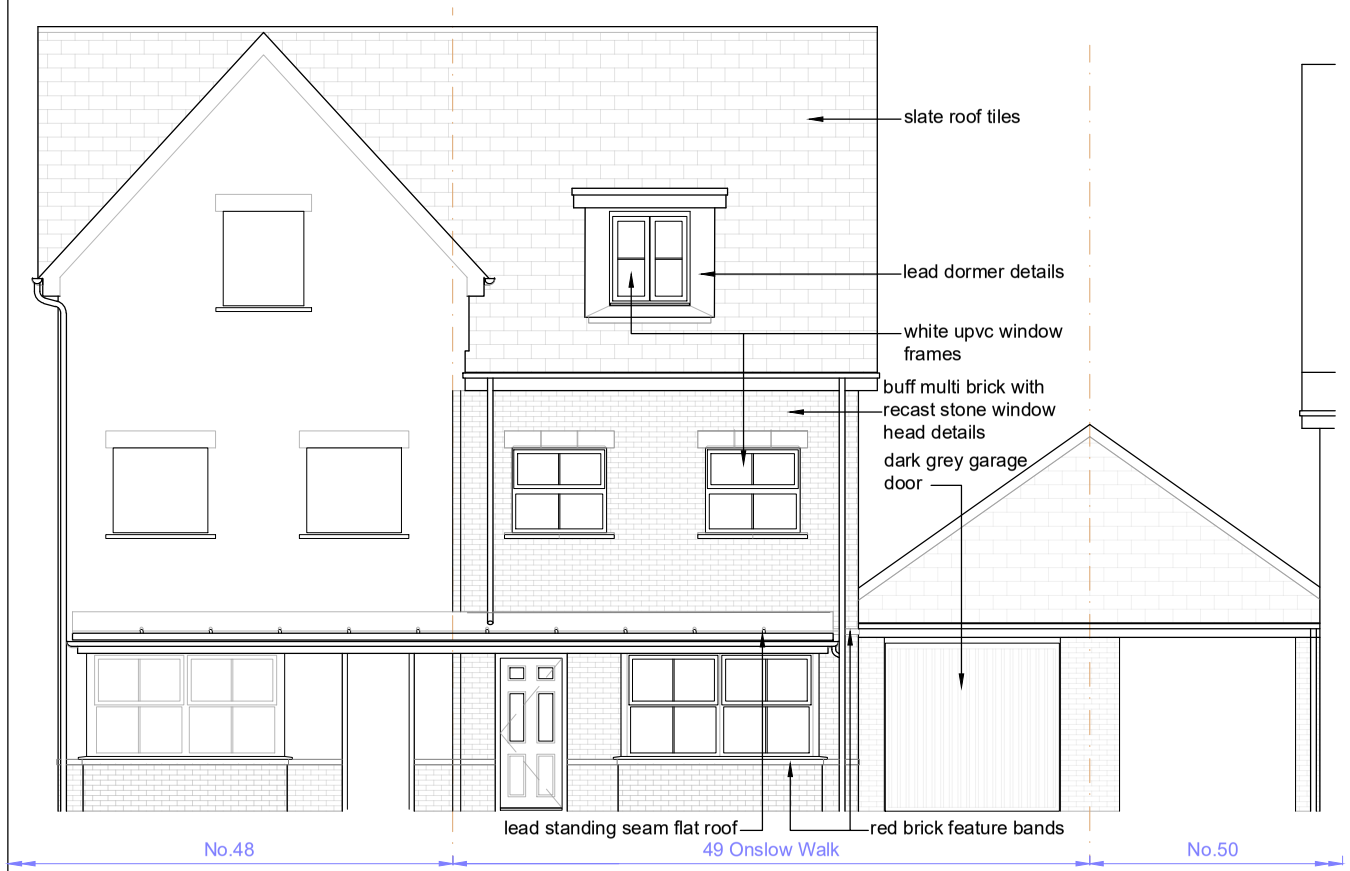

front elevation as existing / proposed

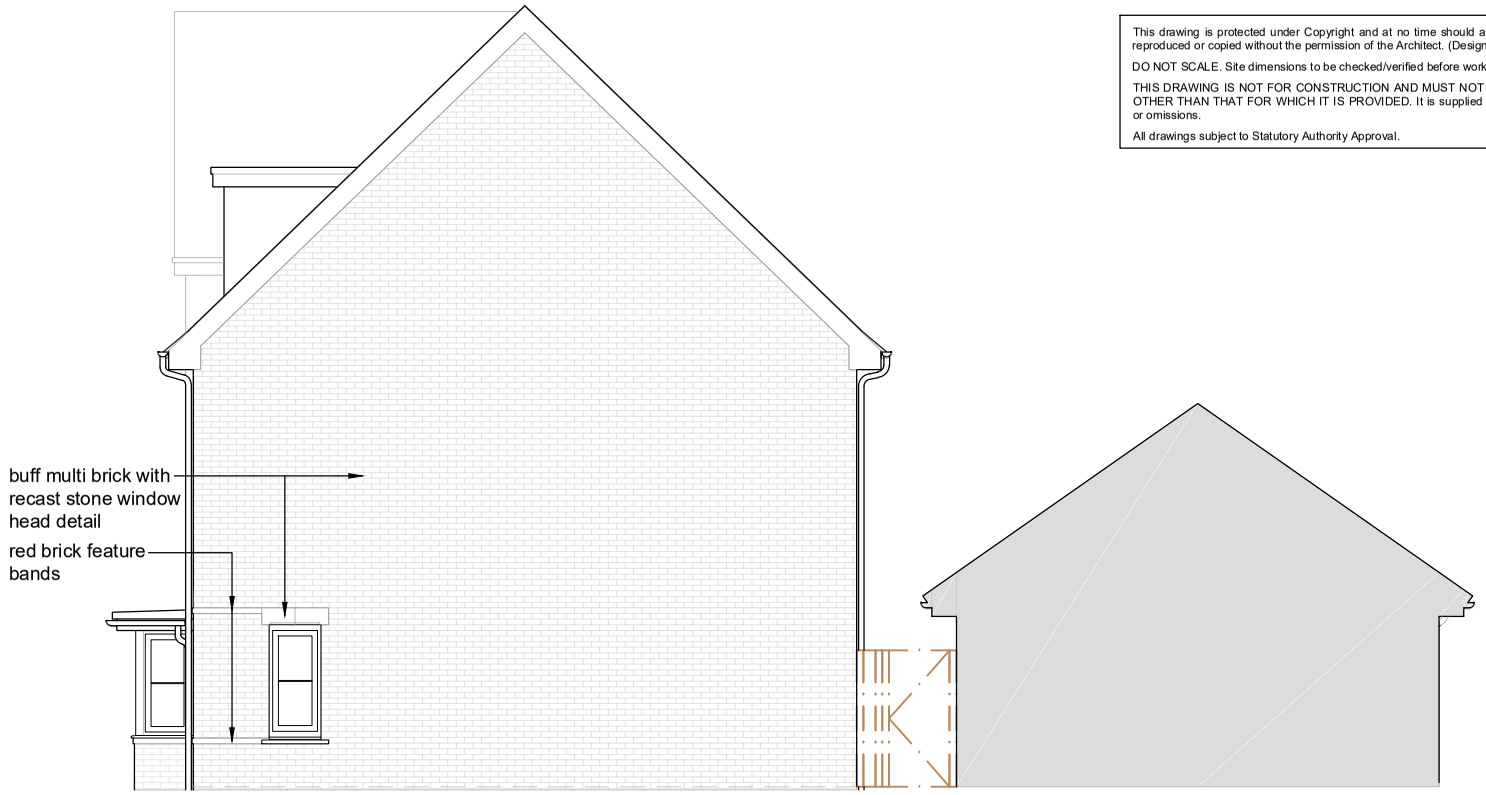

side elevation as existing / proposed

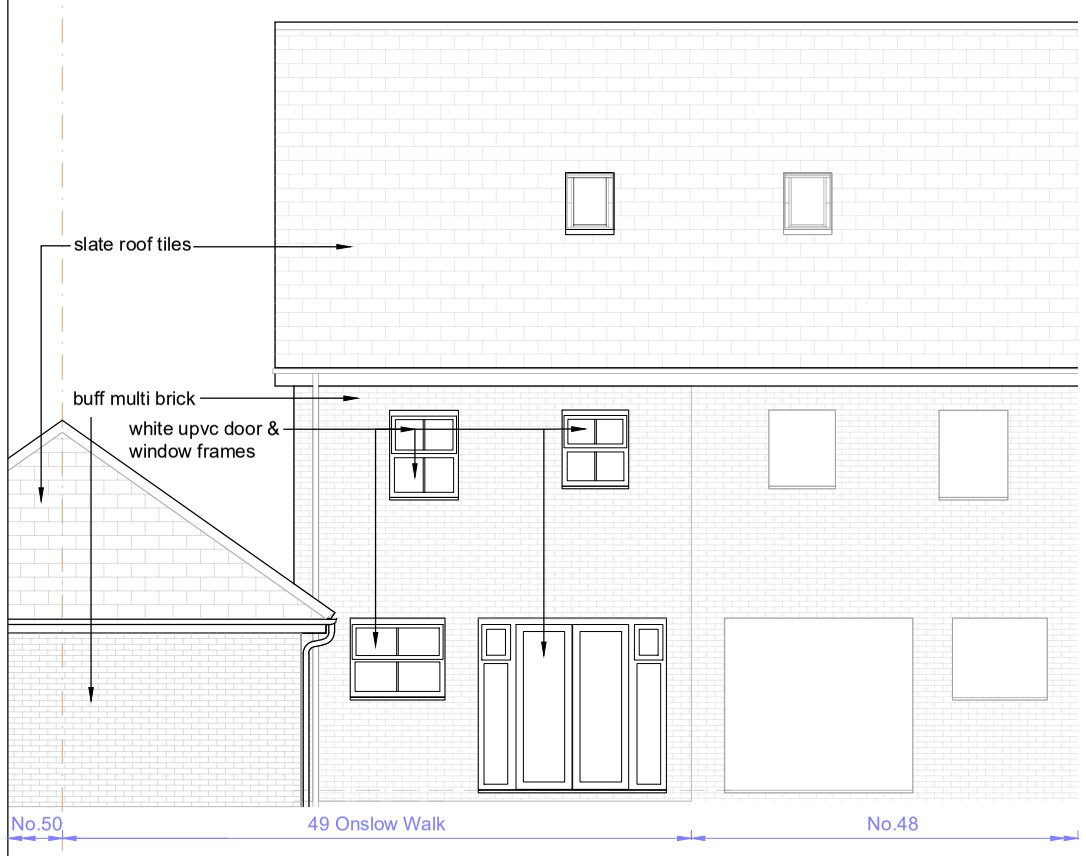

rear elevation as existing / proposed

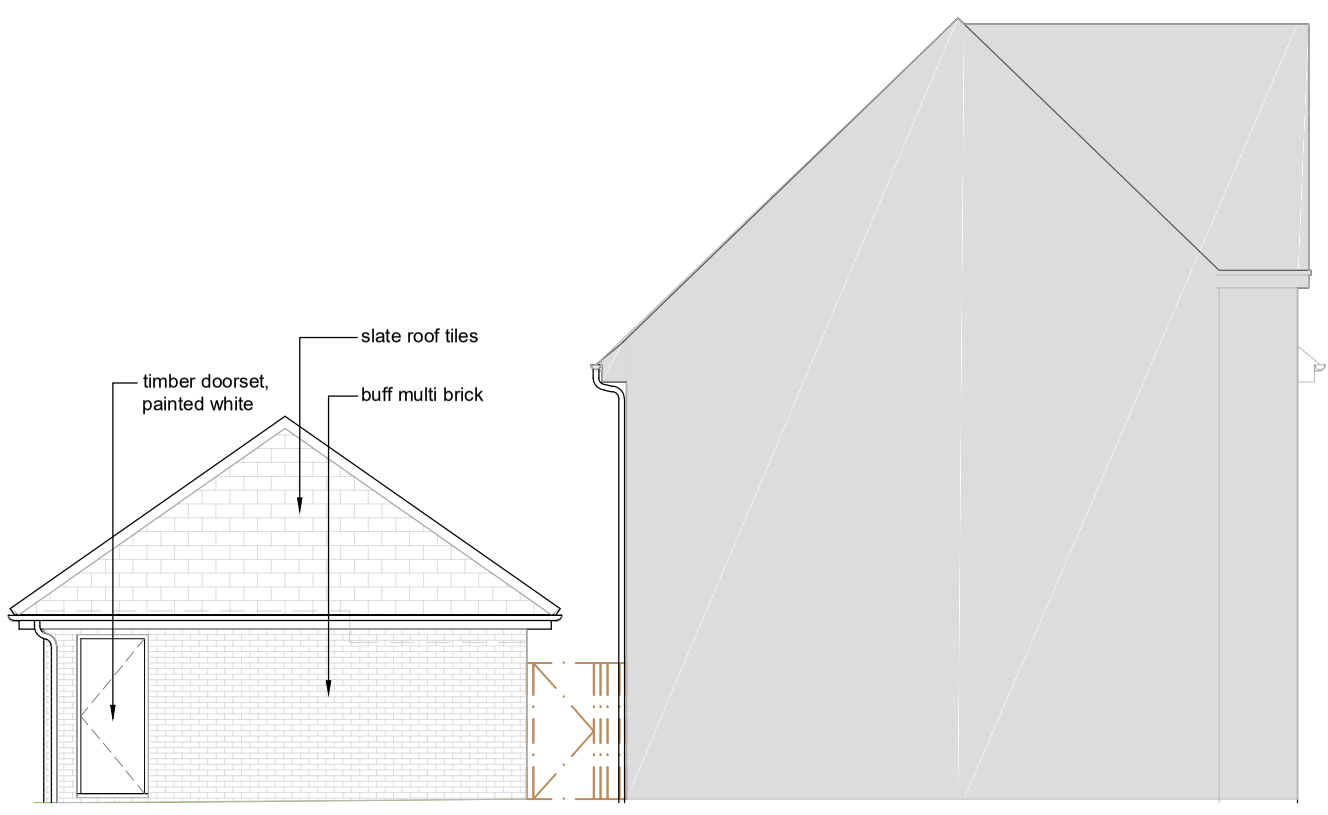

side (south) elevation as existing

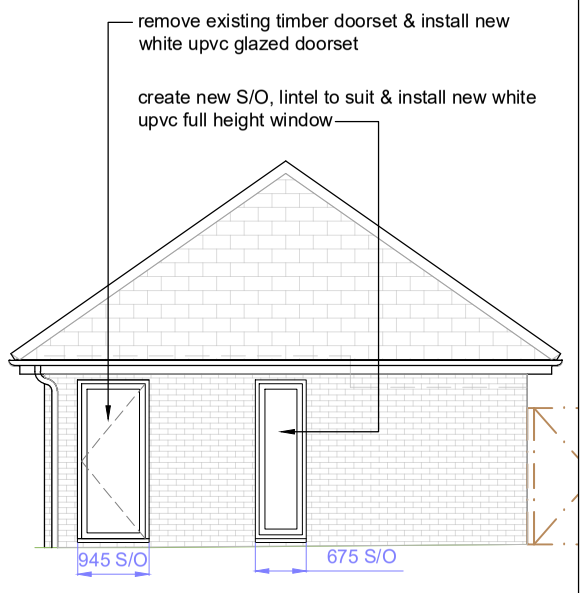

side elevation of garage as proposed

scale bar (metres)

0 1 2 3 4 5 7.5 10

1:100

RM Architectural Drafting Services Horsham West Sussex RH13 5SJ		Drawing Title: Elevations as Existing / Proposed	
		Scale:	1:100 @ A3
Address:	49 Onslow Walk, Horsham, RH12 3XJ	Project No.:	076
Project:	Proposed (Part) Garage Conversion	Drawing No.:	04
Client:	Mr & Mrs James	Revision:	/
Status:	HOUSEHOLDER PLANNING PERMISSION	Date:	23/06/2025