This drawing is protected under Copyright and at no time should any portion of this drawing be reproduced or copied without the permission of the Architect. (Design Copyright Act 1968).

DO NOT SCALE. Site dimensions to be checked/verified before work is commenced.

THIS DRAWING IS NOT FOR CONSTRUCTION AND MUST NOT BE USED FOR PURPOSES OTHER THAN THAT FOR WHICH IT IS PROVIDED. It is supplied without liability for any errors or omissions.

All drawings subject to Statutory Authority Approval.

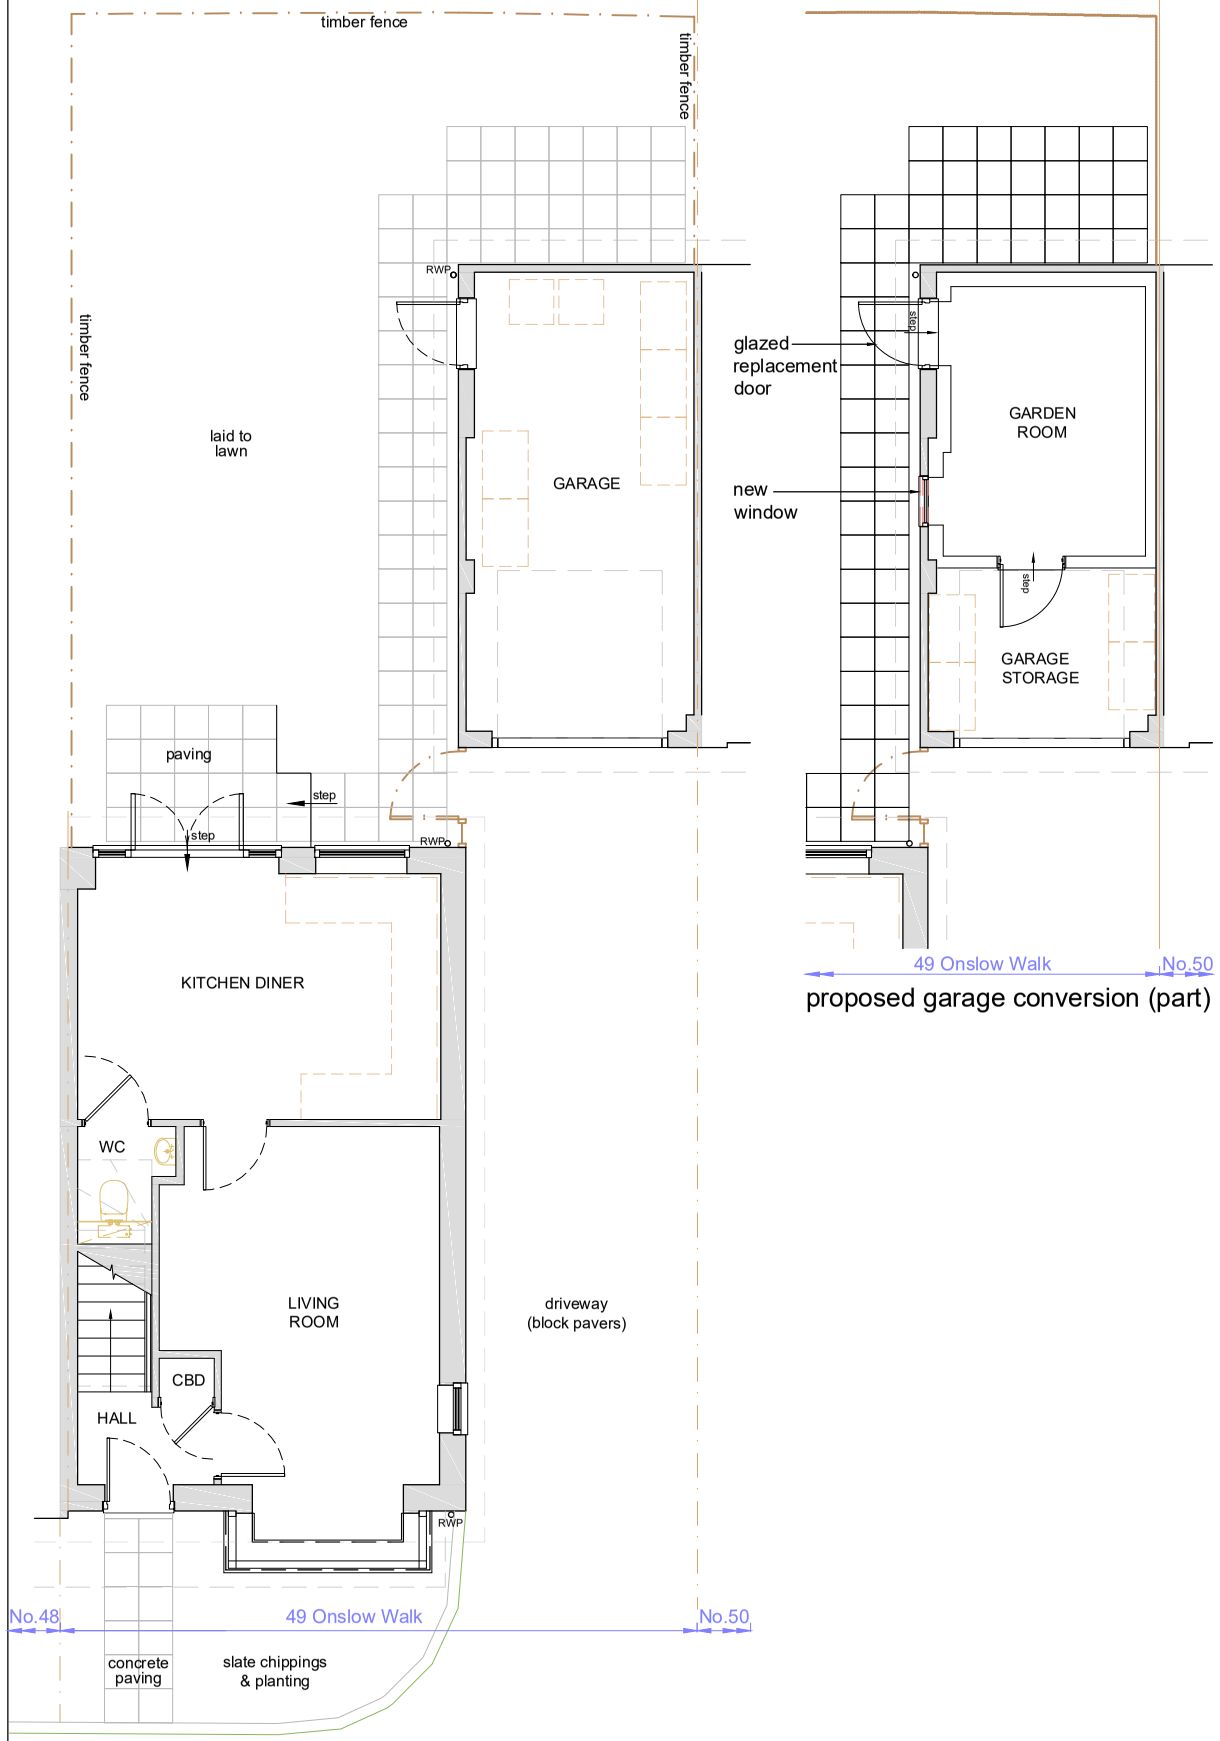

ground floor plan as existing

proposed garage conversion (part)

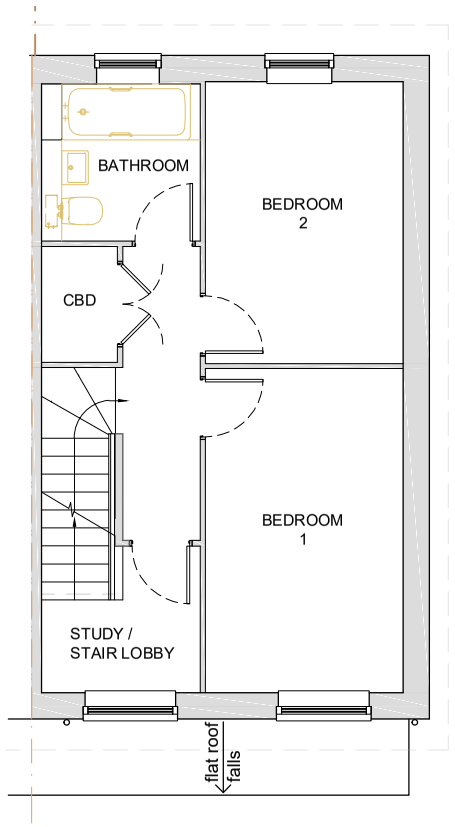

first floor plan as existing / proposed

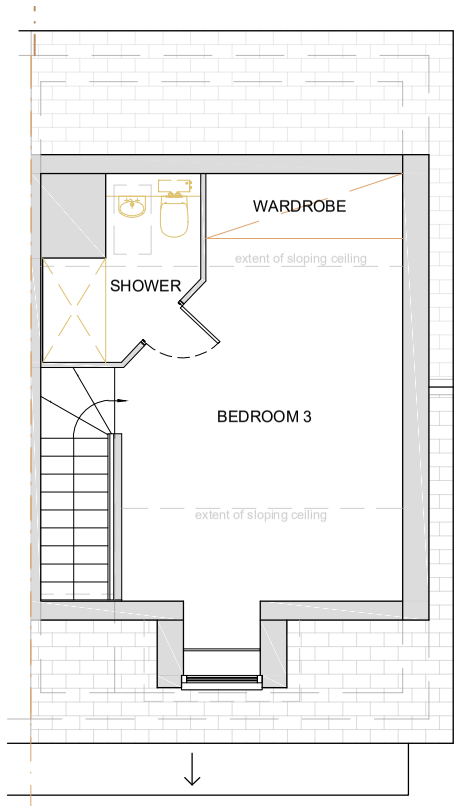

second floor plan as existing / proposed

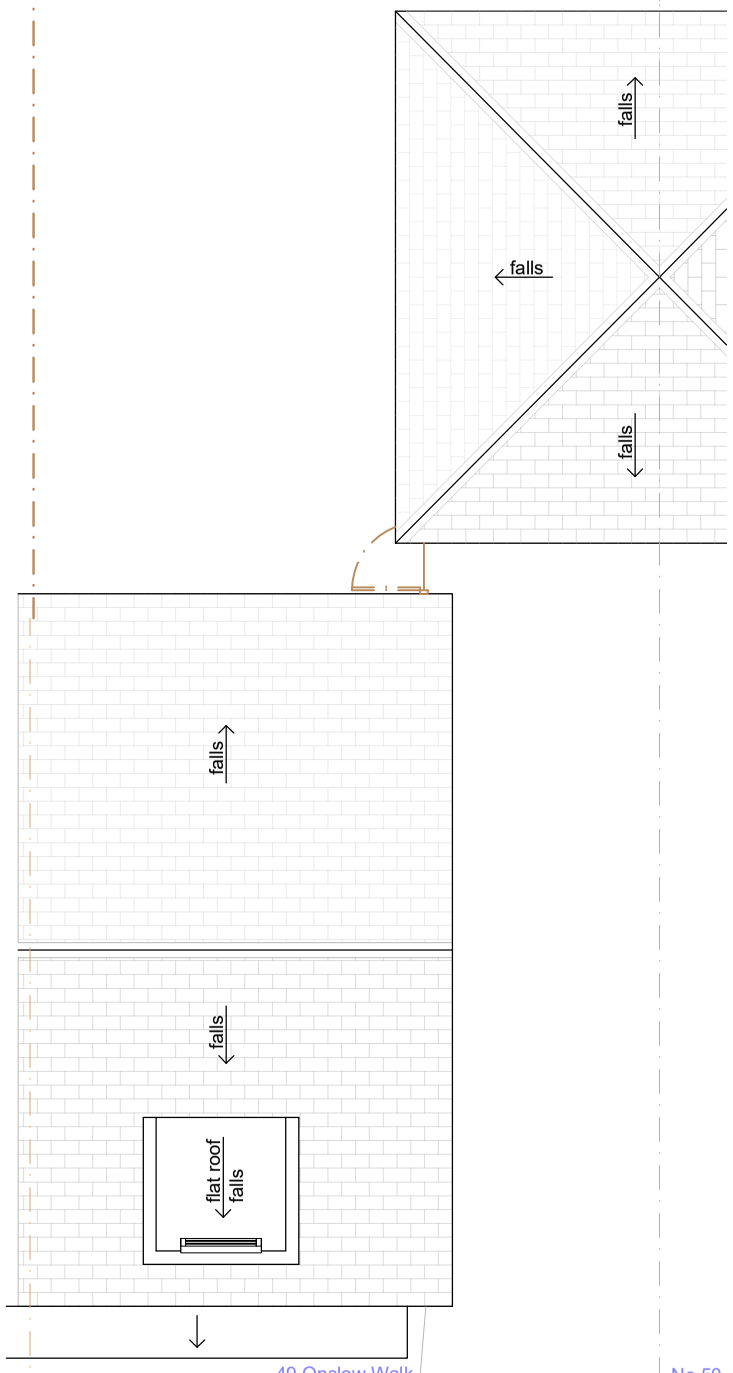

roof plan as existing / proposed

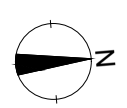

scale bar (metres)

0 1 2 3 4 5 7.5 10

1:100

RM Architectural Drafting Services Horsham West Sussex RH13 5SJ		Drawing Title: Plans as Existing / Proposed	
		Scale:	1:100 @ A3
Address: 49 Onslow Walk, Horsham, RH12 3XJ		Project No.:	076
Project:	Proposed (Part) Garage Conversion	Drawing No.:	03
Client:	Mr & Mrs James	Revision:	/
Status:	HOUSEHOLDER PLANNING PERMISSION	Date:	23/06/2025