

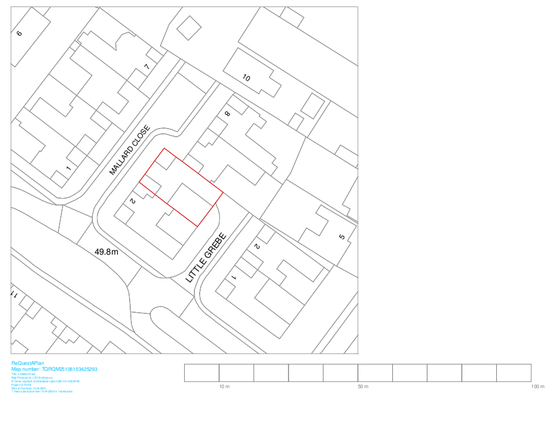


1 Location Plan
1 : 1250

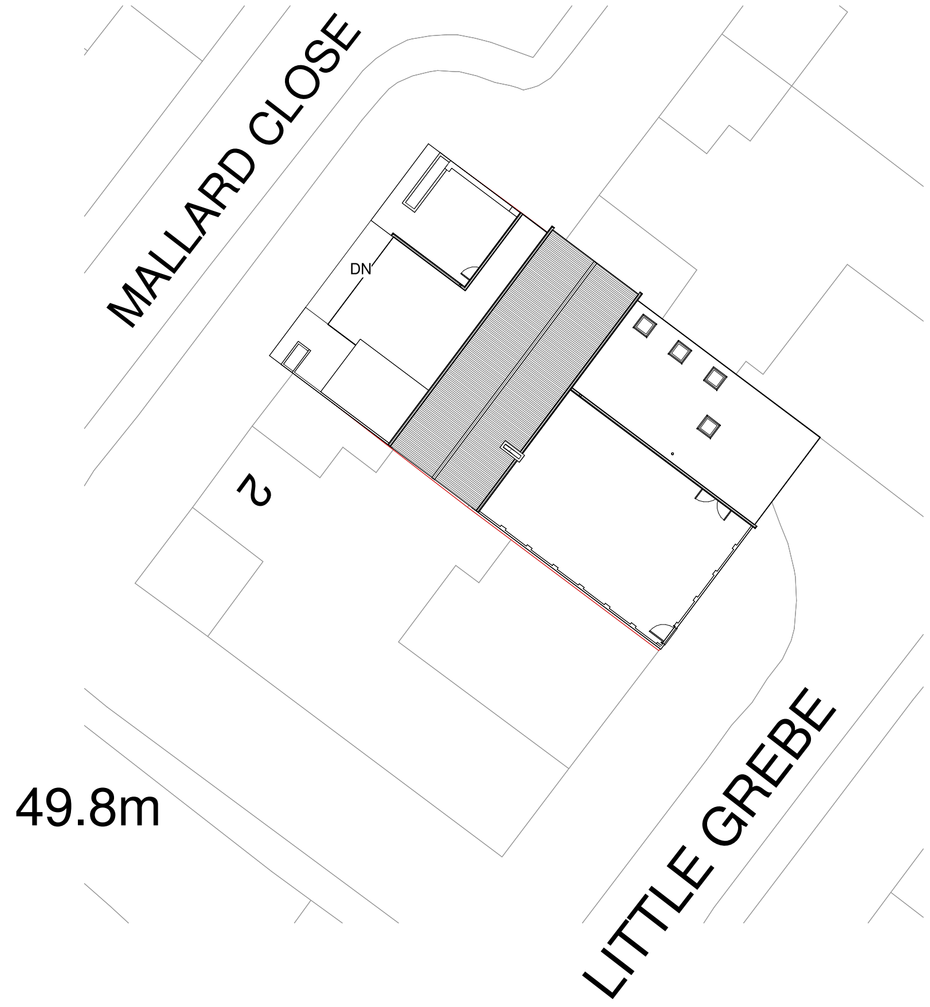


2 Site Plan
1 : 200

0 5 m 20 m

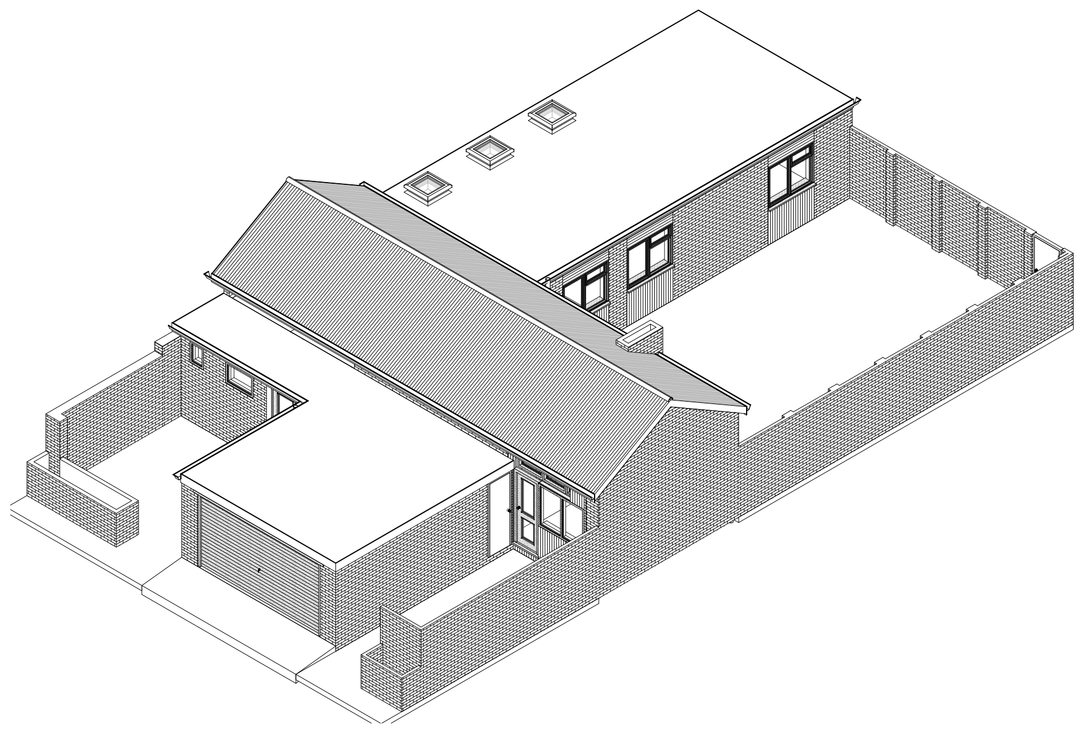

3 3D - Exisiting

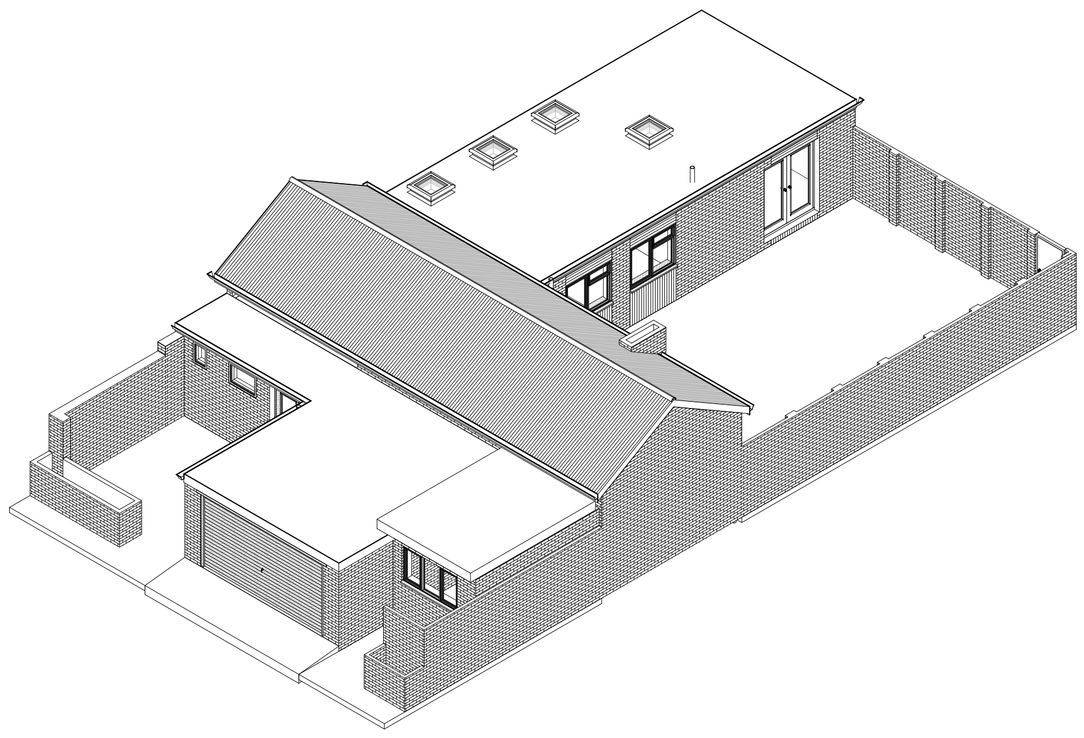

4 3D - Proposed

rev	description	drawn	checked	date
D	Revision 5	LDV	LDV	04/07/25
C	Revision 4	LDV	LDV	04/07/25
B	Revision 2	LDV	LDV	19/05/25
A	Revision 1	LDV	LDV	08/05/25

revisions

status: PRELIMINARY

This drawing is protected under The Copyright, Designs and Patents Act 1988. This drawing is produced for PLANNING PURPOSES ONLY and is not to be used for construction.

LDV Architecture
39 PLOVERS ROAD
HORSHAM, WEST SUSSEX
RH13 5PD-

TELEPHONE + 44 (0)1403 541 586

EMAIL INFO@LDVARCHITECTURE.CO.UK

client: MS BROWNING

project: 4 MALLARD CLOSE

title: LOCATION AND SITE PLANS

scale: As indicated @ A1

date: 08/05/25

drawn: LDV

checked: LDV

job no: P2514

drawing no: (01)-001

revision: D