



Plot 161 Plot 160 Plot 159 Plot 158 Plot 157 Plot 156 Plot 155 Plot 154 Plot 153 Plot 152 Plot 151 Plot 150 Path Road Path

Datum 70.000

Street Scene D-D



Road Path Plot 207 Plot 206 Plot 205 Plot 204 Plot 203 Plot 202 Road Path Plot 199 Plot 198 Plot 197 Plot 196 Plot 195 Plot 194

This element remains as approved and not part of the Section 73 Application

Street Scene D-D (Cont'd)



Road Path Plot 150 Plot 149 Plot 148 Plot 147 Path Road Path Plot 120 Plot 119 Plot 118 Plot 117 Path

Datum 70.000

Street Scene E-E



Plot 266 Plot 267 Plot 266 Plot 265 Plot 264 Path Road Path Plot 255 Plot 254 Plot 253 Plot 252 Plot 251 Plot 250 Plot 249 Plot 248 Plot 247 Plot 246 Path Road

This element remains as approved and not part of the Section 73 Application

Datum 70.000

Street Scene F-F




Road Path Plot 235 Plot 234 Plot 233 Plot 232 Plot 231 Plot 230 Plot 229 Plot 228 Plot 227 Path Road Path

This element remains as approved and not part of the Section 73 Application

Datum 70.000

Street Scene F-F (Cont'd)

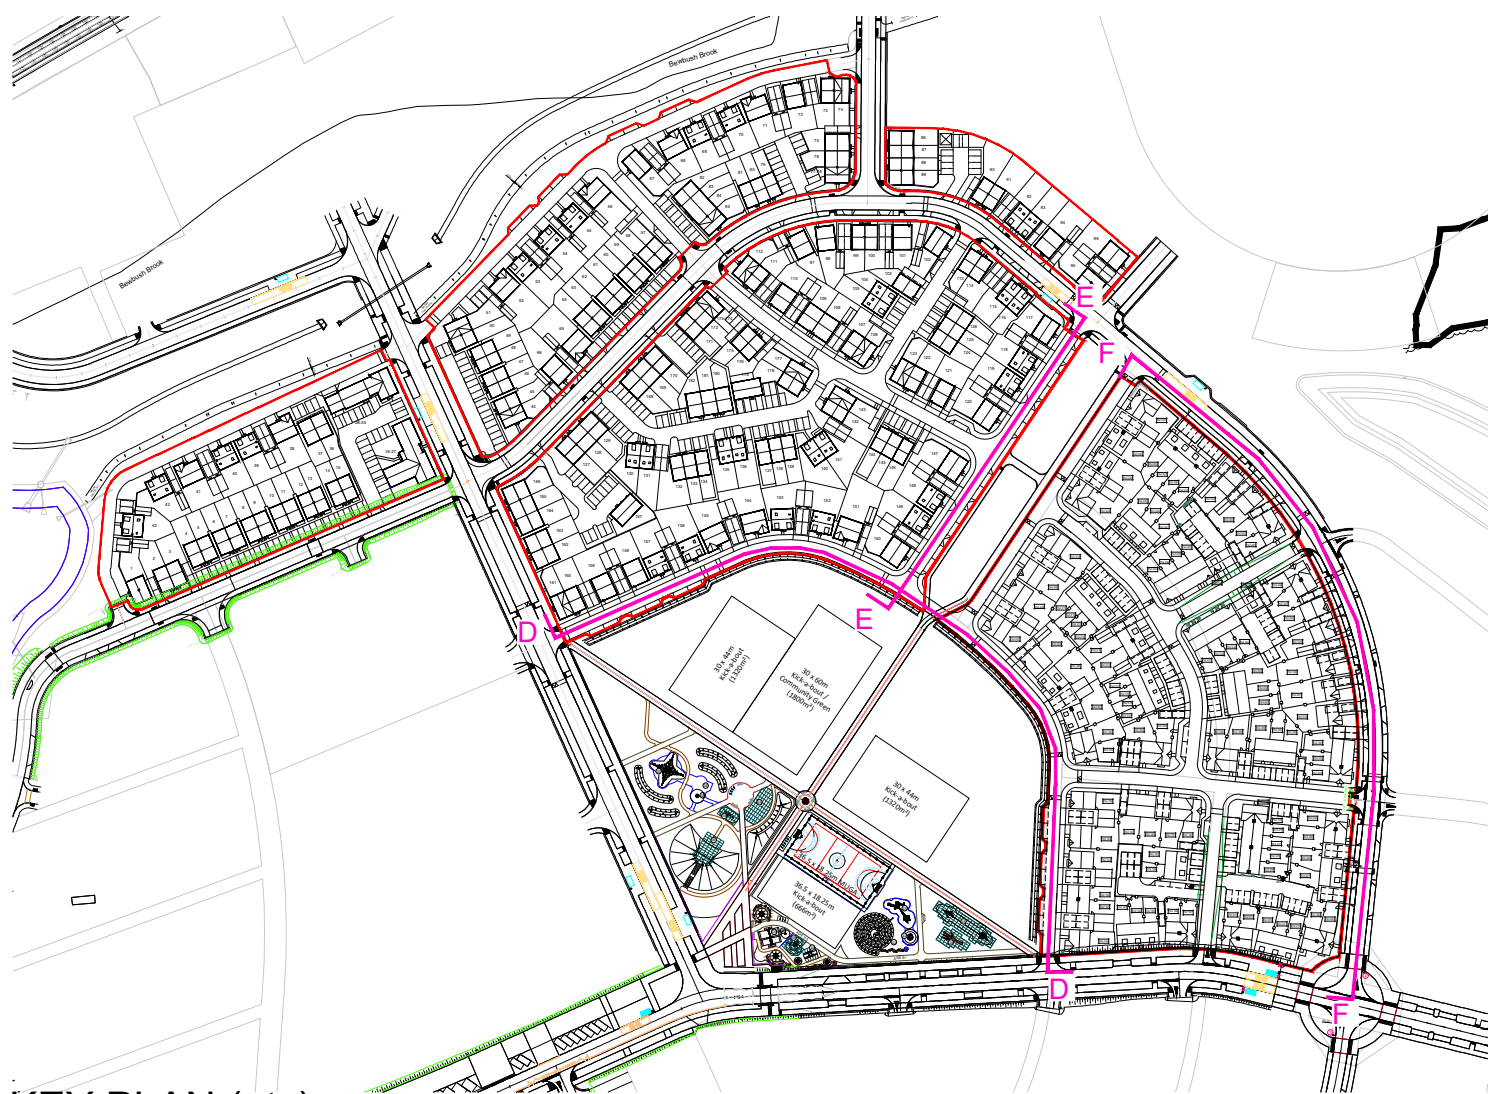

KEY PLAN (nts)

B	05.02.26	Lineweights Amended	MC	AK
A	04.02.26	Plot 161 amended	KB	AK
Rev	Date	Revision Details	Dr	Ch



Client's Name
Taylor Wimpey South Thames

Job Title
Parcels 3D, 3F & 3G
Kilnwood Vale

Drawing Title
Coloured Street Scenes
D-D, E-E and F-F

Scale
1:200 @ A0 / 1:400 @ A2

metres 4 8 12 16 20
Drawn KB Checked KE Date 25.11.25

Job No 7633 Drawing No PL-91 Rev B

Status

APPROVAL