1cm = 0.5 m 1:50

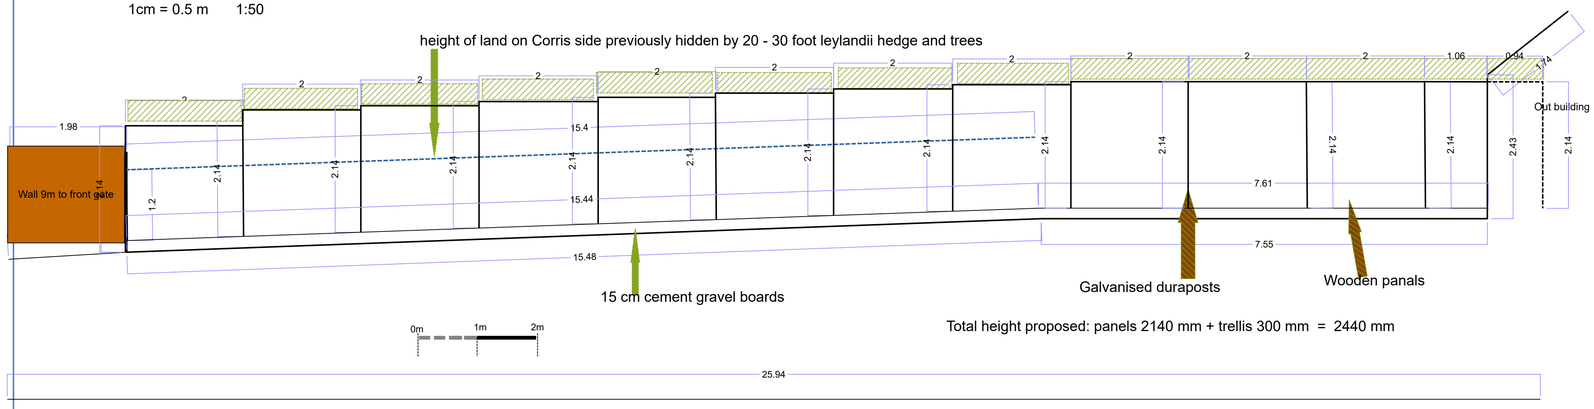

Site: **Bronte House and Corris, RH20 3BQ.**	Drawing: 4	Project: 1	Drawn: Barbara Philips	Notes:	
Title: **Proposed boundary from Bronte House**	Scale: 1cm = 0.5 m 1:50	Date: **20/05/2025**	Rev: **A**		