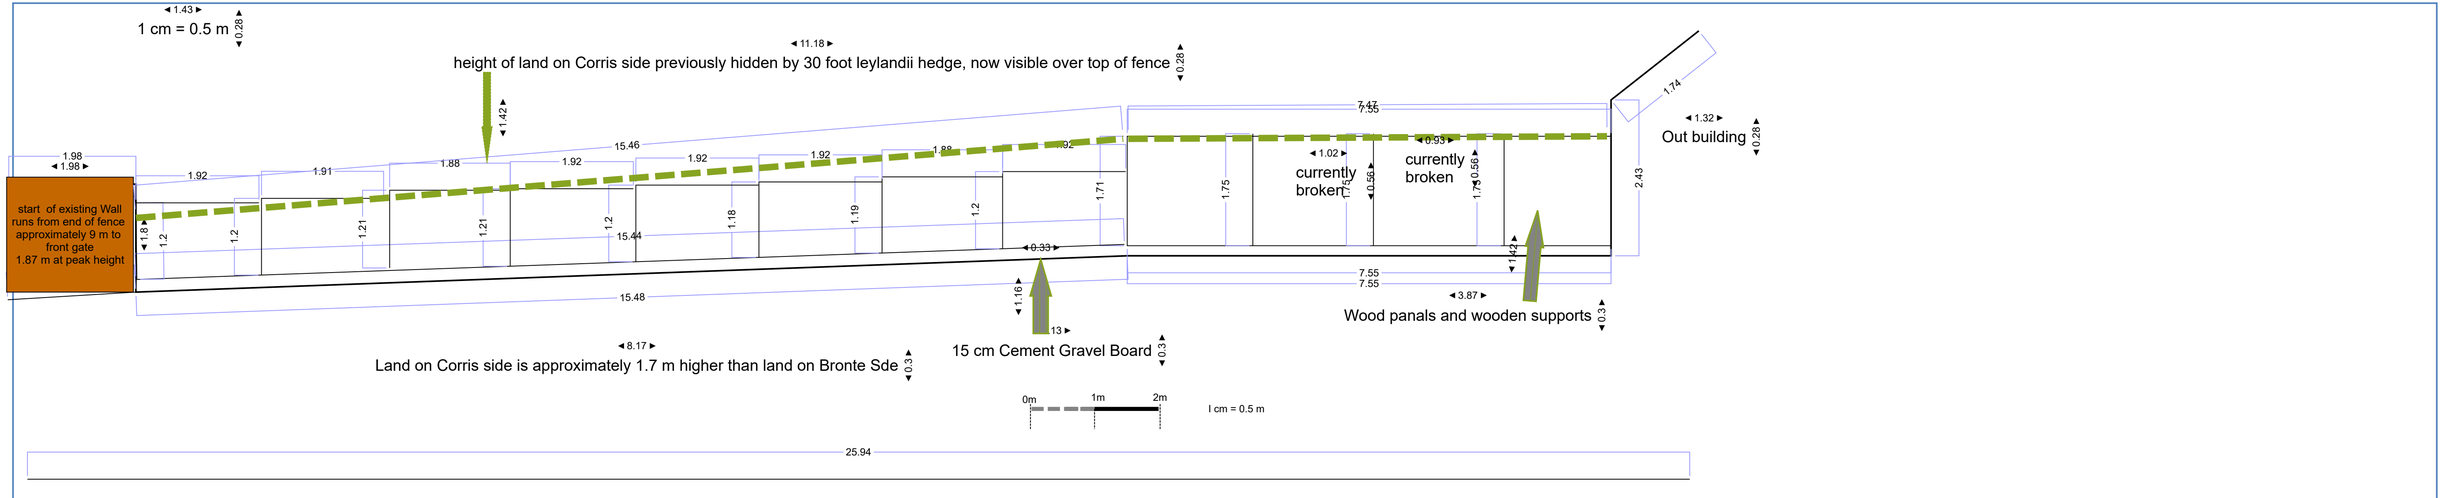

Site: **View from Bronte House**		Drawing: 3	Project: 1	Drawn: **Name Barbara Philips**	Notes:
Title: **Current boundary from Bronte house**		Scale: **1cm = 0.5m**	Date: 20/07/2025	Rev: **A**	