



MapServe®

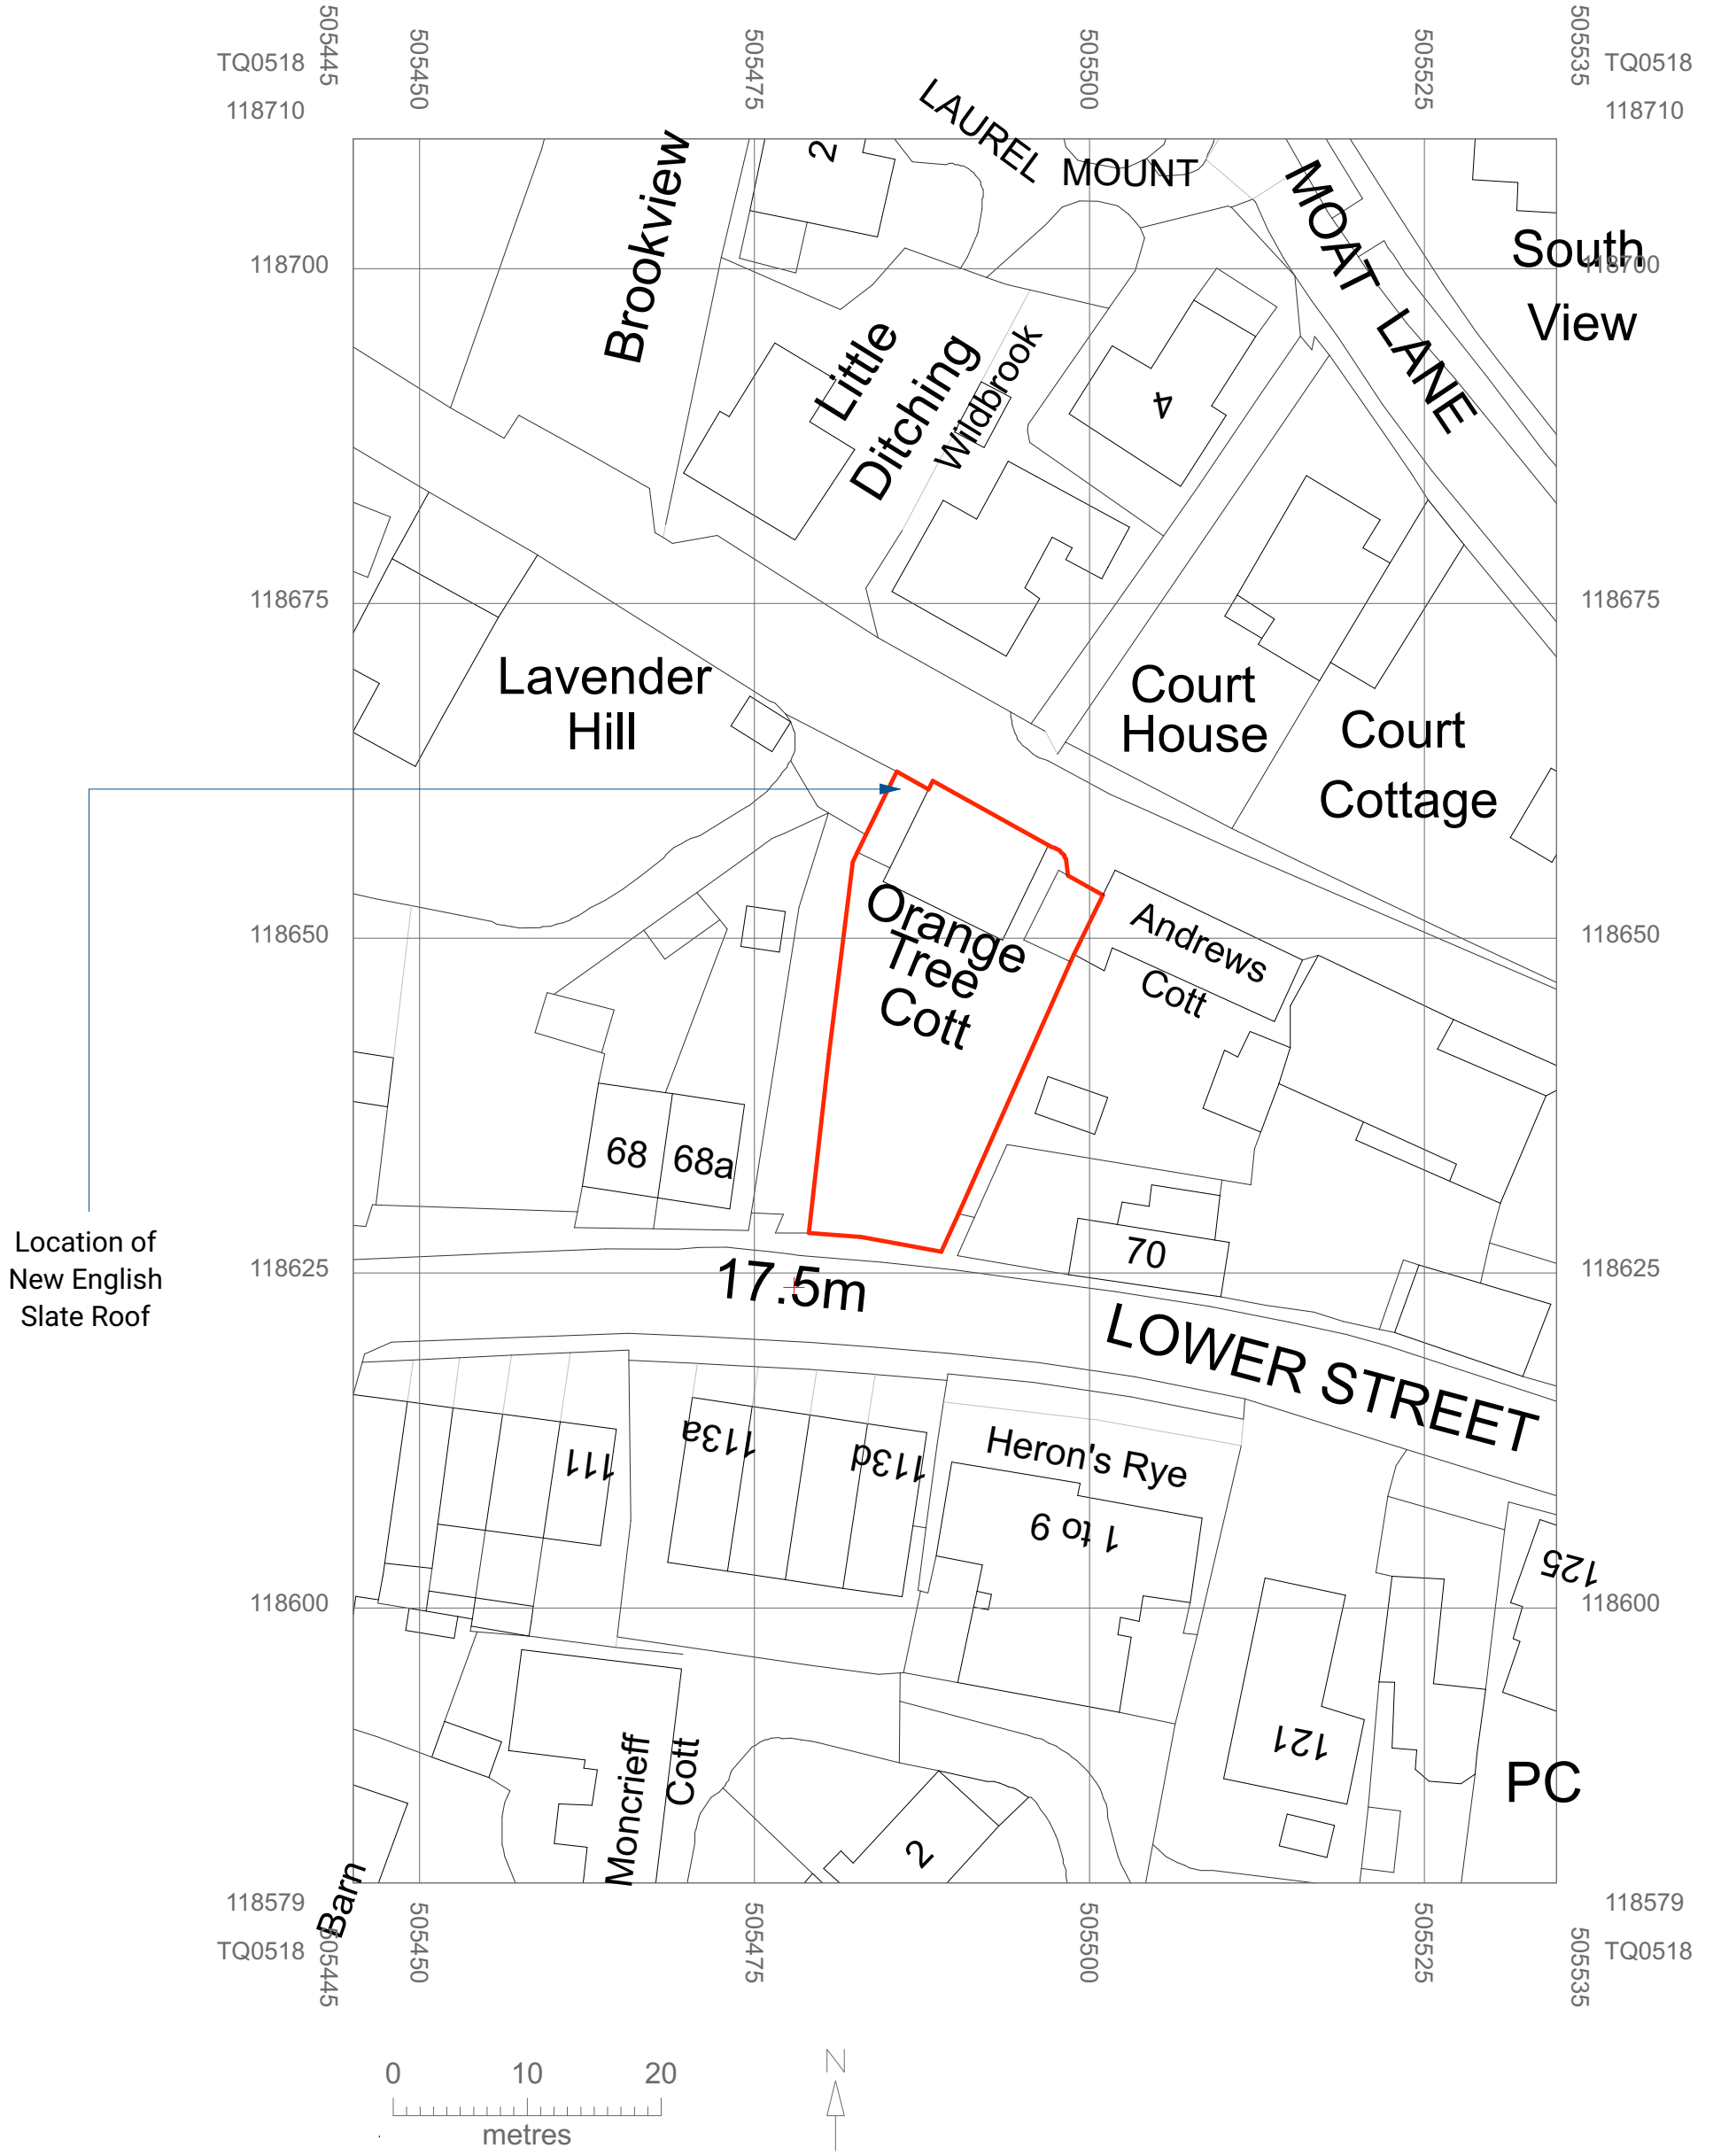

© Crown copyright 2026 Ordnance Survey 100053143

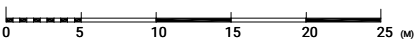

|  | Date:      | 31/03/2026     | Drawings By:                                              | Client Details:                                         | Project Title:                                                                         | Project Address:                                              | Page Description: | Notes   |
|------------------------------------------------------------------------------------|------------|----------------|-----------------------------------------------------------|---------------------------------------------------------|----------------------------------------------------------------------------------------|---------------------------------------------------------------|-------------------|---|
|                                                                                    | Sheet No   | 1              | Russell Crouch                                            | Domenic Carratu                                         | Application for<br>Retrospective Planning<br>Permission for Change of<br>Roof Material | Orange Tree Cottage,<br>Rectory Land,<br>Pulborough, RH20 2AD | <b>Block Plan</b> | 1. ALL DRAWINGS SUPPLIED BY DWG PLANS ARE TO BE USED FOR PLANNING PERMISSION PURPOSES ONLY<br>2. THESE DRAWINGS <b>ARE NOT</b> TO BE USED FOR BUILDING REGULATION PURPOSES.<br>3. THE CONTRACTOR, SUB-CONTRACTOR OR SUPPLIER IS TO CHECK ALL RELEVANT DIMENSIONS, LEVELS, EXISTING STRUCTURE AND MATERIALS PRIOR TO COMMENCING WORKS.<br>4. THIS DRAWING IS COPYRIGHT AND MAY NOT BE COPIED, TRACED, ALTERED OR REPRODUCED WITHOUT WRITTEN PERMISSION FROM DWG PLANS SUSSEX ©. |
|                                                                                    | Scale (m)  | 1:500          | DWG Plans Sussex Ltd, 16 Blatchington Road, Hove, BN3 3YN | Orange Tree Cottage, Rectory Land, Pulborough, RH20 2AD |                                                                                        |                                                               |                   |   |
|                                                                                    | DWG No     | DWGSP500046/BP |                                                           |                                                         |                                                                                        |                                                               |                   |   |
|                                                                                    | Paper Size | A3             |                                                           |                                                         |                                                                                        |                                                               |                   |   |
|                                                                                    | Reference  | P26-0412       |                                                           |                                                         |                                                                                        |                                                               |                   |   |