


Southwater Sports Club - Location Plan

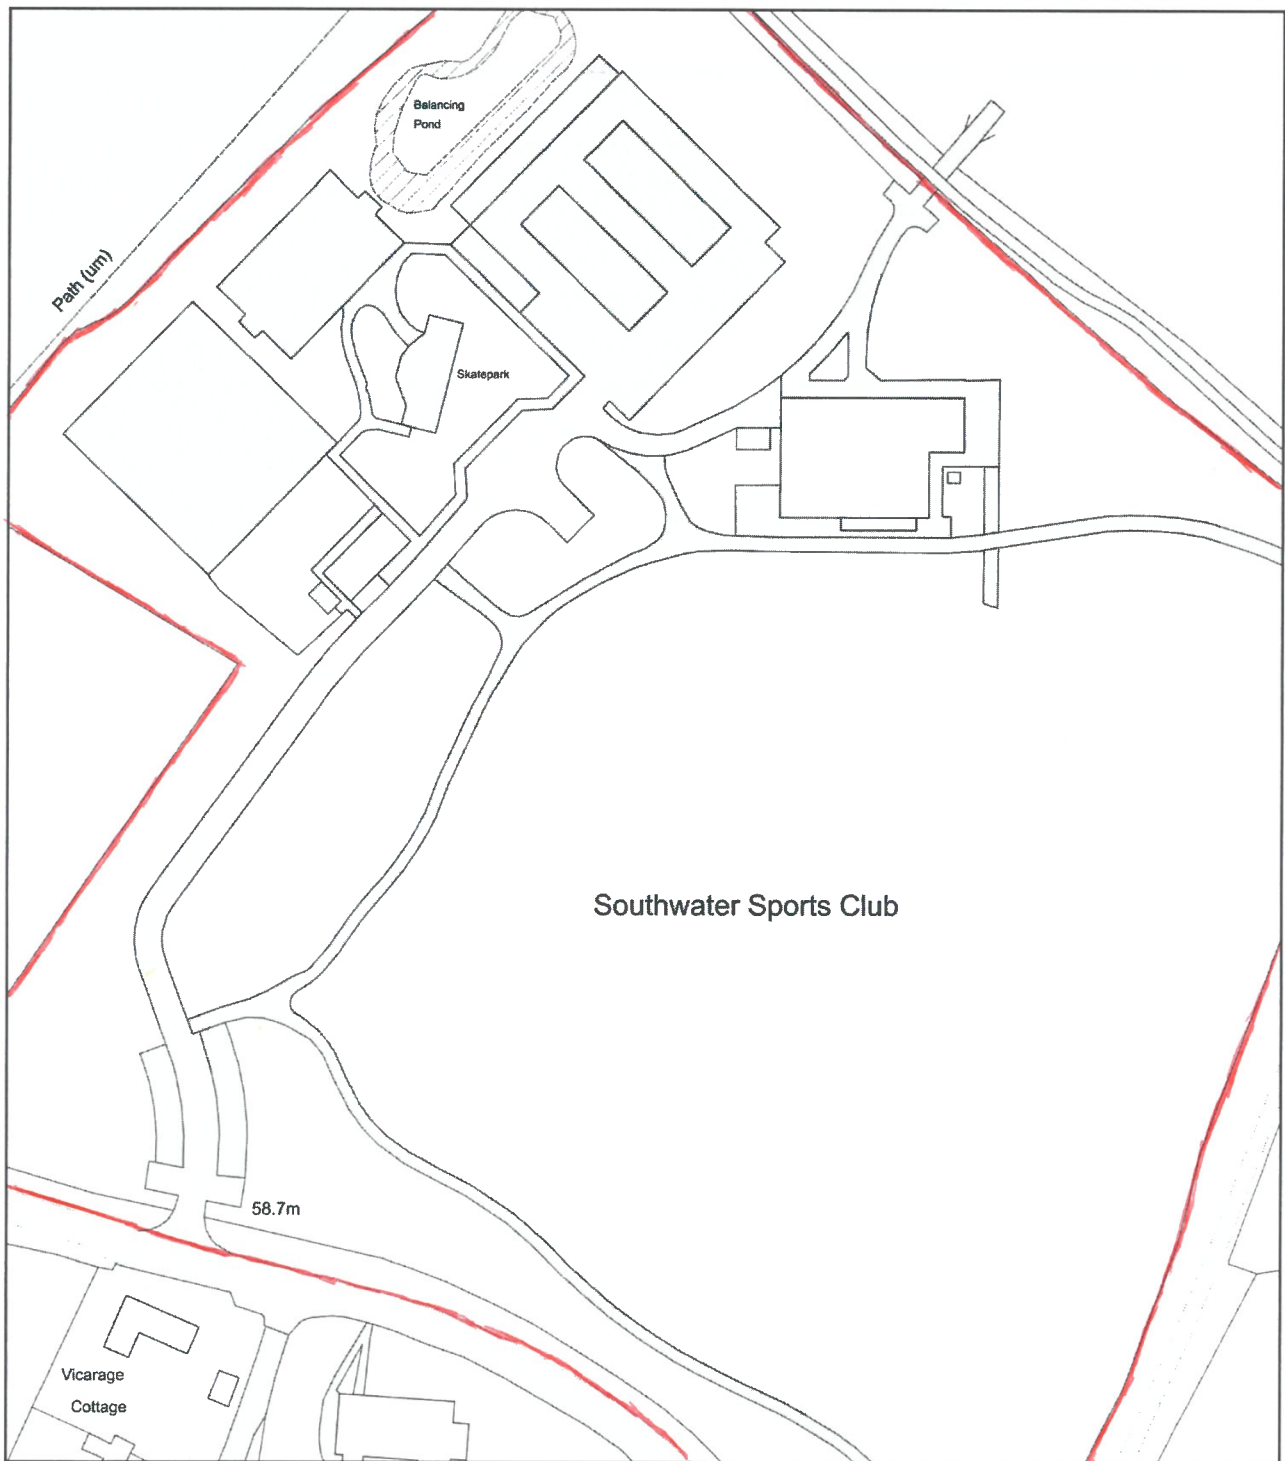

0 50
Metres



Plan Produced for: Paul Tillier

Date Produced: 23 Jan 2026

Plan Reference Number: TQRQM26023125158487

Scale: 1:1250 @ A4