



ISSUE STATUS

FOR PLANNING

CLIENT

TIM MITRA

PROJECT

PALMERS STUD

REV	DESCRIPTION	DATE
A	CONCEPT DESIGN	18.08.25
B	DETAILED DESIGN	10.09.25
C	DETAILED DESIGN	16.09.25
D	DETAILED DESIGN	22.09.25
E	FOR PLANNING	05.12.25

Notes

PROPOSED MATERIAL FINISHES

1. Structural calculations, guidance or notes of 1s for guidance only, not for construction. You must engage a structural engineer.
2. Pitched roof: corrugated to match the existing
3. All documentation provided does not limit your liability in respect to the engagement and full compliance of Planning and/or Building Control.
4. New walls: black cladding to match the existing
5. The nominated Building Control officer has the right to superceed any and all of the yinformation contained within this document.
6. You are required by Law to comply with the explicit directions given by your Building Control officer.

PROJECT ID	DATE of ISSUE
45855	30.06.25

SCALE (@ A1)	REV
1 : 50	E

TITLE
ELEVATIONS PROPOSED


DWG No.

A204


©2024



2 N ANNEX PROPOSED
1 : 50

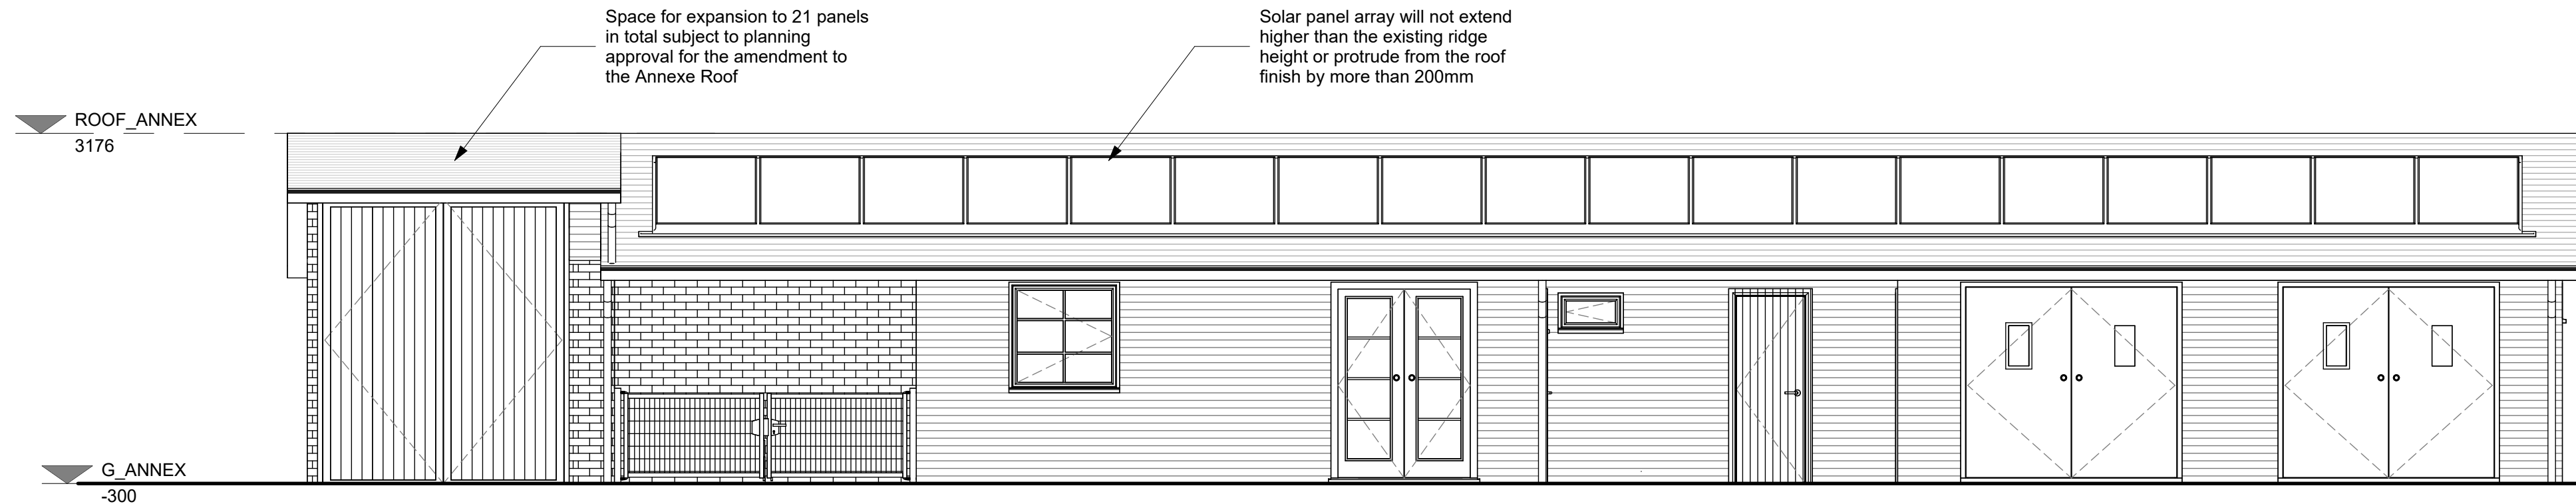

1 E ANNEX PROPOSED
1 : 50

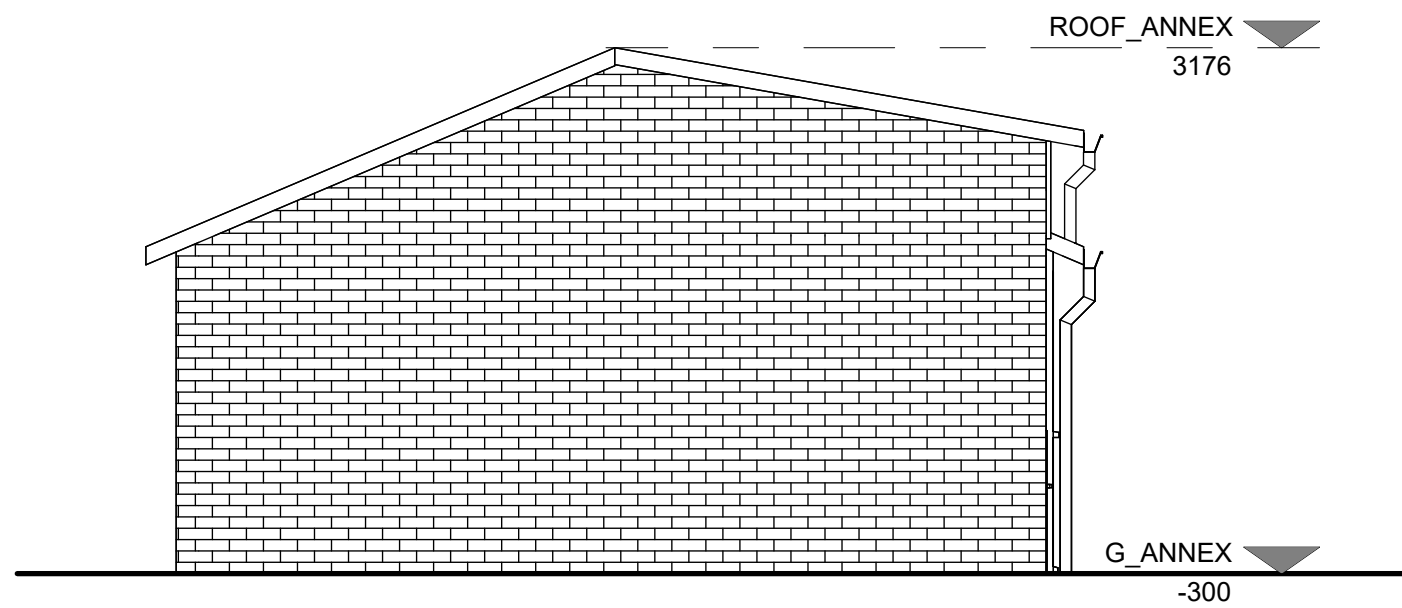

3 S ANNEX PROPOSED
1 : 50



4 W ANNEX PROPOSED
1 : 50

