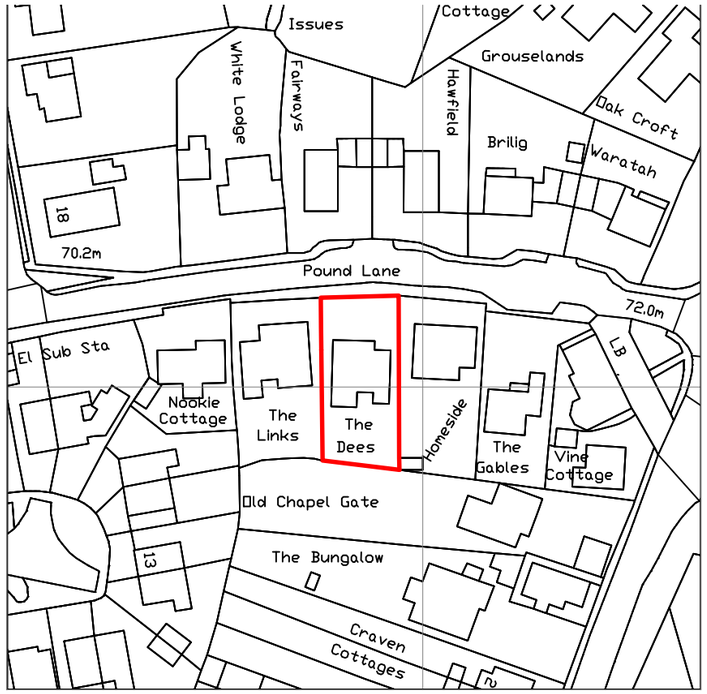


Location Plan 1:1250

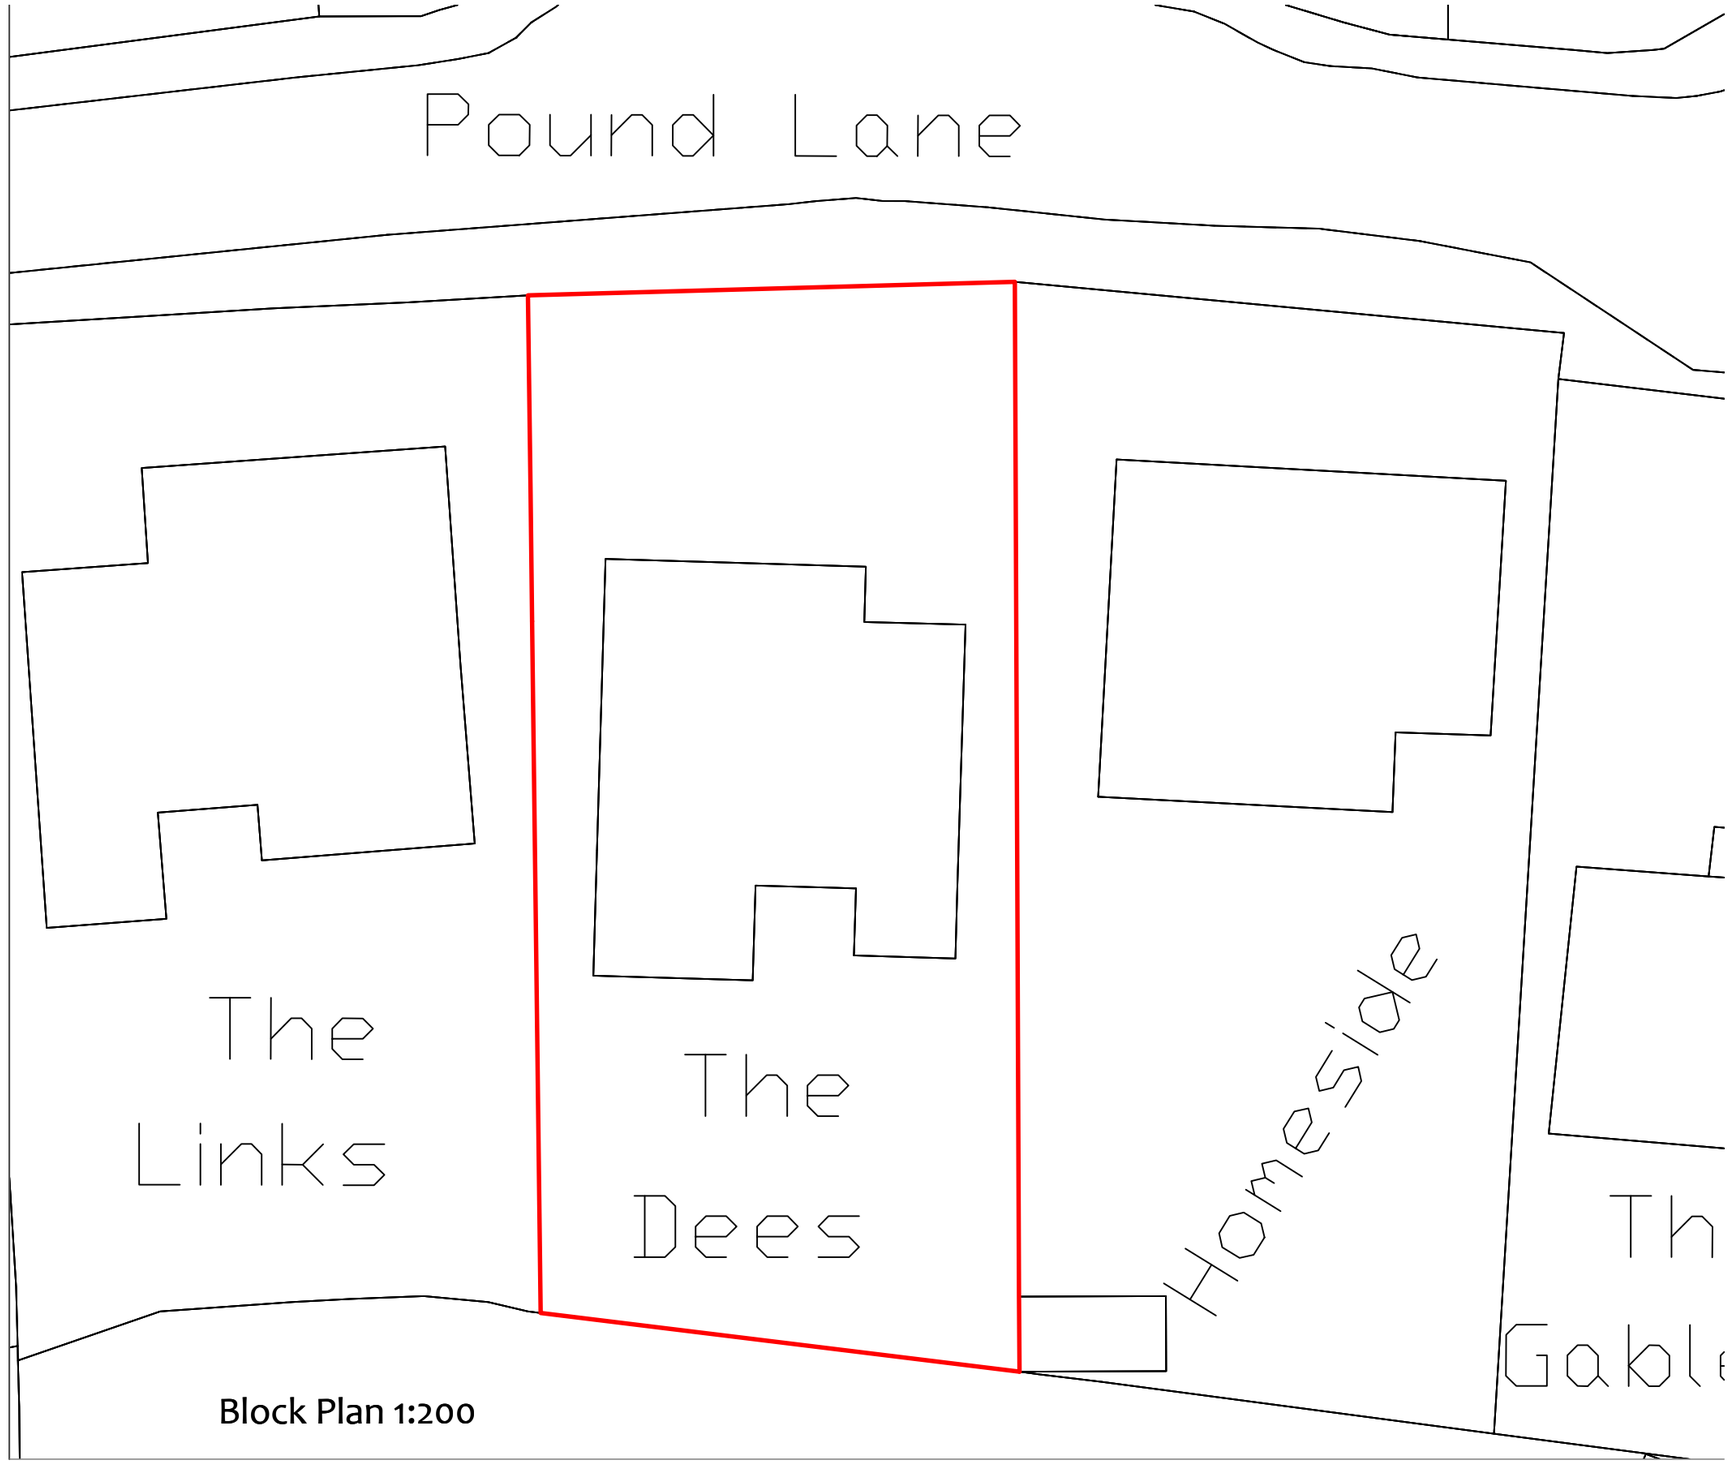


Block Plan 1:200

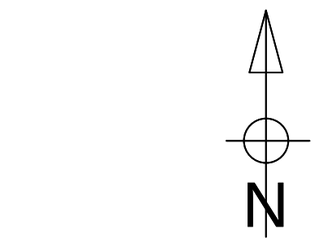


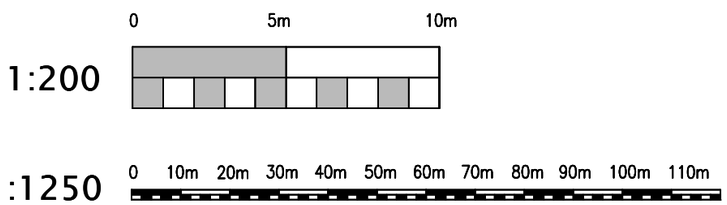


Carmichael Building Design Ltd.
Rosemary Cottage Pound Lane Mannings Heath
Horsham West Sussex RH13 6JL
t: 01403 252794

Client
Mr Roger Cato

Project
The Dees
Pound Lane
Mannings Heath
RH13 6JJ

Drawing Title
Location Plan 1:1250
Block Plan 1:200

Sheet size A3
Scales 1:200 1:1250

Rev– Issued for PLANNING approval 02.02.2024

Drawing No.
24513

Rev.
–