




EXISTING FRONT ELEVATION (South)

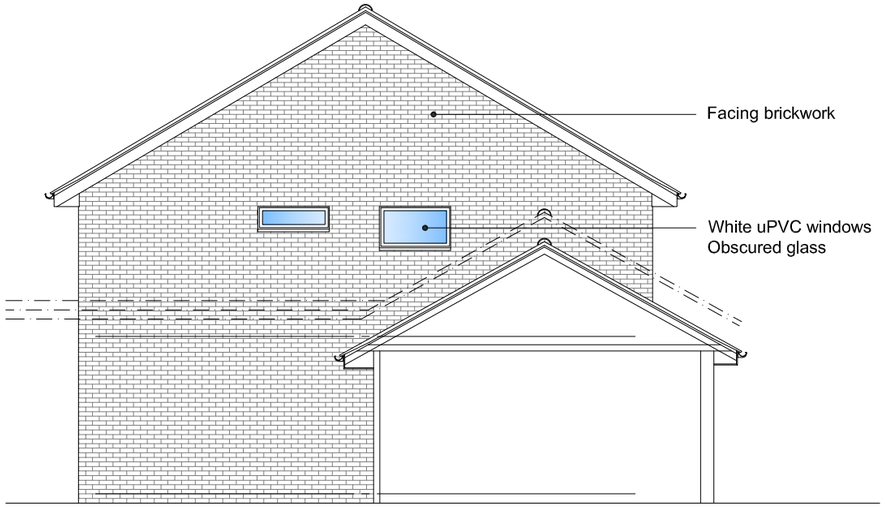

EXISTING SIDE ELEVATION (West)

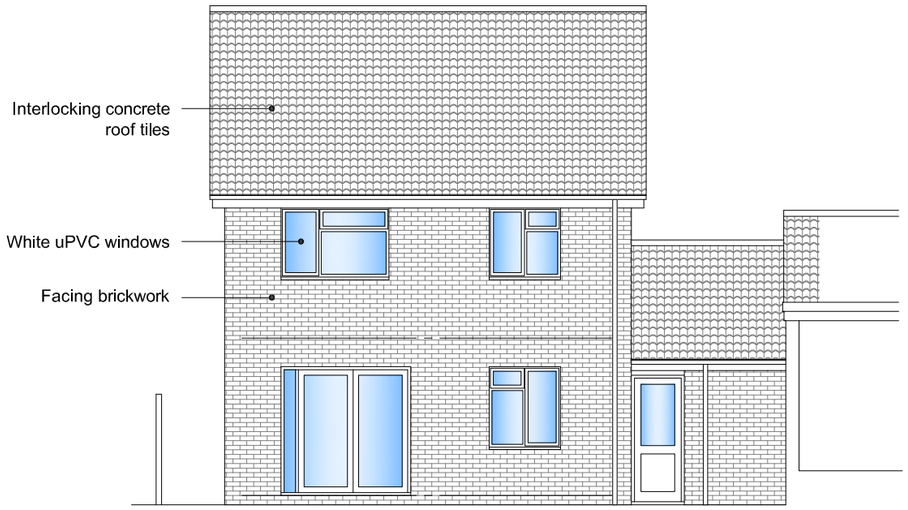

EXISTING REAR ELEVATION (North)

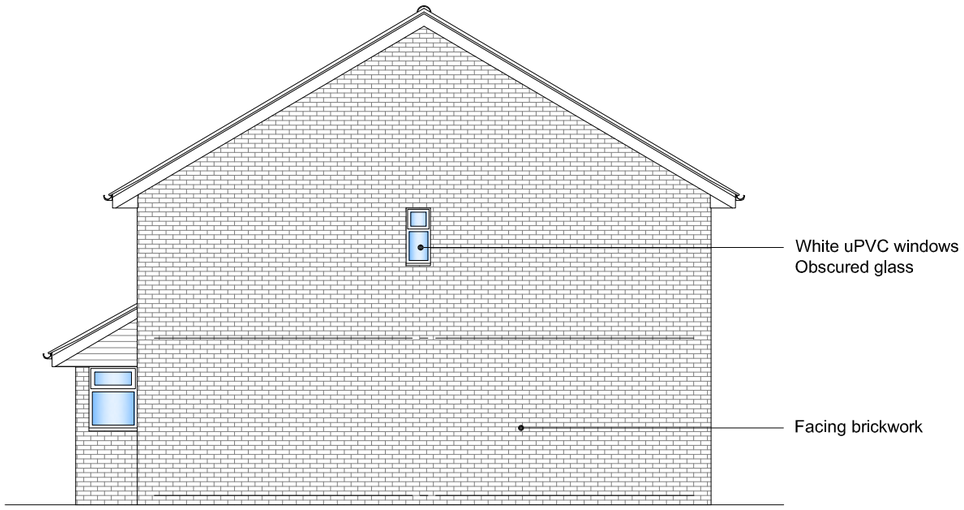

EXISTING SIDE ELEVATION (East)

0m 1m 2.5m 5m

Scale 1:100

mark alford design architecture
Heatherlands Bracken Lane Storrington West Sussex RH20 3HS
T: 01903 740033 E: office@markalforddesign.com

client: MR AND MRS COLLINS

project title: 35 HILLS ROAD, STEYNING
PROPOSED SIDE EXTENSION

drawing title: EXISTING ELEVATIONS

drawn by: MSA date: MAR 24 scale: 1:100 @ A3

issue status: FOR PLANNING APPROVAL

drawing number: **24524 / P101** revision:

This drawing may not be used or reproduced without written consent. Copyright reserved
No dimensions to be scaled from this drawing except for Planning purposes.