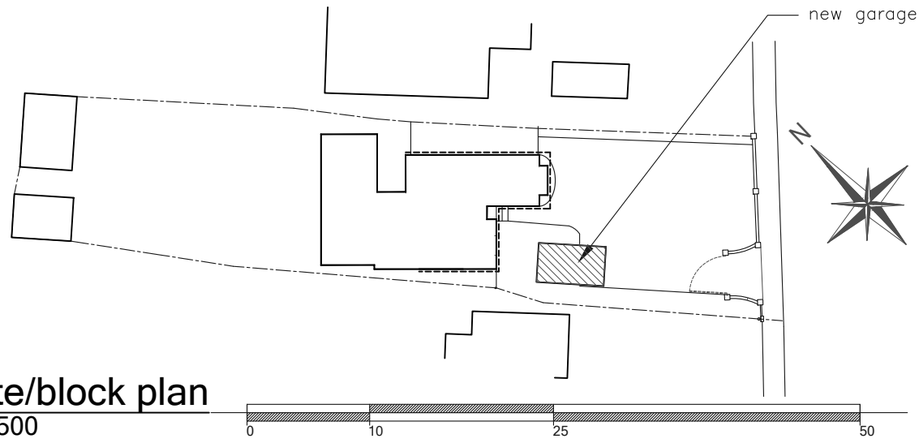

site/block plan
1:500

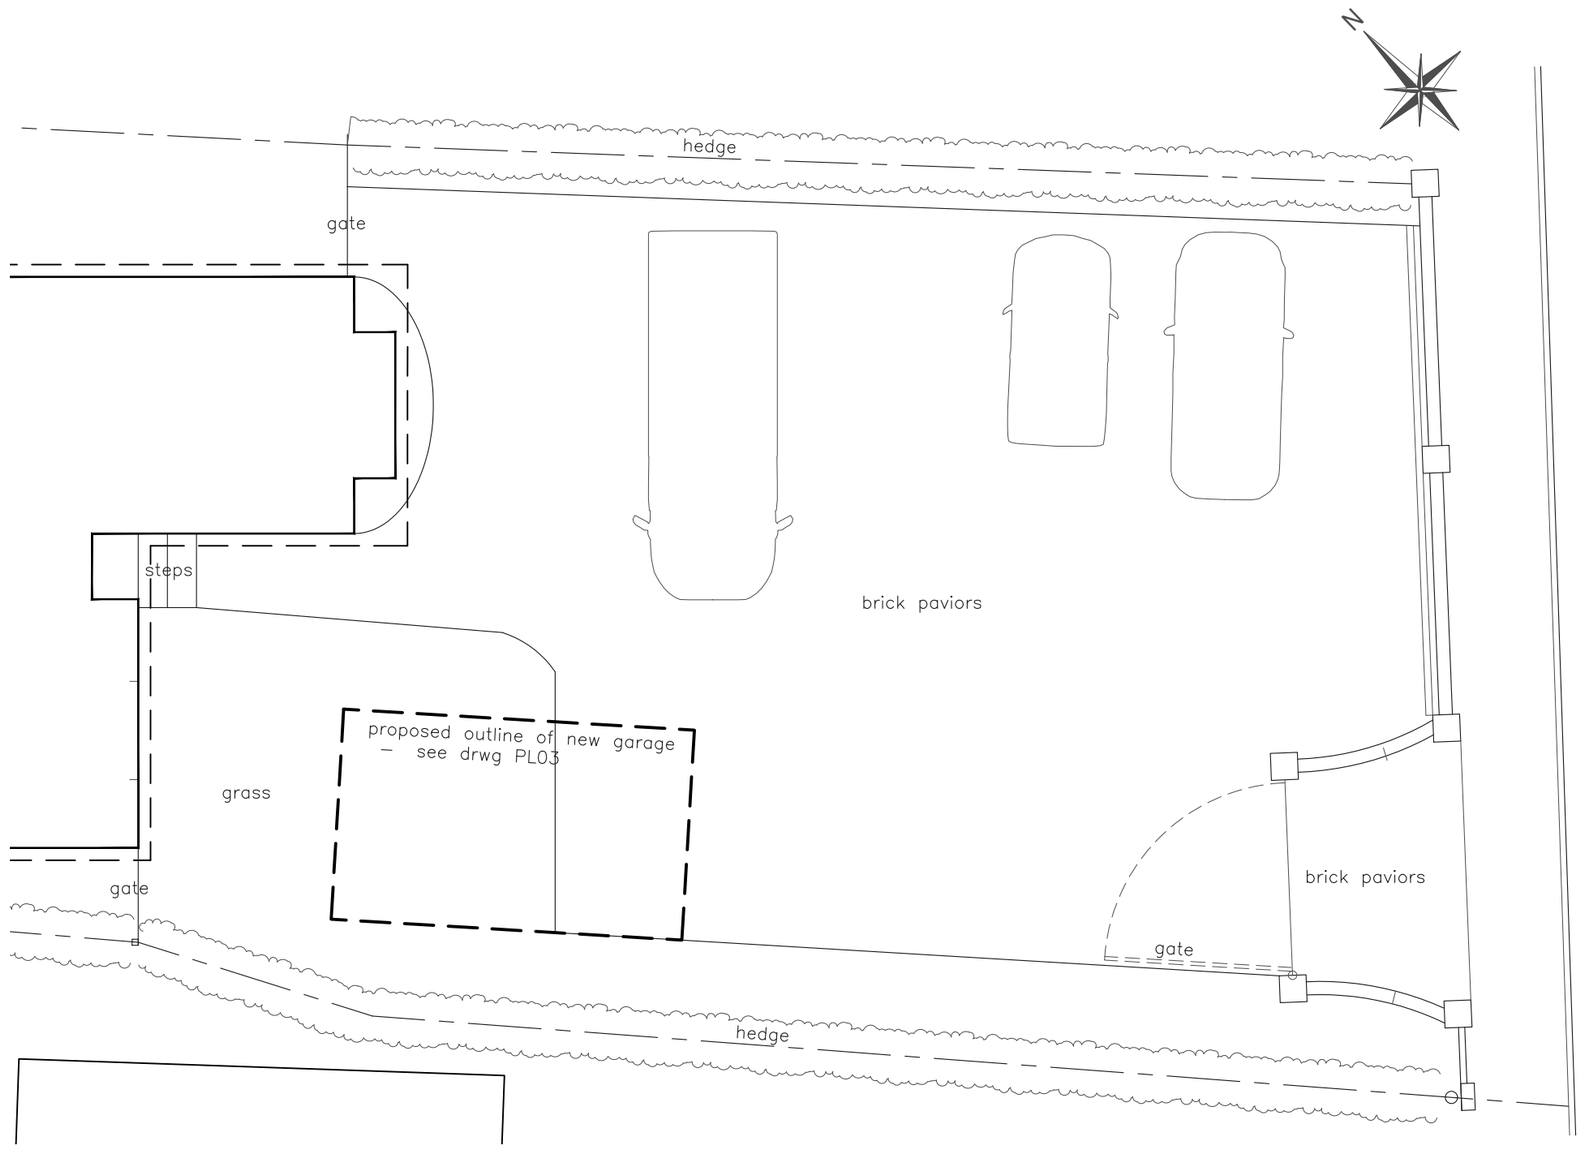

existing site plan
1:100

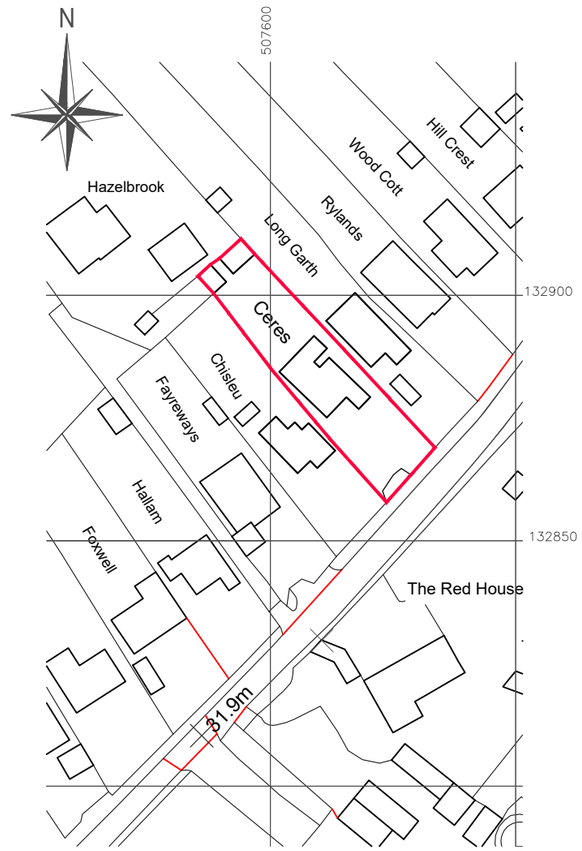

location plan
1:1250
0
10m
25m
50m
100m

MARK E SIMM
B A (Hons) Dip. Arch ARB R I B A
M: 0797 110 2267 E: horshamarchitect@gmail.com

Project : Garage for:
'Ceres' Loxwood Road,
Rudgwick, RH12 3DW

Title: location and site/block plans

Scale: as shown@ A3

Date: Mar 2024

Drwg No:
PL01