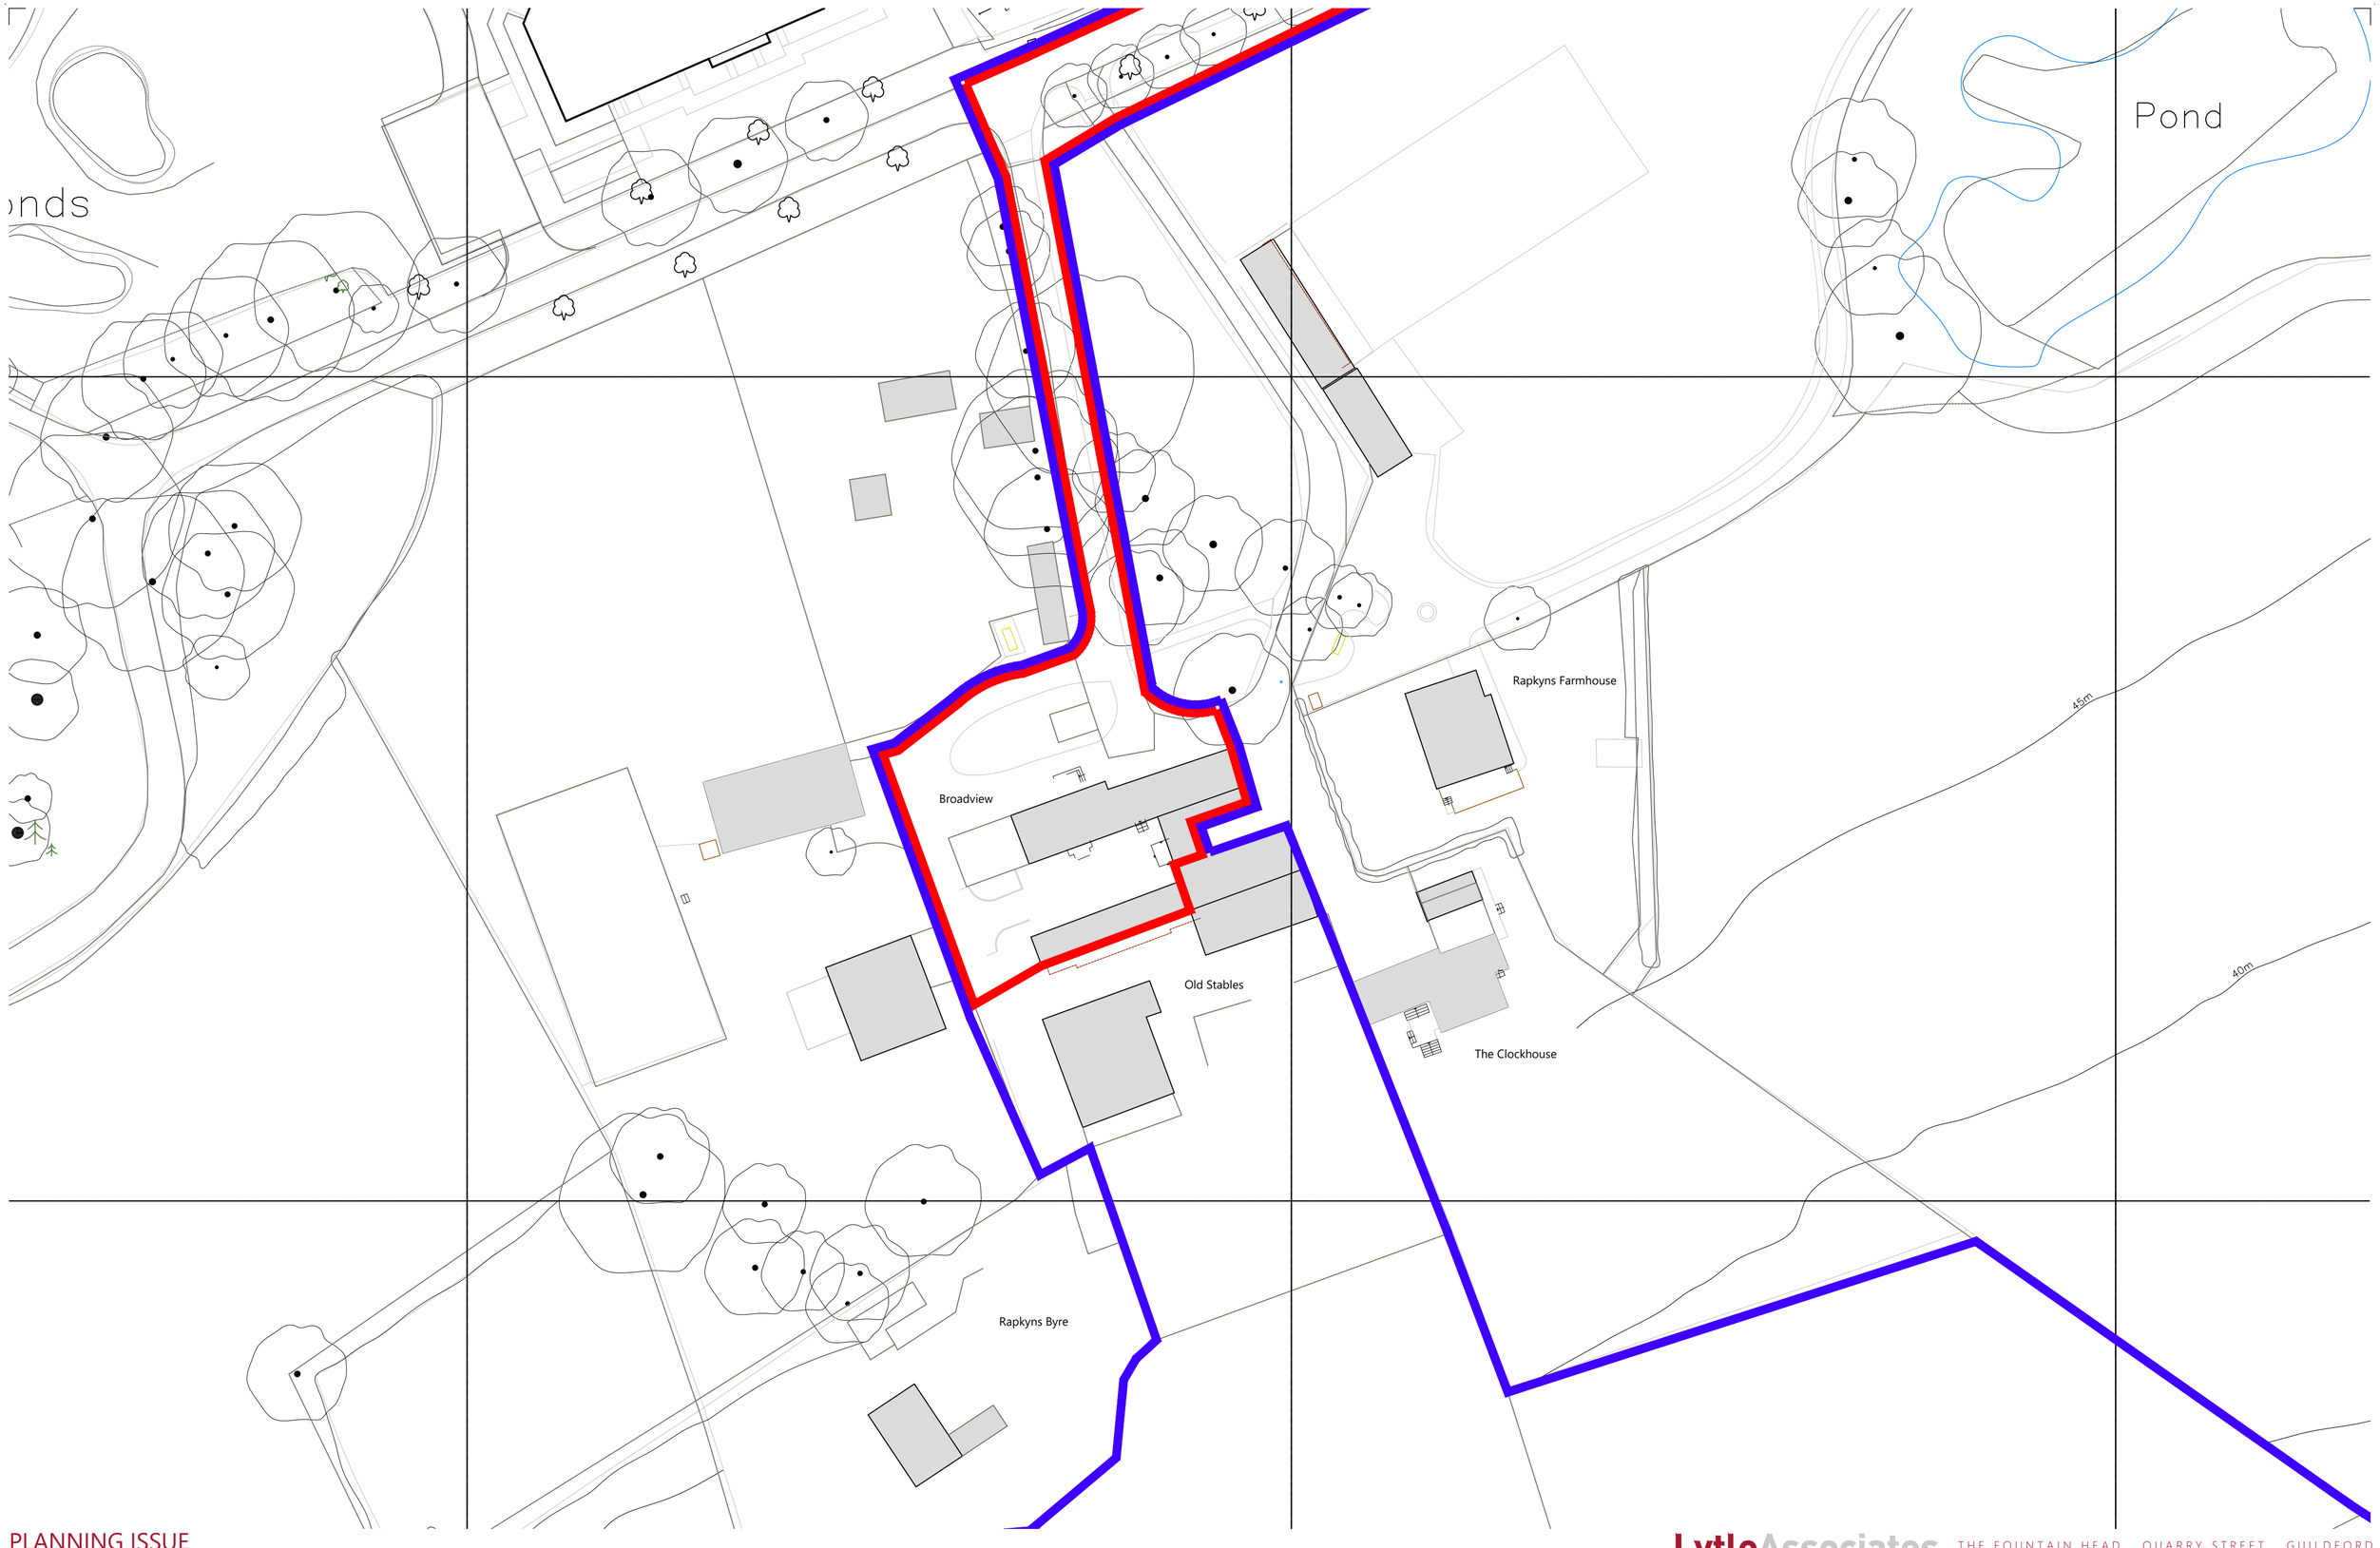

PLANNING ISSUE

This drawing and design is for use solely in connection with the project described. The drawing and design is the property of Lytle Associates Architects and must not be reissued, loaned or copied without written consent. All dimensions and setting out to be checked onsite before construction. Do not scale from the drawing. The drawing is to be read in conjunction with all other information relevant to the project. Any apparent discrepancy is to be brought to the attention of Lytle Associates Architects.
© Lytle Associates Architects

REV	AMENDMENT	BY	CHECK	DATE
	Issued for information	LB	SW	11.01.24

LytleAssociates ARCHITECTS
THE FOUNTAIN HEAD QUARRY STREET GUILDFORD
SURREY GU1 3UY 01483 301661
LYTLE-ASSOCIATES.COM

0 5 10 15 20 25m
SCALE 1:500 @ A2

CLIENT: New Barn School
PROJECT: Broadview
TITLE: Existing Block Plan
DRAWING NUMBER: 2119_003
REV: