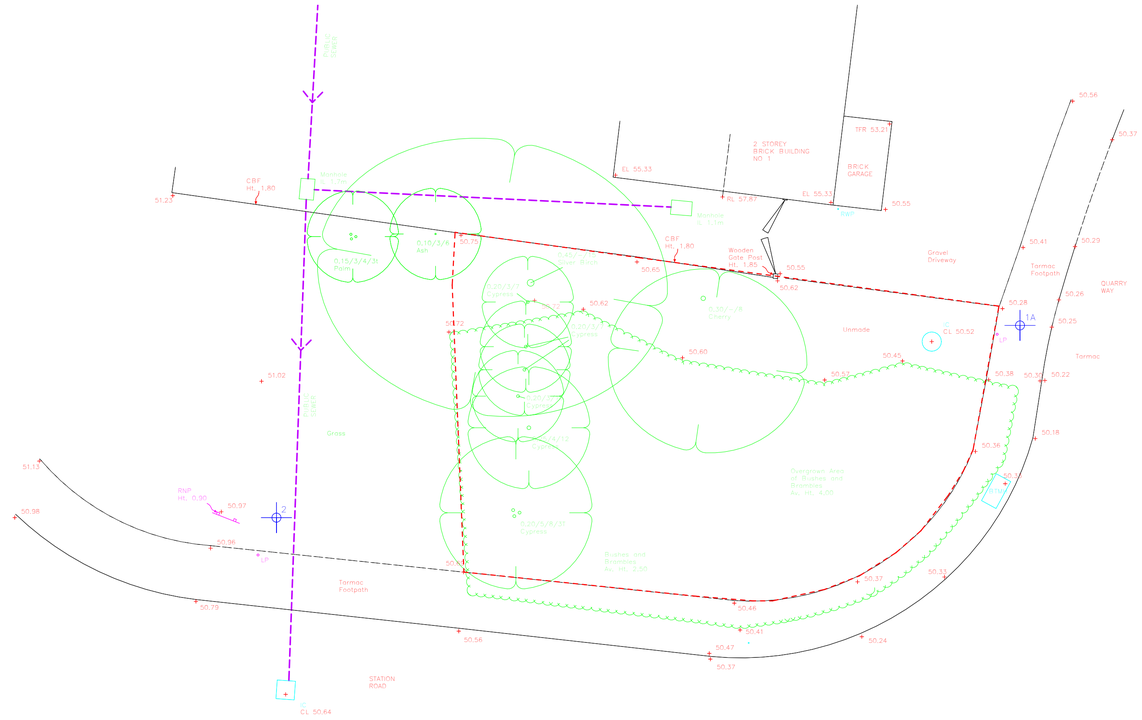


1 PLN G00 100 SITE EX

1 : 100

rev.	date	amendment

0 1M 2M 5M 10M

SCALE: 1:100 @ A1

PRINGLE.DESIGN

PRINGLE.DESIGN LIMITED
92 The Drive, Wallington, Surrey,
SM6 9LX
T 020 8432 2864
E Contact@pringledesignltd.com

job title

Land to the Side of 1 Quarry Way

Atlas Construction

drawing title

EXISTING SITE PLAN

scale 1:100@A1	
status Building Regulation	**job no.** PD460
drawing no.	**revision**
PD460-XX-ZZZ-DR-CP-01101	