

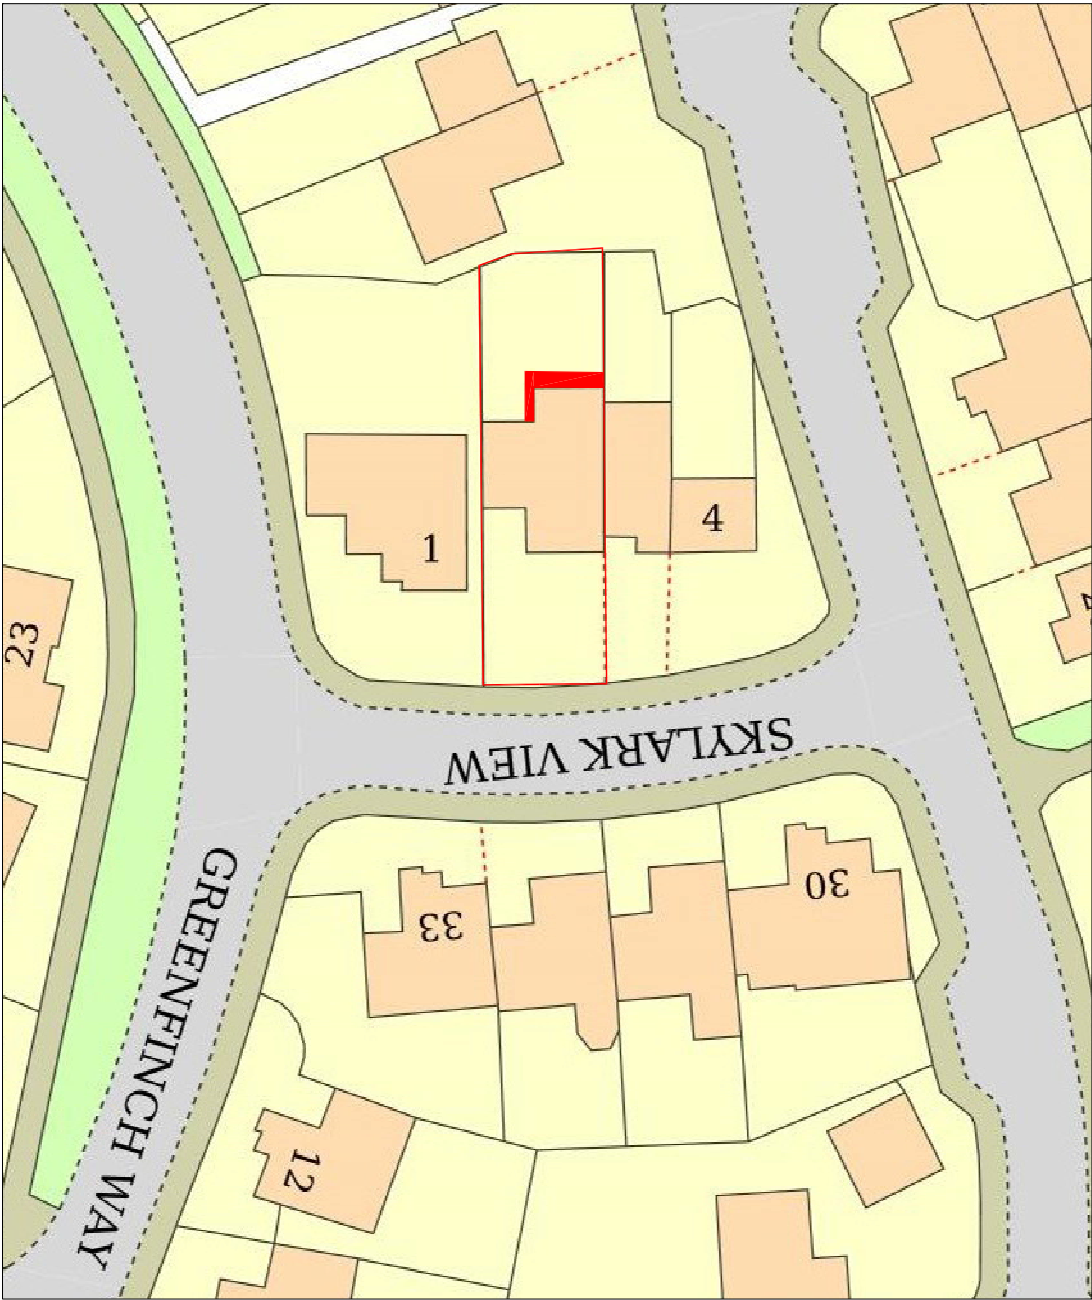
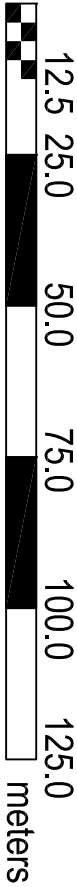


SITE LOCATION PLAN 1:500

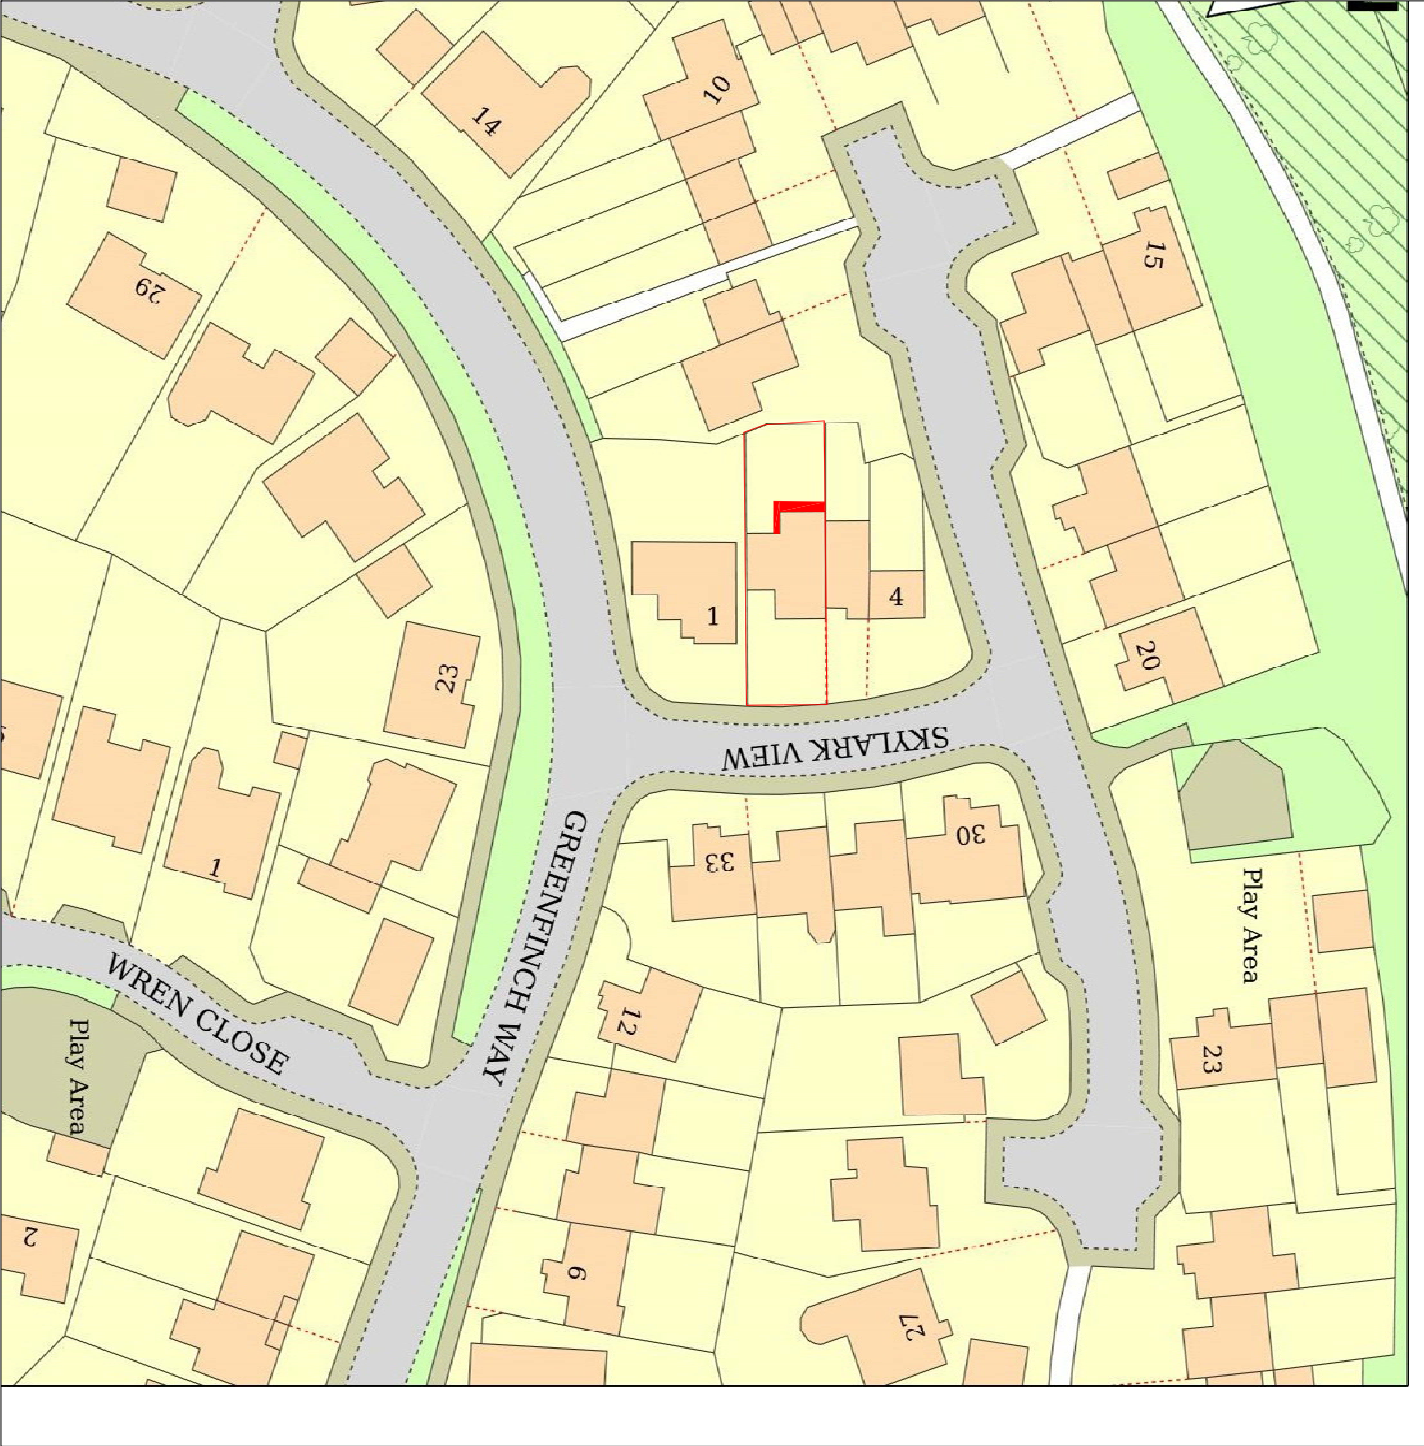

SITE LOCATION PLAN 1:1250

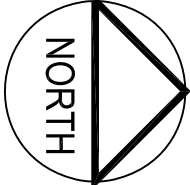

PROJECT		GIA Design Ltd	
2 SKYLARK VIEW, HORSHAM RH12 5EA			
TITLE			
PROPOSED SITE & BLOCK PLAN			
SCALE	DRAWN BY	DATE	DRAWING NUMBER
A3	---	20 Jun 2026	SITE/PROP/01
			REVISION