



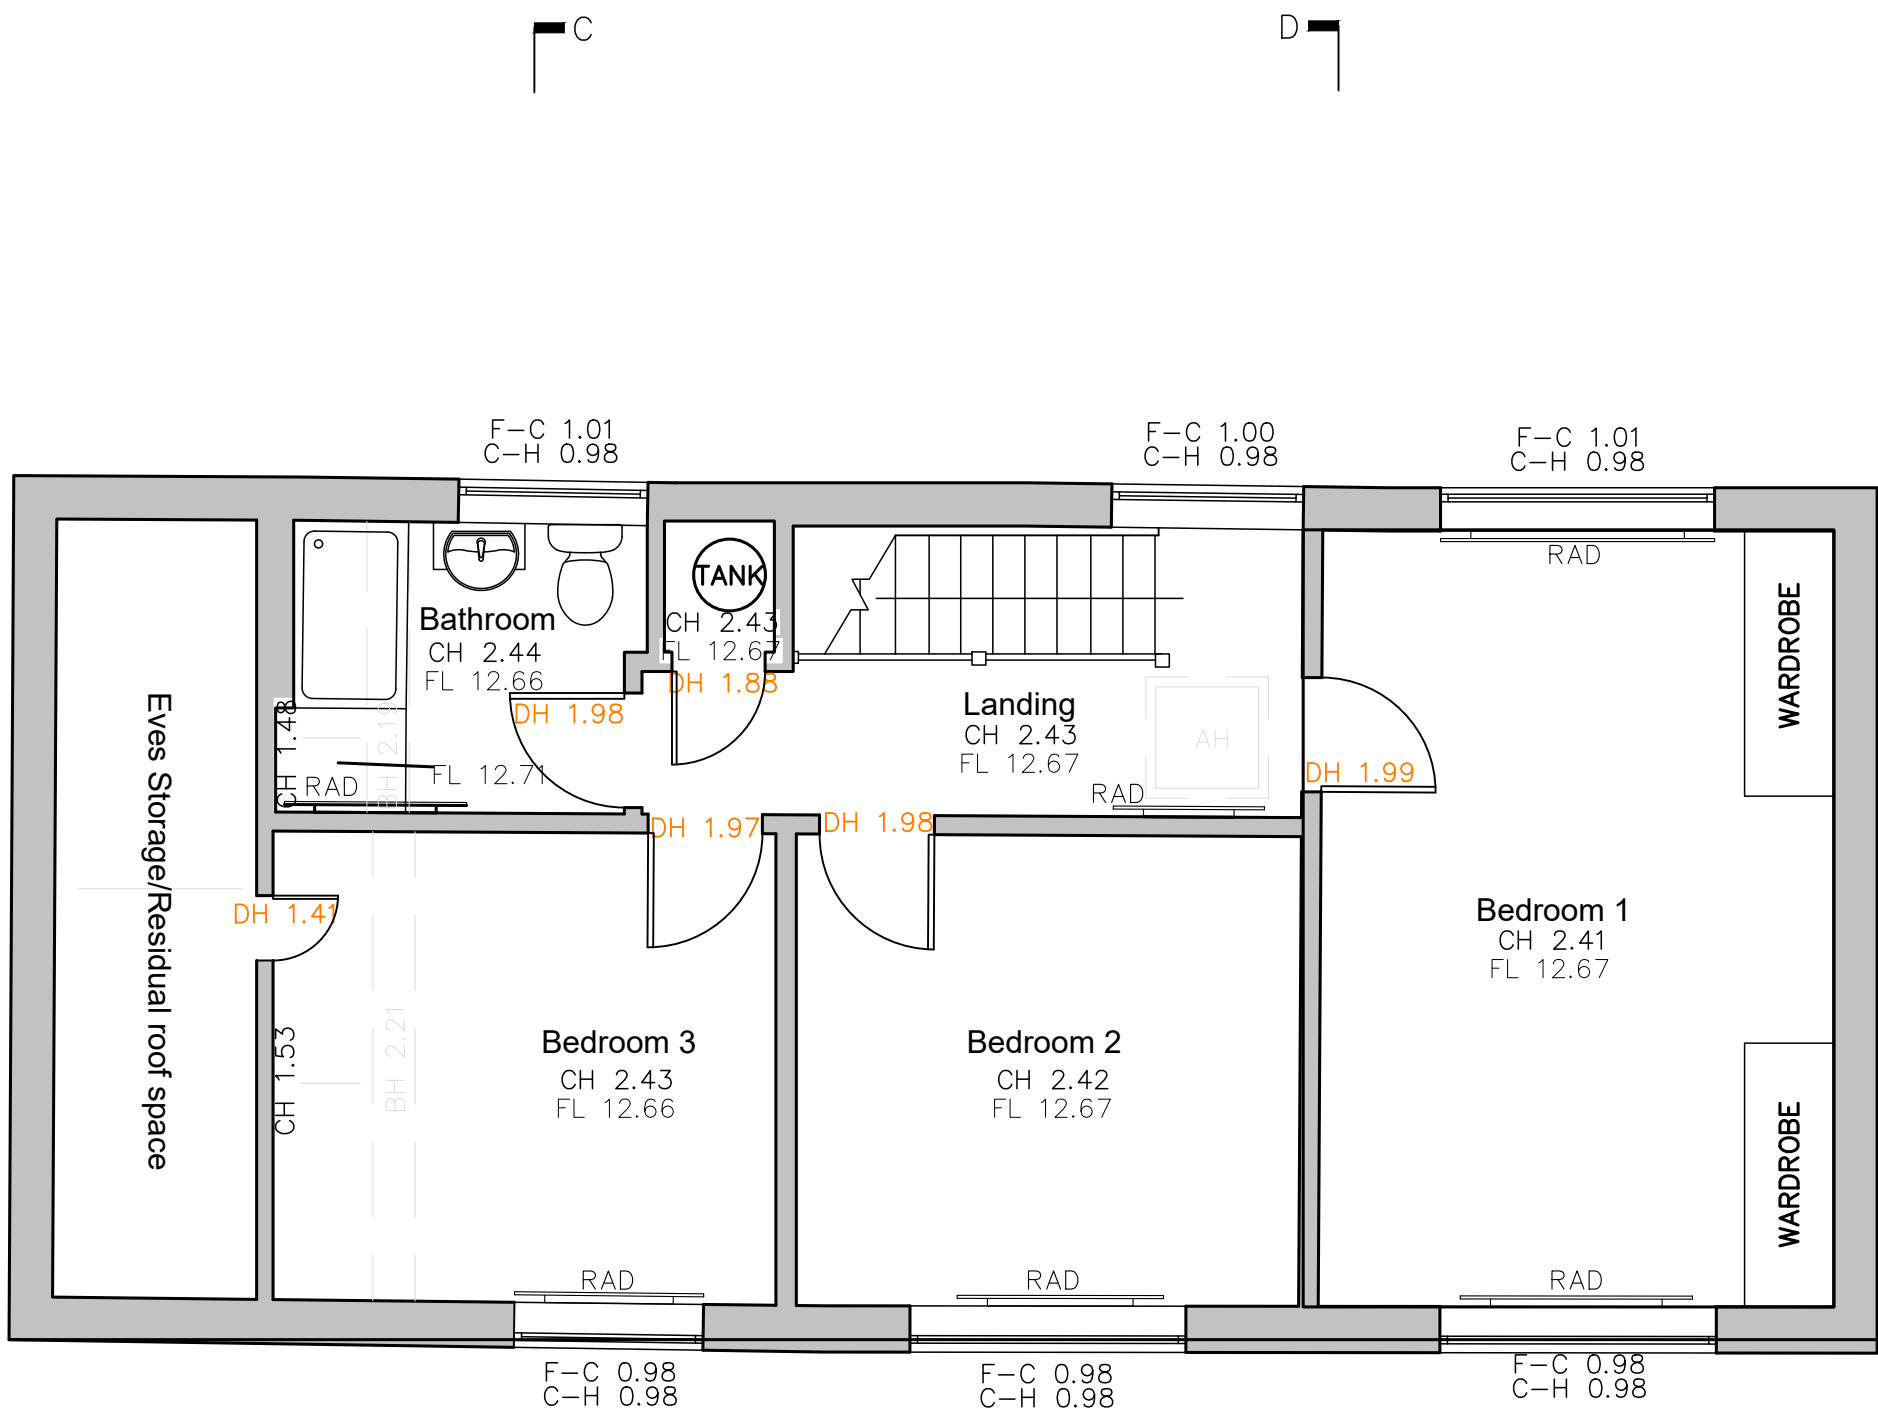

EXISTING FIRST FLOOR PLAN

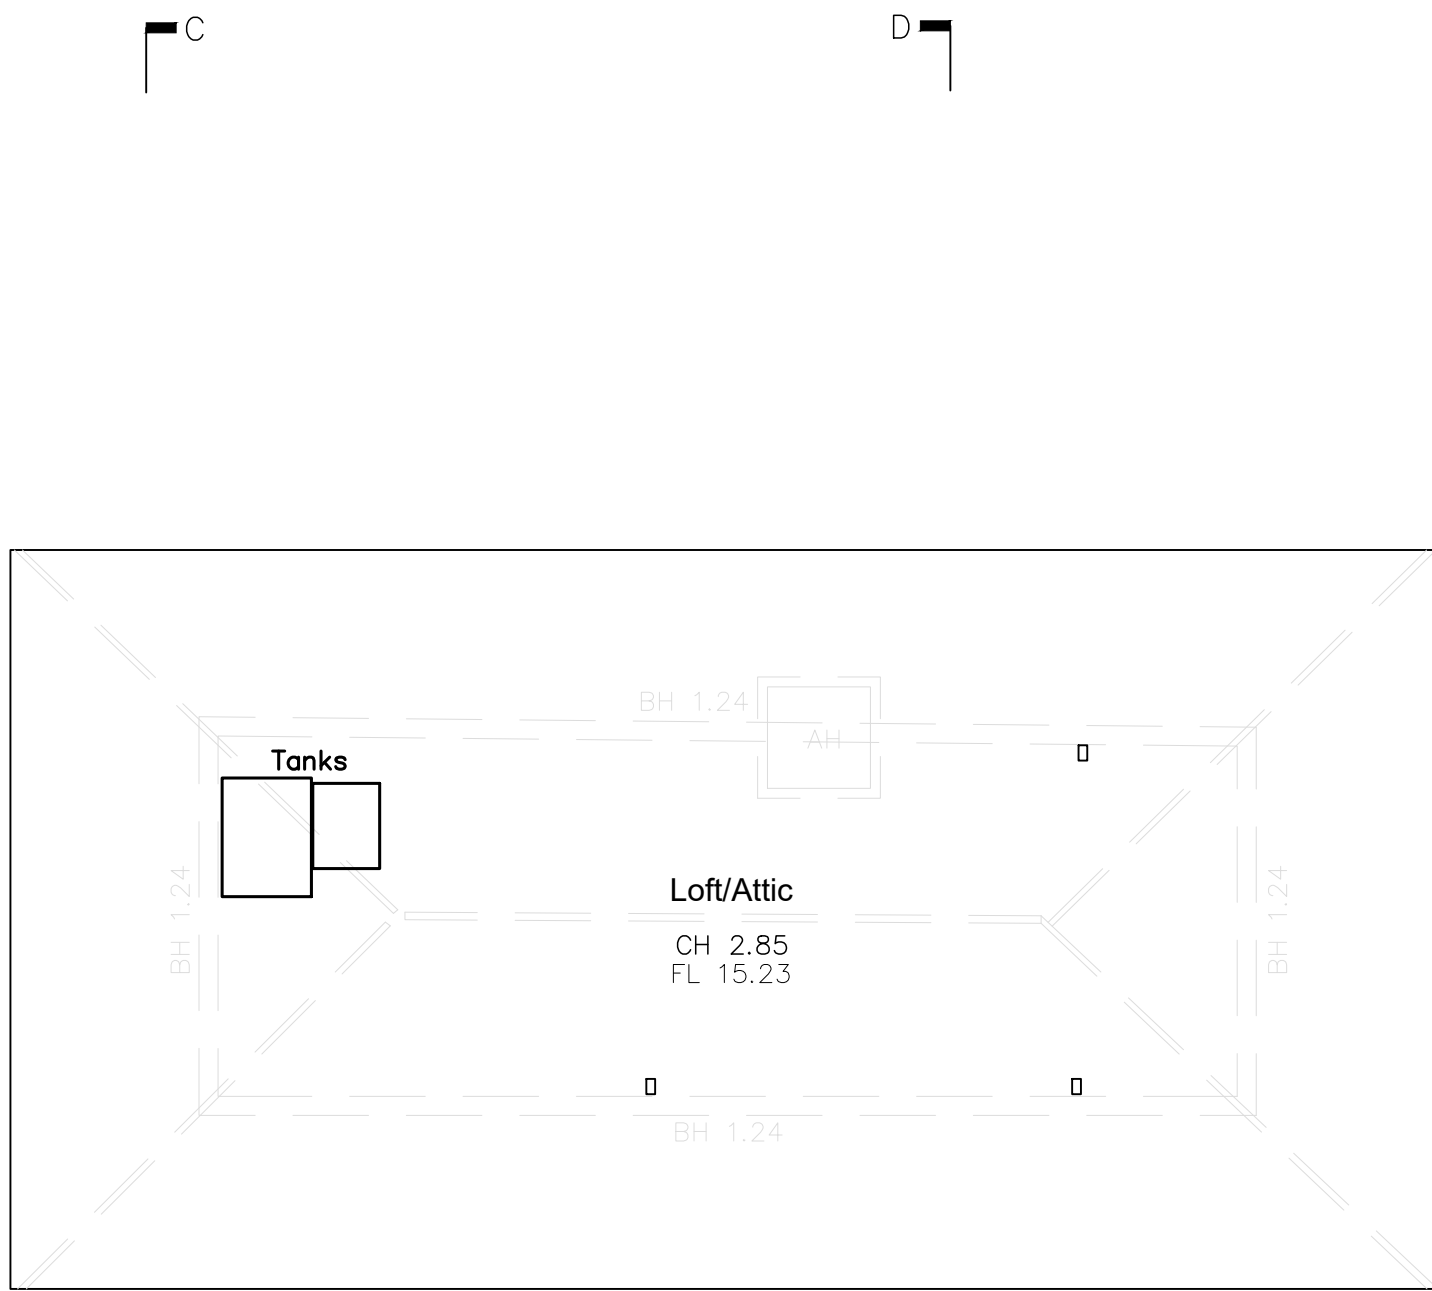

EXISTING LOFT PLAN