



18.00m
17.00m
16.00m
15.00m
14.00m
13.00m
12.00m
11.00m
10.00m
9.00m
8.00m

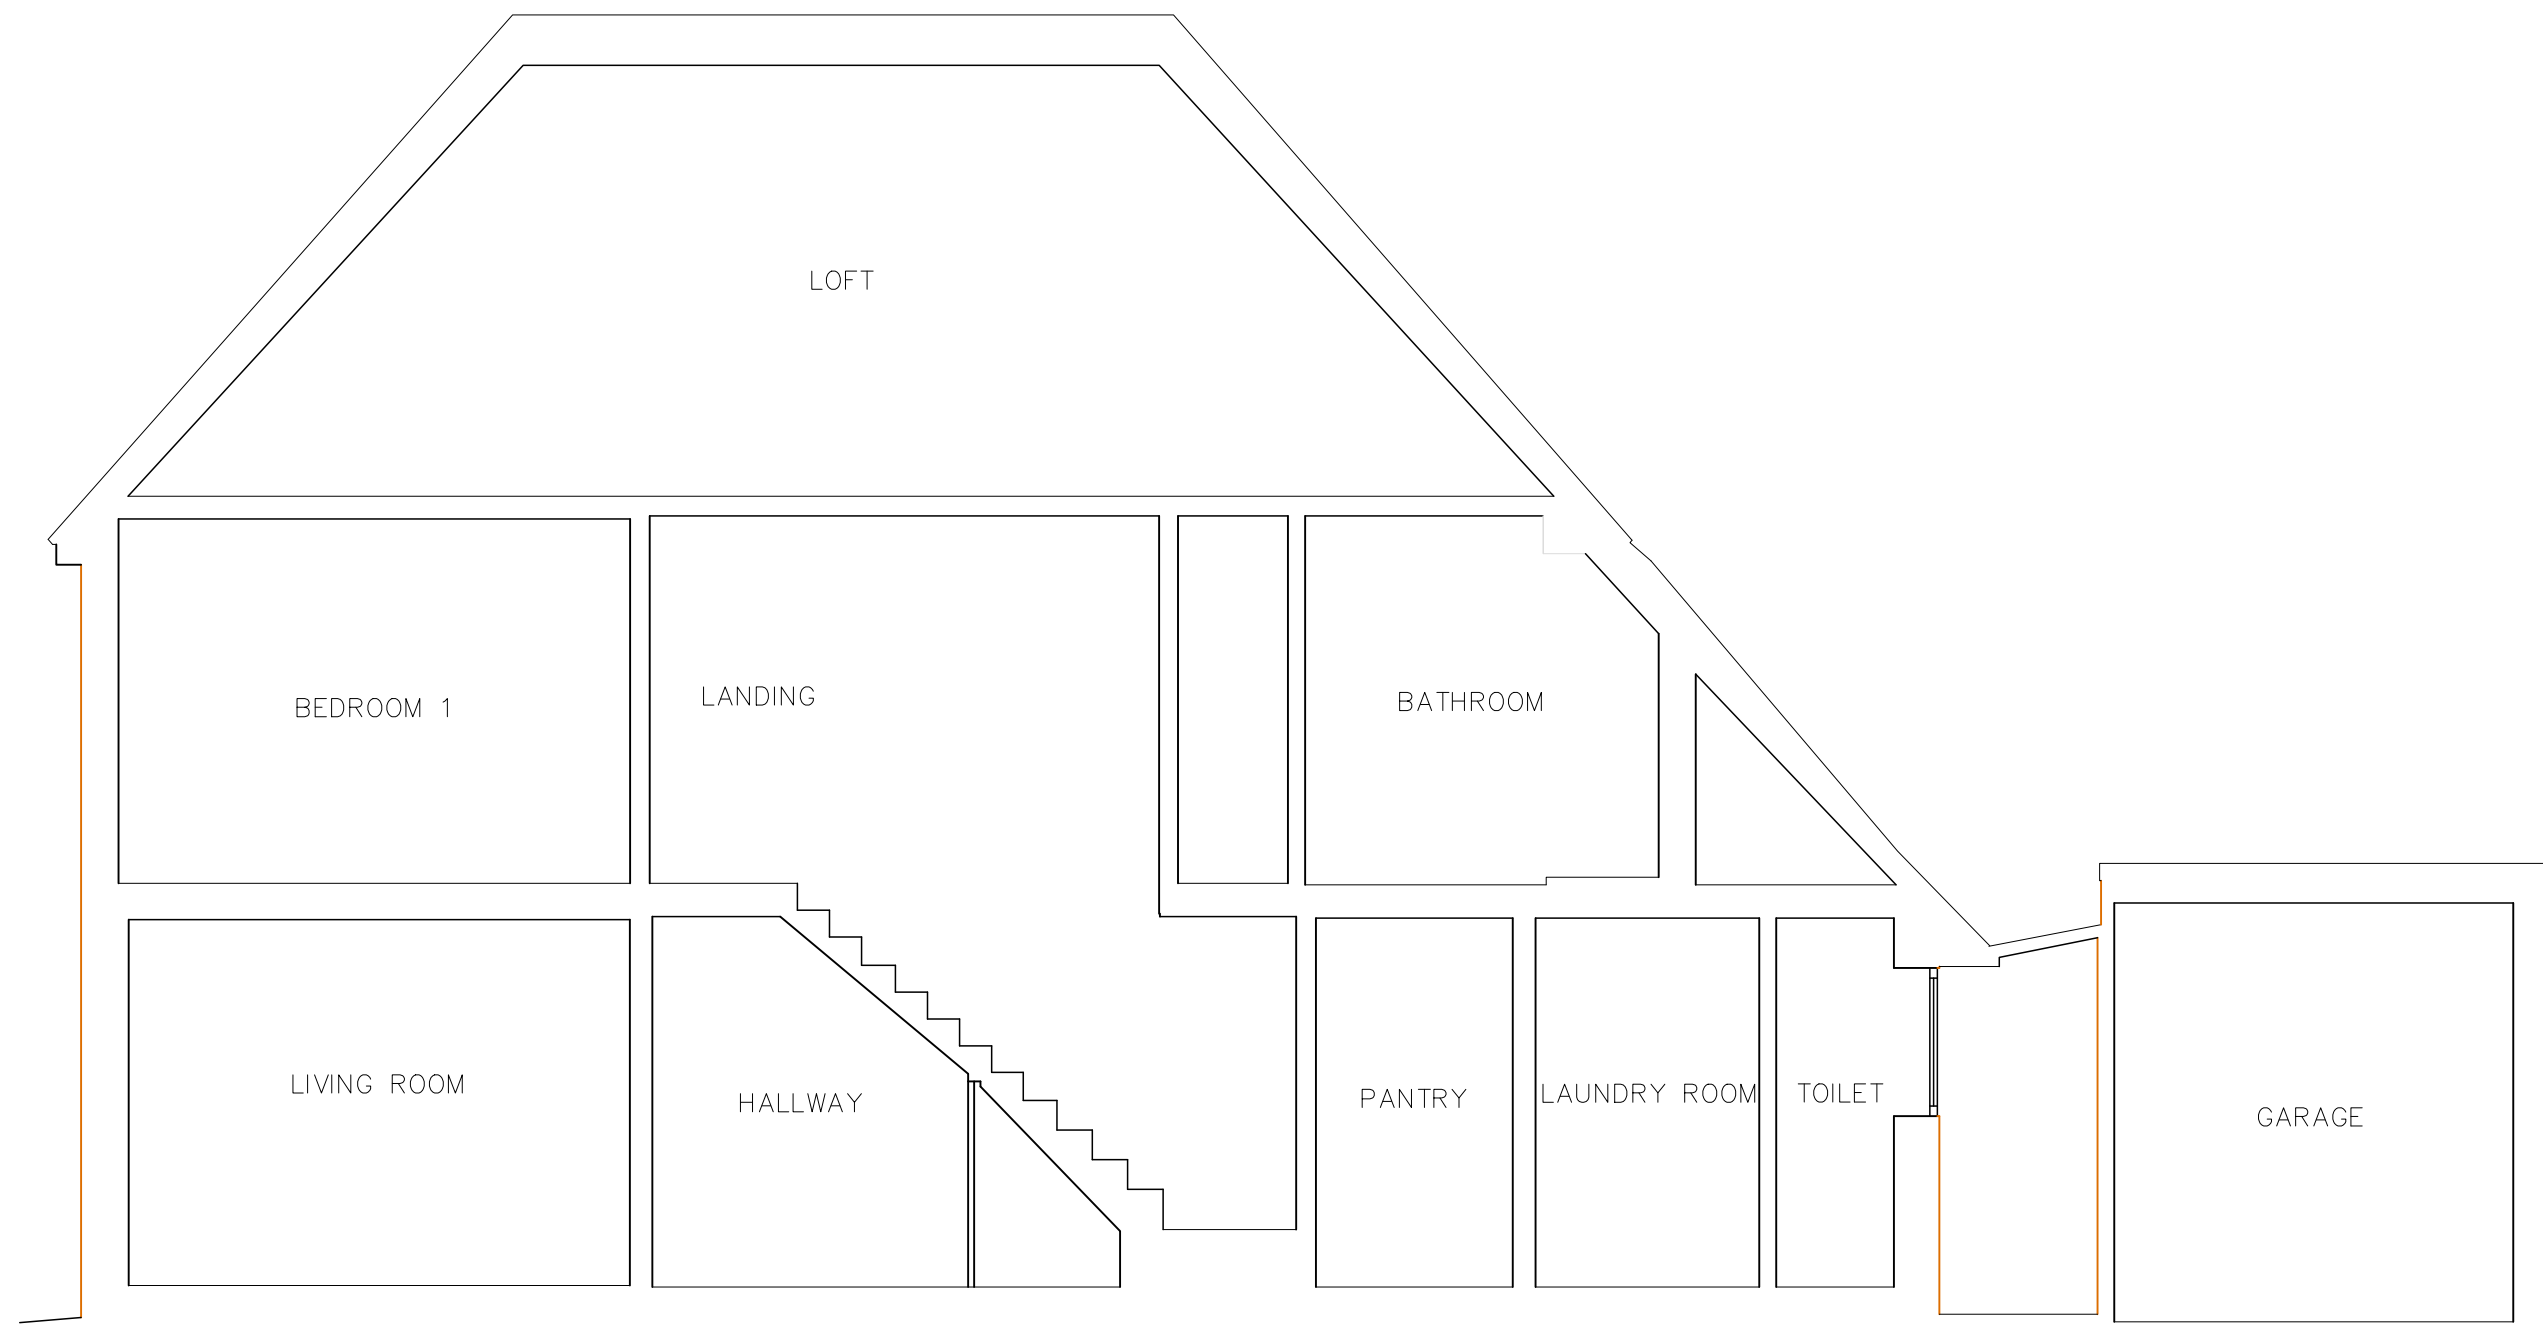


EXISTING SECTION A-A

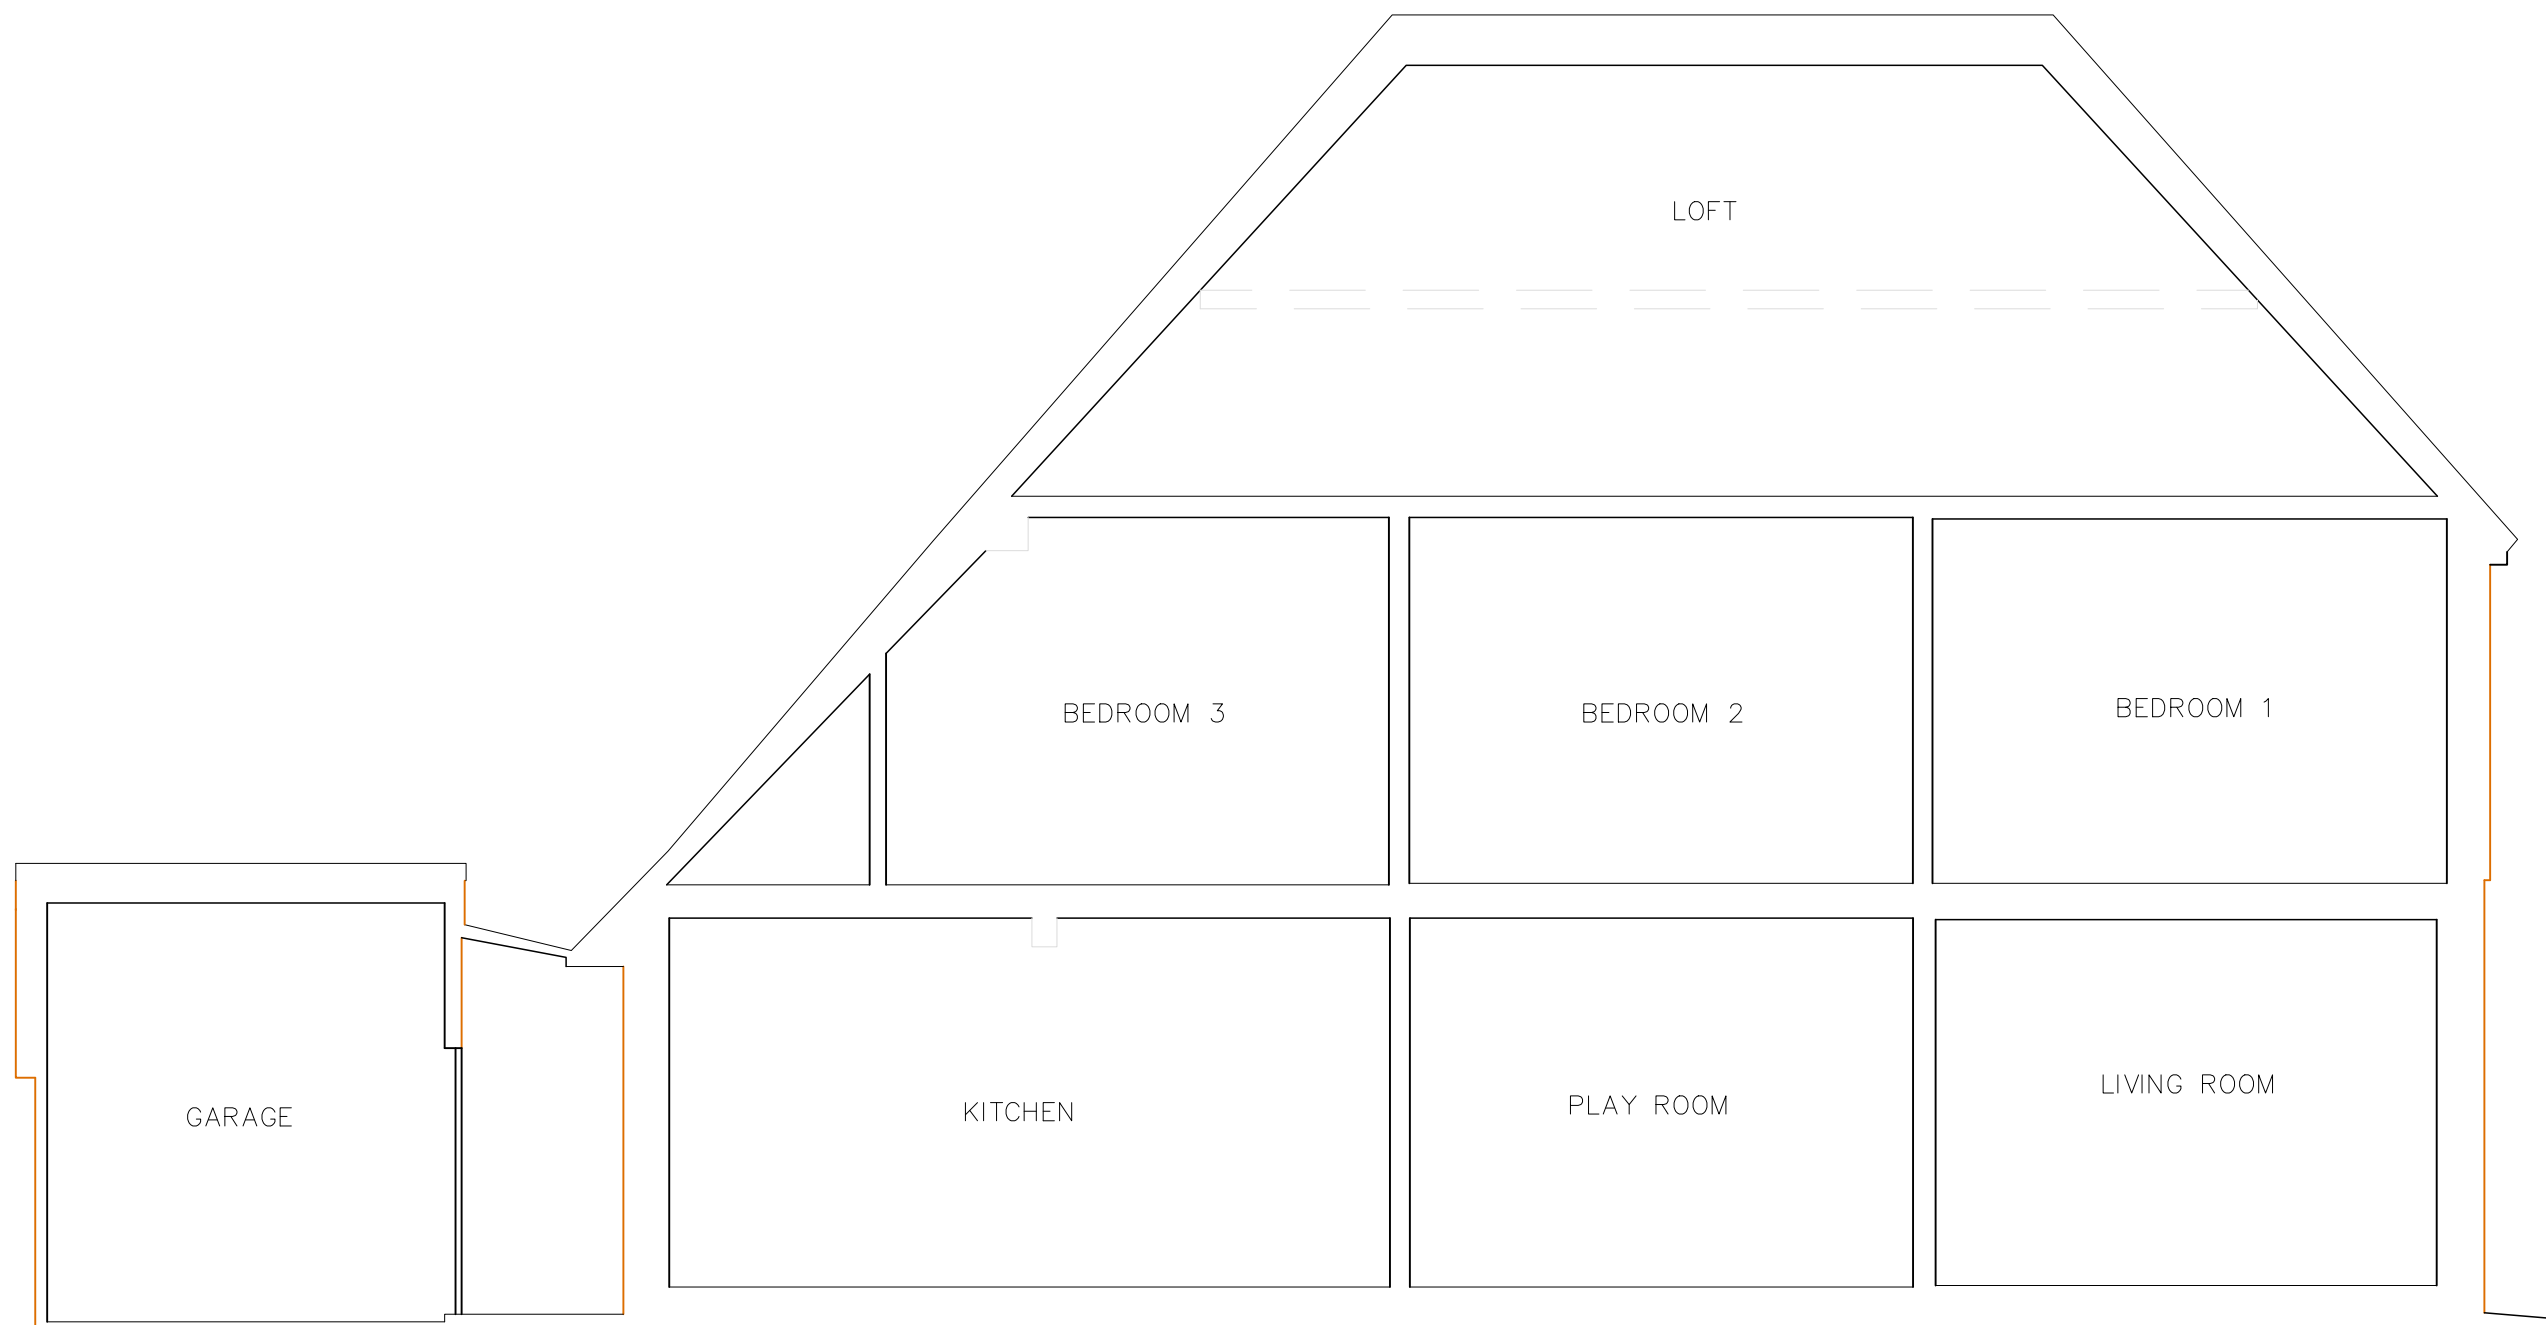


EXISTING SECTION B-B

18.00m
17.00m
16.00m
15.00m
14.00m
13.00m
12.00m
11.00m
10.00m
9.00m
8.00m

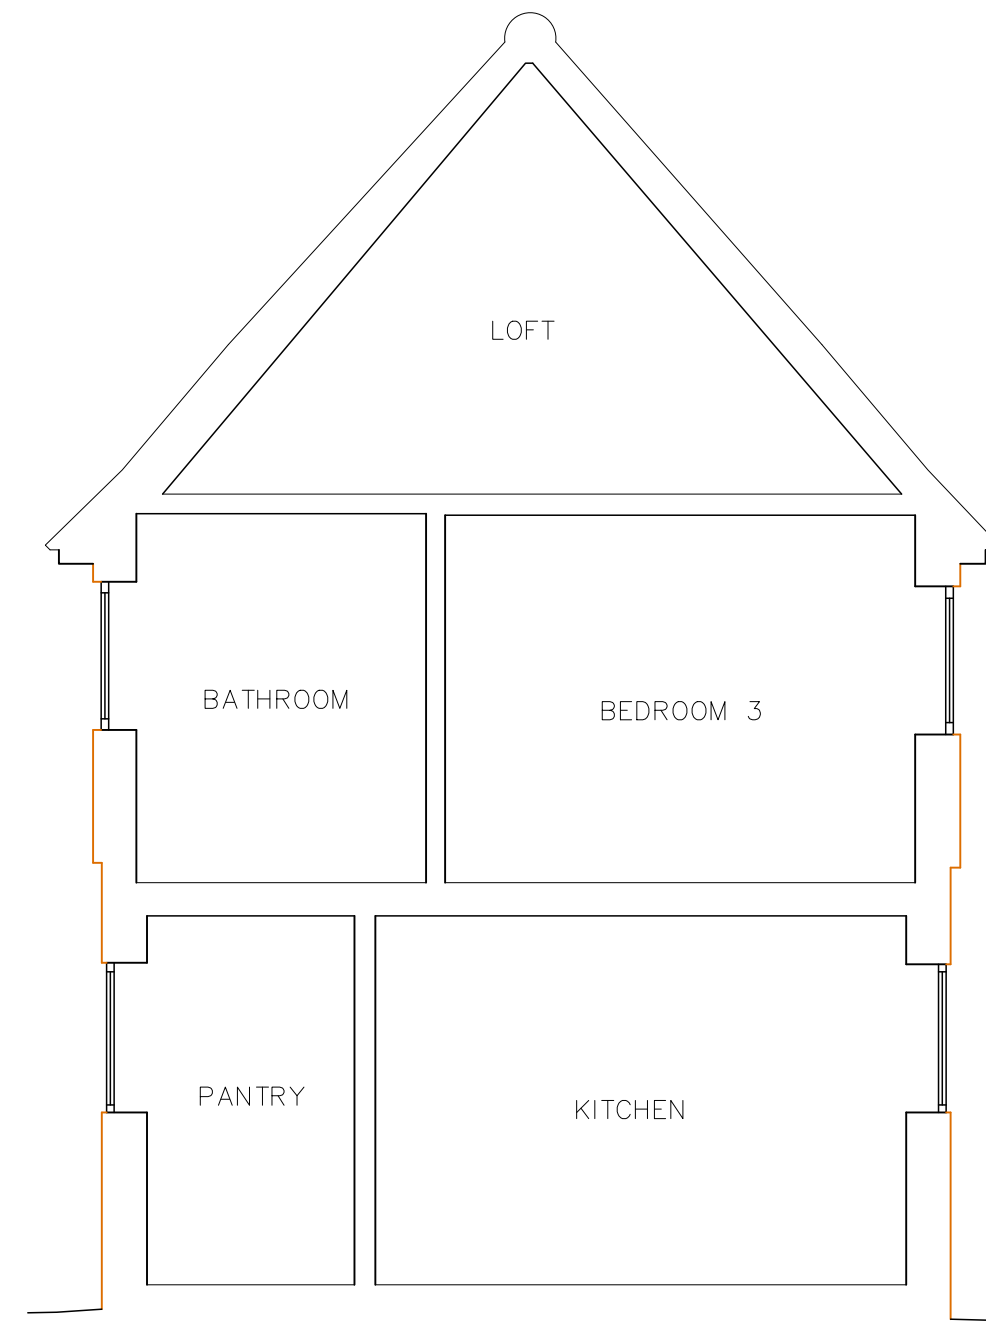

DATUM 7.00M
EXISTING SECTION C-C

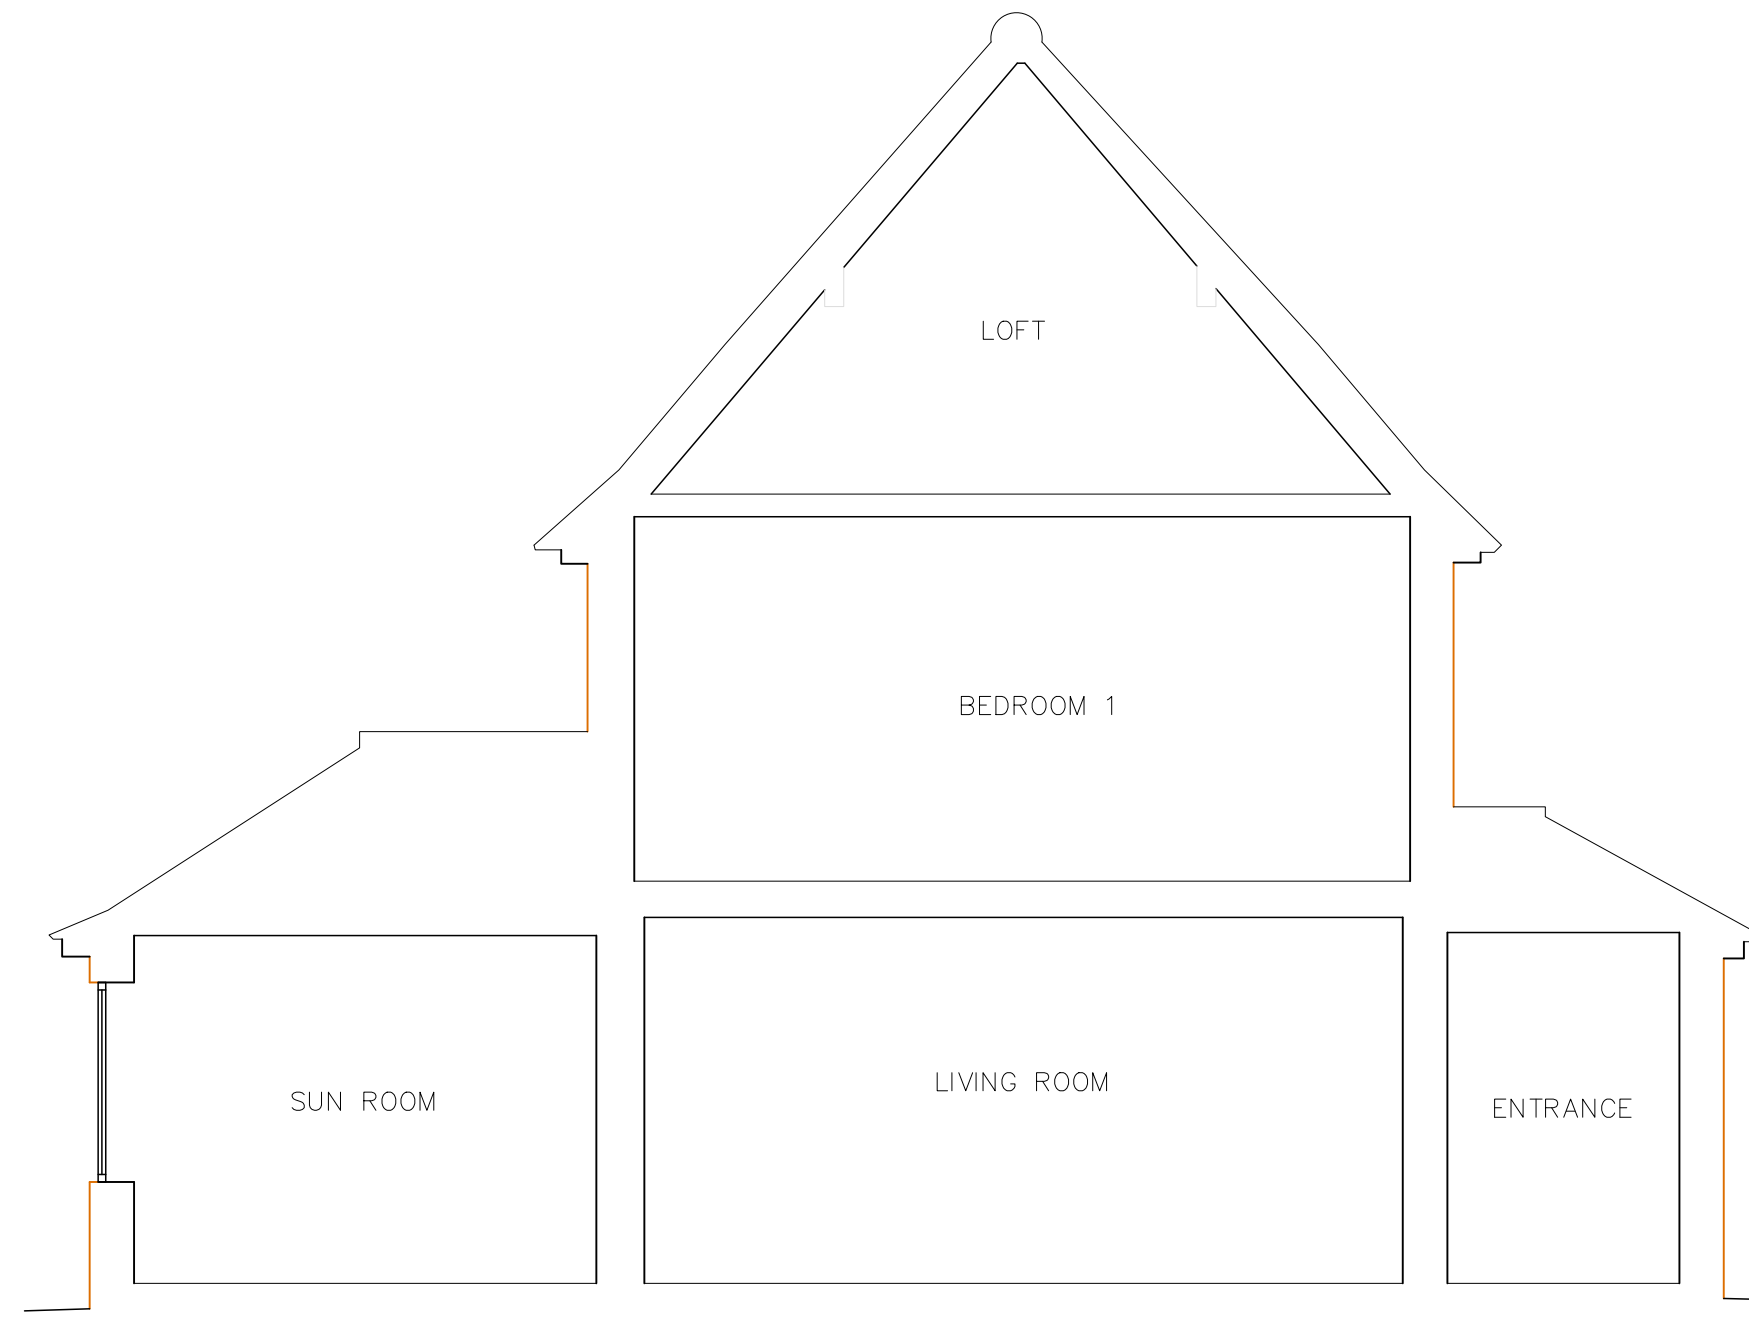

DATUM 7.00M
EXISTING SECTION D-D

SURVEY- EXISTING

Rach & Ian King
10a Wimblehurst Rd, Horsham, W. Sussex, RH12 2ED

Proposed - Front, Side & Rear Extension & Internal Alterations

Existing Sections: A-A, B-B, C-C & D-D

Scale 1:50	Job 4170	Dwg AD05	Rev .
---------------	-------------	-------------	----------

Eye For Detail

ARCHITECTS
Oakwood House
North Heath Lane
Horsham
W. Sussex
RH12 5PJ

T: 01403 211868
Mob: 07540787365
info@eldarchitects.co.uk
info@eldarchitects.com
www.eldarchitects.co.uk

Note:
All levels and dimensions are to be checked on site.
This drawing is to be read in conjunction with all relevant consultants' requirements, drawings and specifications.
Any discrepancies between consultants' drawings to be reported to the Contract Administrator before any relevant work commences.

Copyright: 2026 Eye For Detail Architects ©

