


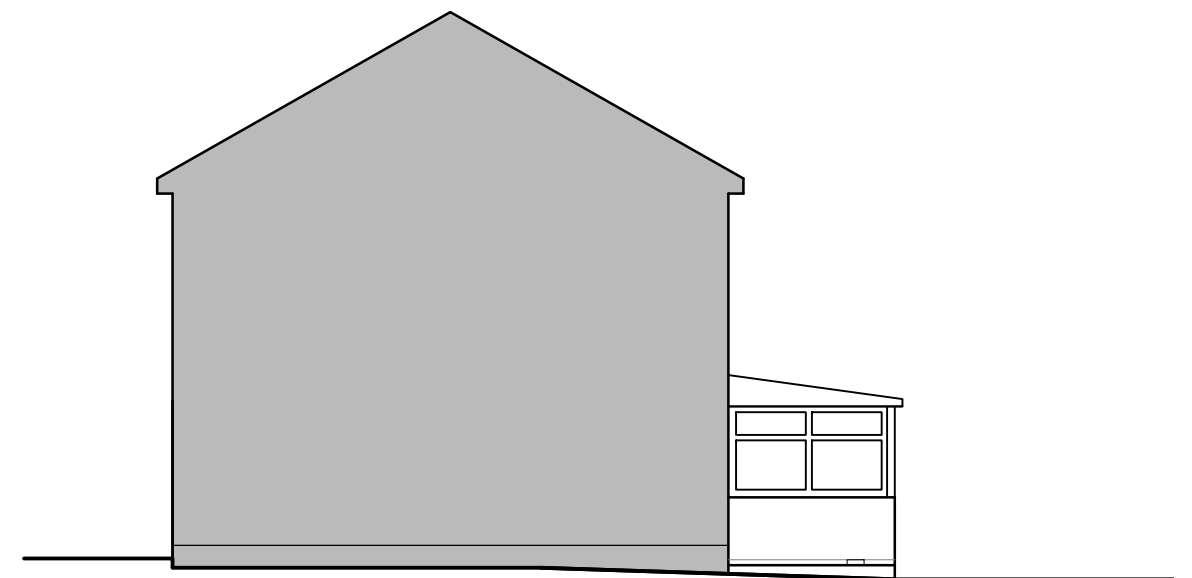


EXISTING SIDE ELEVATION (south)




EXISTING SIDE ELEVATION (north)



PROPOSED SIDE ELEVATION (south)

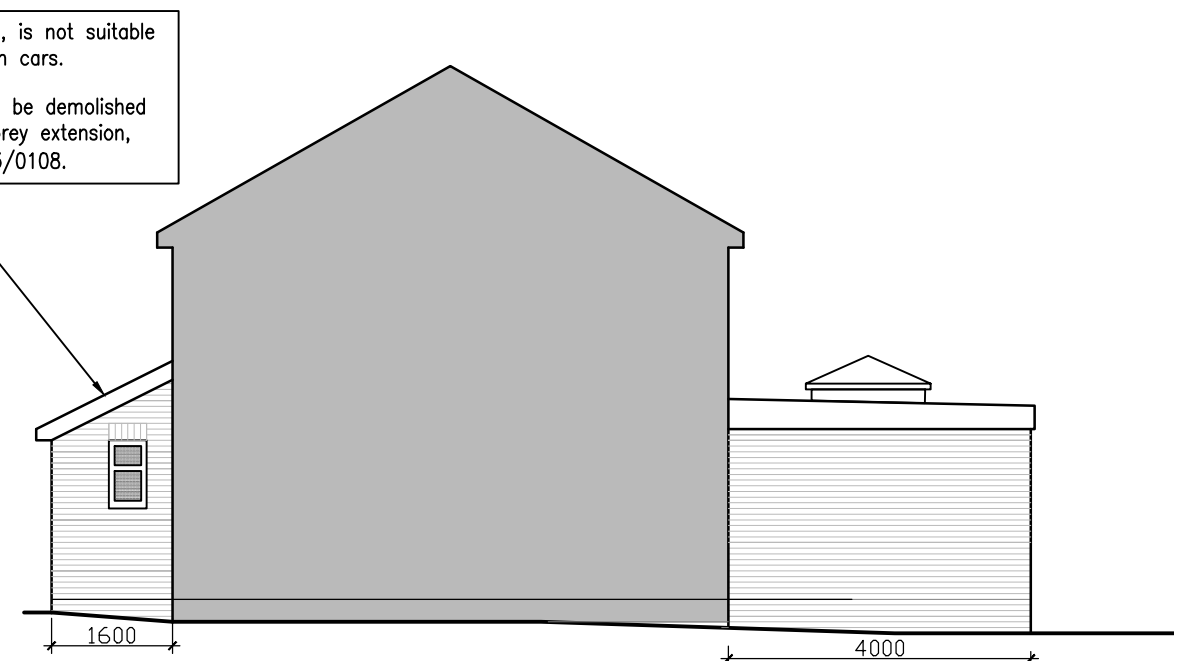

PROPOSED SIDE ELEVATION (north)

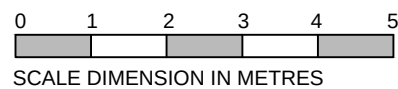

Carmichael Building Design Ltd.

Rosemary Cottage Pound Lane Mannings Heath
Horsham West Sussex RH13 6JL
t: 01403 252794

Client
Mr Chris Towner

Project
47 Cootes Avenue
Horsham
RH12 2AD

Drawing Title
Existing and Proposed
Elevations 2/2

Sheet size A3
Scale 1:100

RevA Issued planning approval 11.04.2026

Rev- Issued for comments 08.04.2026

Drawing No.

27212

Rev.

A