


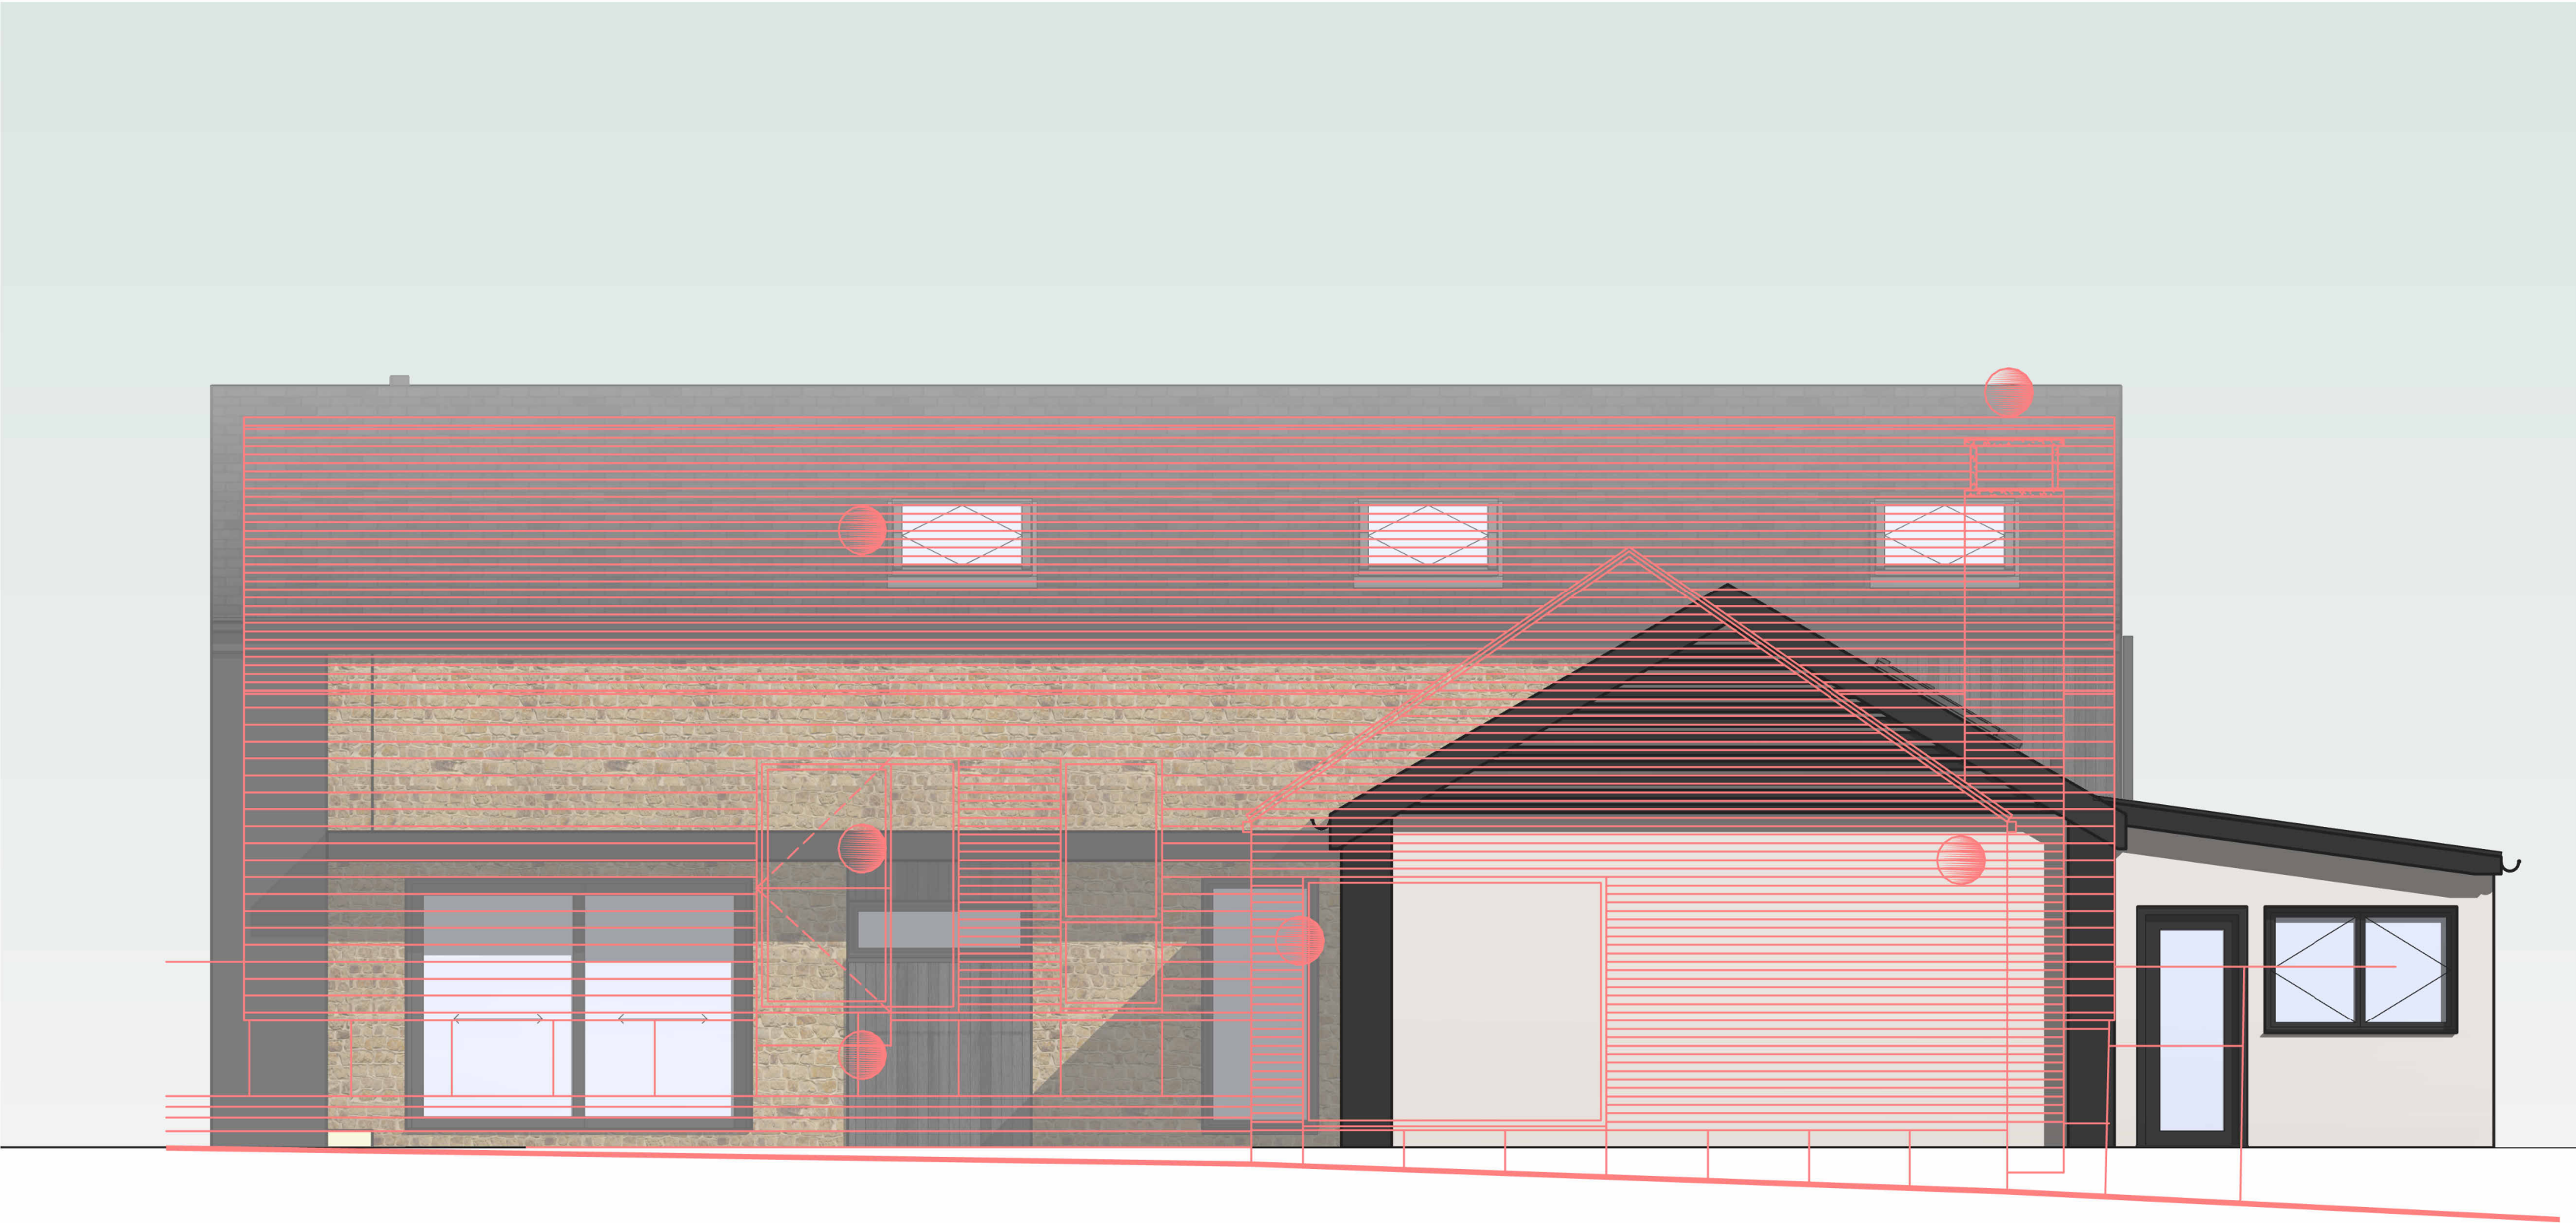

Proposed Rea Elevation

1 : 50




Proposed Side Elevation

1 : 50

Existing Approved Building Outline

Material Schedule

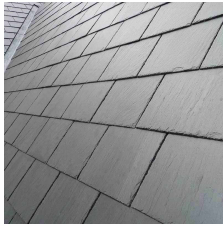


Natural Slate Tiled Roof



Charred Vertical Timber Cladding



Portland Stone Monocouche render

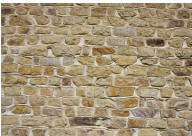

Horsham Stone Wall



VISUAL SCALE 1:50 @ A1

Notes:

1. THE COPYRIGHT OF THIS DRAWING IS VESTED IN ARCHEVOLVE AND IT MAY NOT BE REPRODUCED IN WHOLE OR PART OR USED FOR THE MANUFACTURE OF ANY ARTICLE WITHOUT THE EXPRESS PERMISSION OF THE COPYRIGHT HOLDERS.
2. WORK TO FIGURED DIMENSIONS ONLY.
3. THIS DRAWING IS TO BE READ IN CONJUNCTION WITH ALL RELEVANT ARCHITECT'S, SERVICE ENGINEER'S AND ARCHEVOLVE AND SPECIFICATIONS.

Revision Number	Revision Description	Issued by	Revision Date
-----------------	----------------------	-----------	---------------

DATE:	STATUS:	SHEET SIZE:
10/09/25	PLANNING ISSUE	A1

SCALE:	DRAWN:	CHECKED:
1 : 50	AP	

CLIENT:	SITE ADDRESS:
Mr & Mrs Dunham	Plot 5 Angell Heights

DRAWING: PLOT 5

TITLE: Proposed Elevations A Overlay

PROJECT NO: AngellHeights
DRAWING NO: ARC/008/25/P5/8
REVISION:



ARCHEVOLVE

✉ // design @archevolve.co.uk

🌐 // www. archevolve.co.uk

☎ // 07830 325566

