


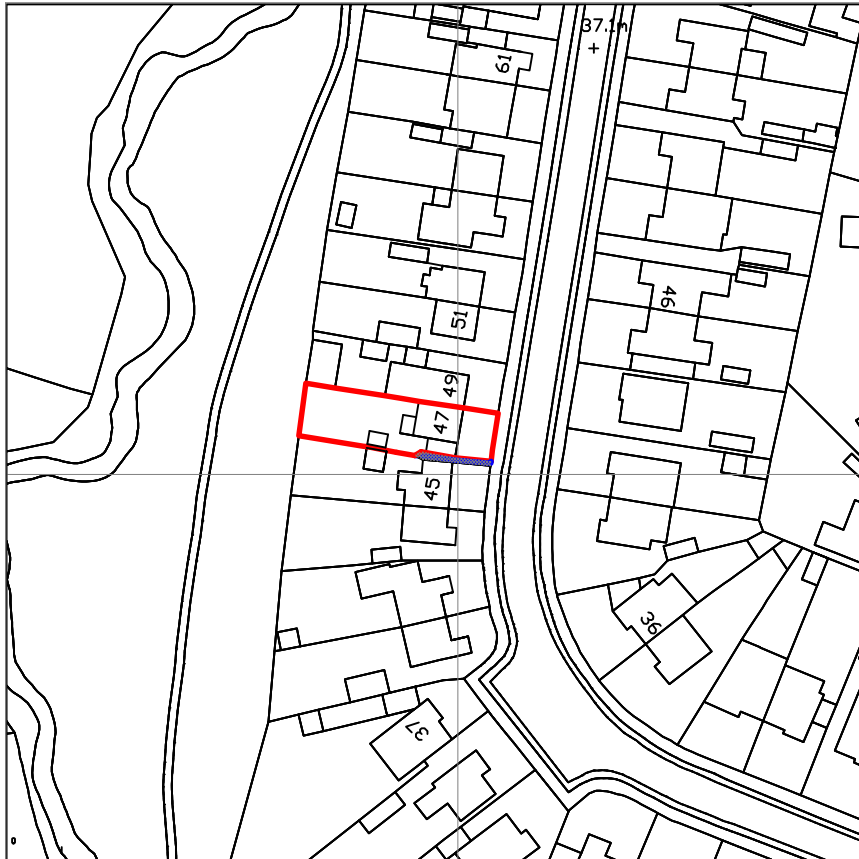


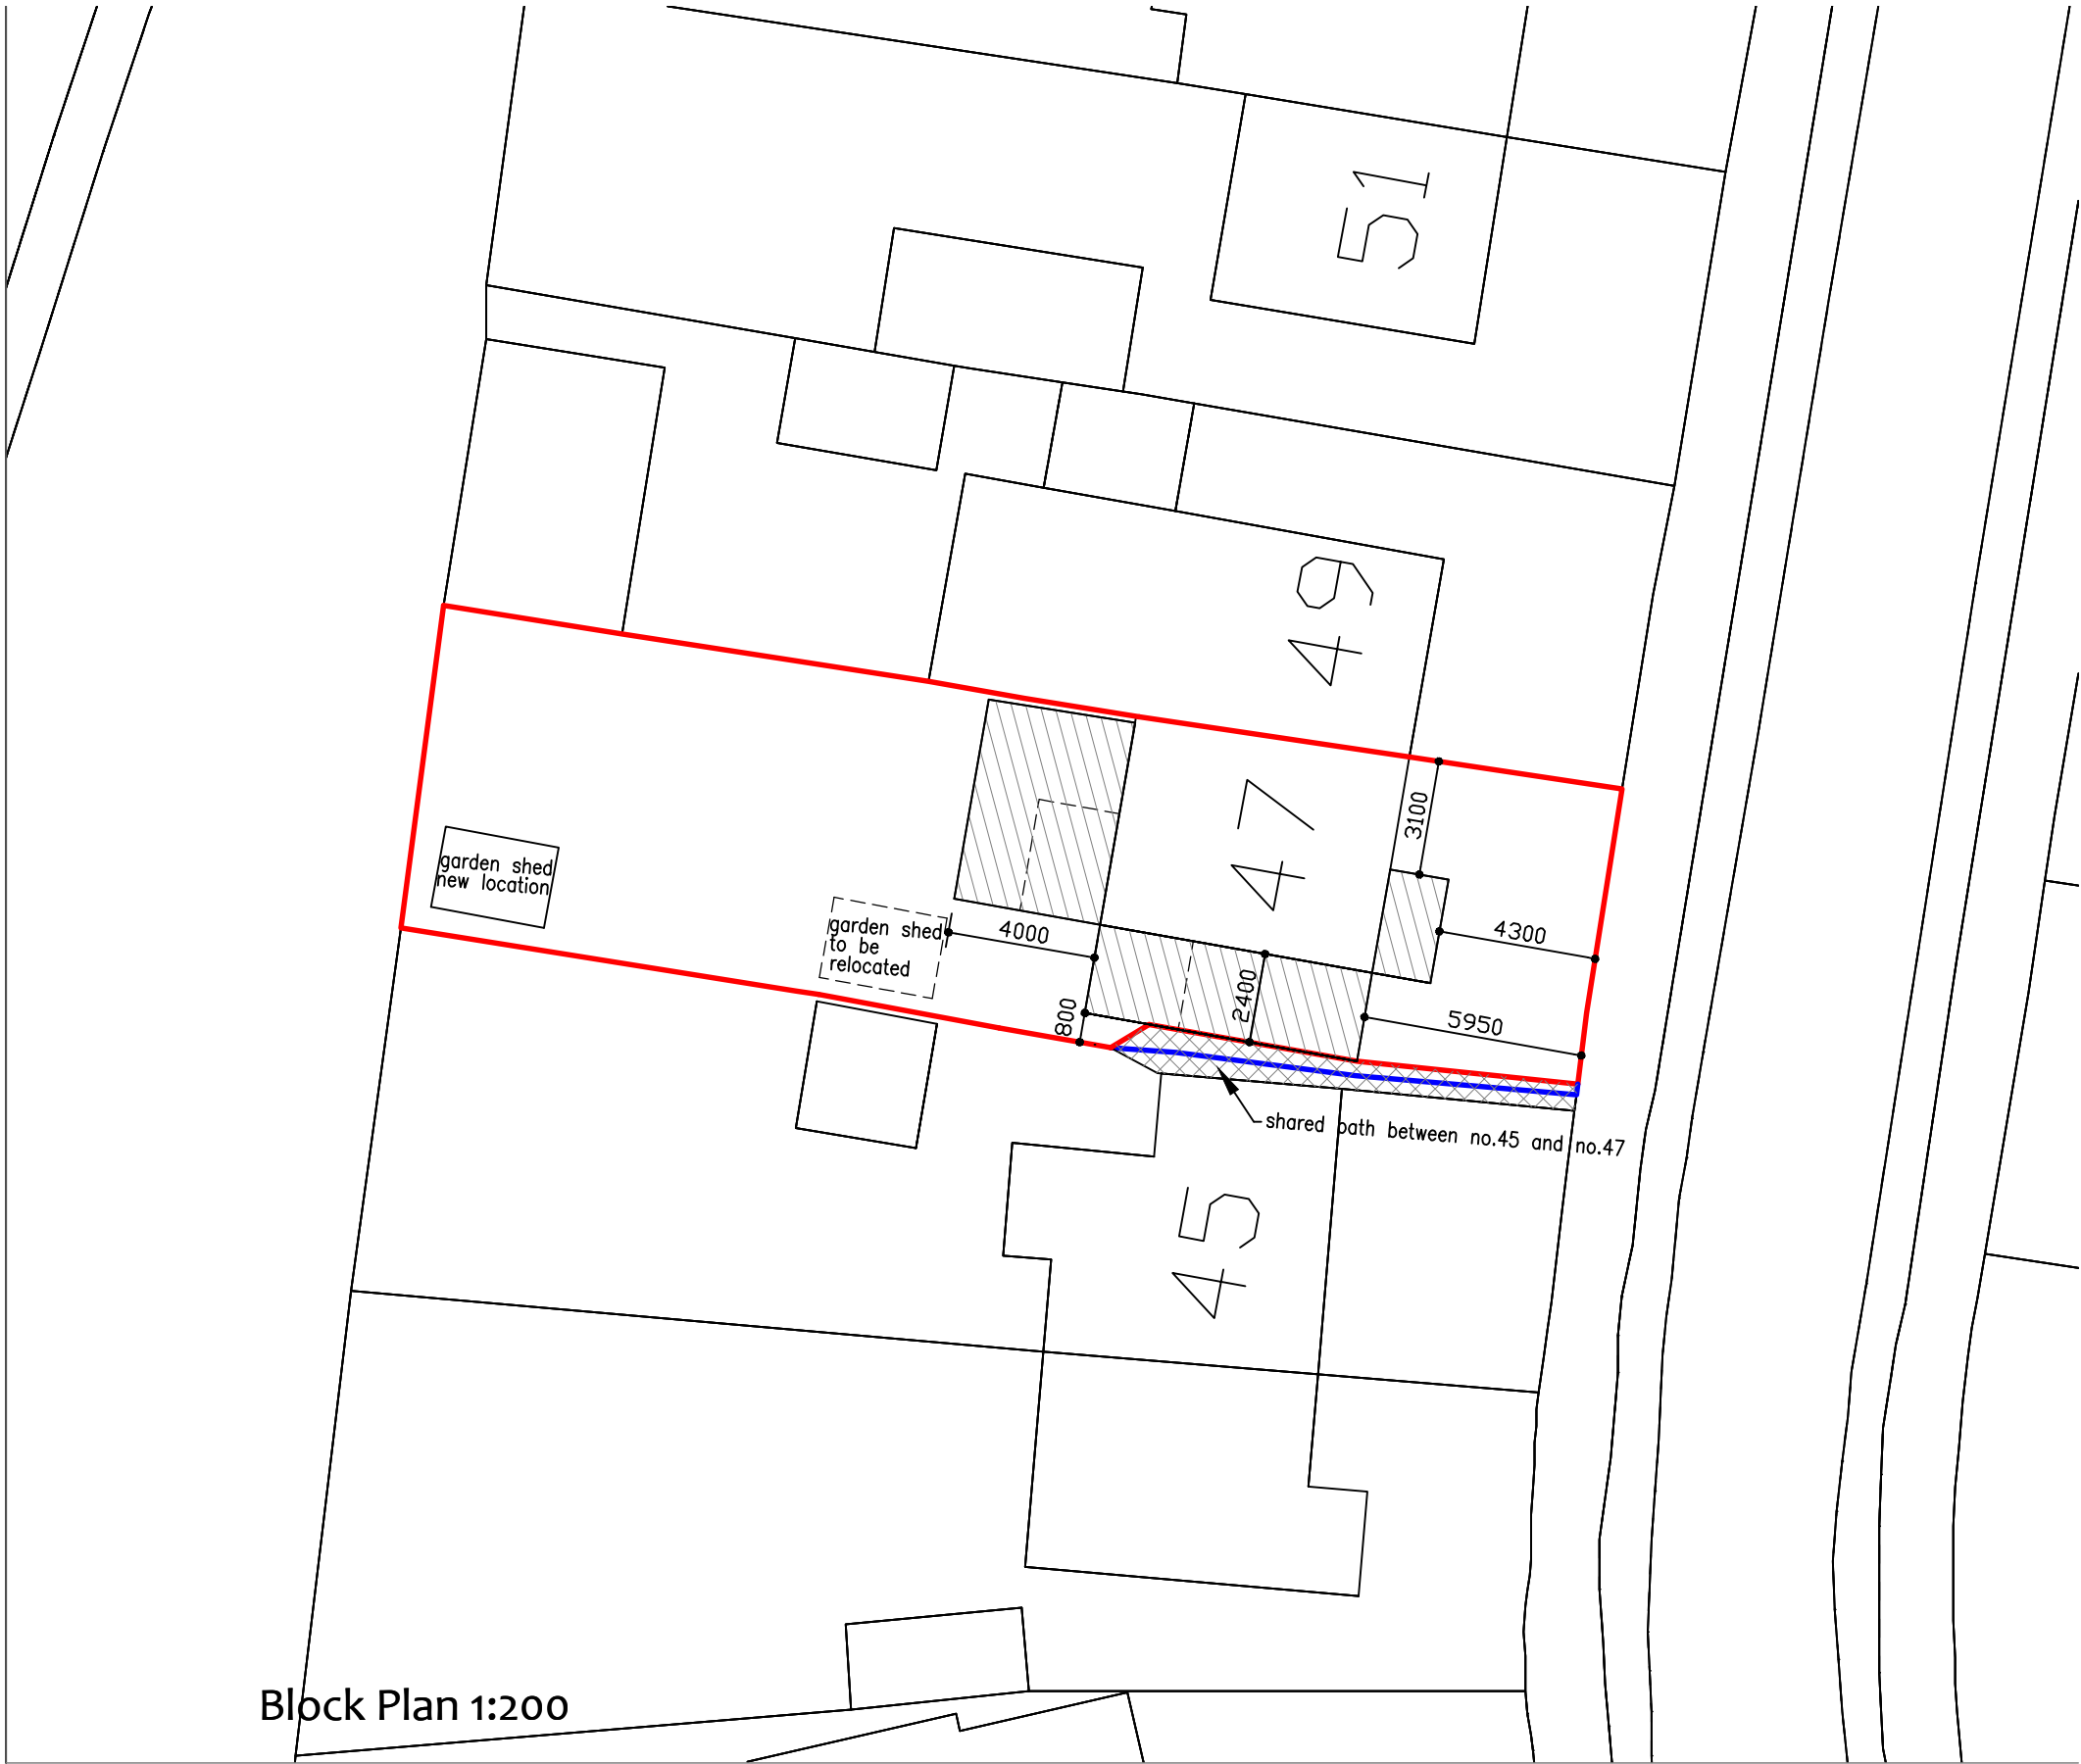

Location Plan 1:1250

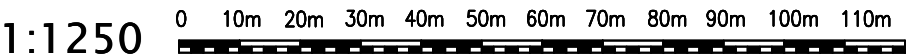

Block Plan 1:200

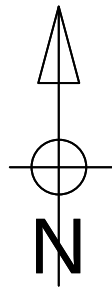

**Carmichael Building Design Ltd.**

Rosemary Cottage Pound Lane Mannings Heath  
Horsham West Sussex RH13 6JL  
t: 01403 252794

Client  
Mr Chris Towner

Project  
47 Cootes Avenue  
Horsham  
RH12 2AD

Drawing Title  
Location Plan 1:1250  
Block Plan 1:200

Sheet size A3  
Scales 1:200 1:1250

RevA Issued planning approval 11.04.2026  
Rev- Issued for comments 08.04.2026

Drawing No.  
**27215**

Rev.  
**A**