

1. THE COPYRIGHT OF THIS DRAWING IS VESTED IN ARCHEVOLE AND IT MAY NOT BE REPRODUCED IN WHOLE OR PART OR USED FOR THE MANUFACTURE OF ANY ARTICLE WITHOUT THE EXPRESS PERMISSION OF THE COPYRIGHT HOLDERS.
2. WORK TO FIGURED DIMENSIONS ONLY.
3. THIS DRAWING IS TO BE READ IN CONJUNCTION WITH ALL RELEVANT ARCHITECT'S, SERVICE ENGINEER'S AND ARCHEVOLE'S DRAWINGS AND SPECIFICATIONS.

CLIENT: Mr N Kayworth
SITE ADDRESS: Plot 6

DRAWING: PLOT 6

TITLE: Eaves Window Detail

PROJECT NO: AngelSand

DRAWING NO: ARC/008/26/P6/10

REVISION:



Refer to Roof Details
for Full Makeup


Eaves Skylight to
Specialists Design &
Detailing

Lead Flashing Lapped to the Window Board

Breathable Membrane

Eaves Window

1 : 10

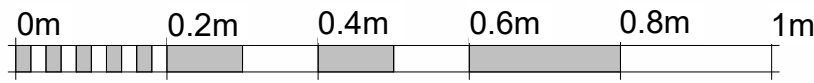

VISUAL SCALE 1:10 @ A3