


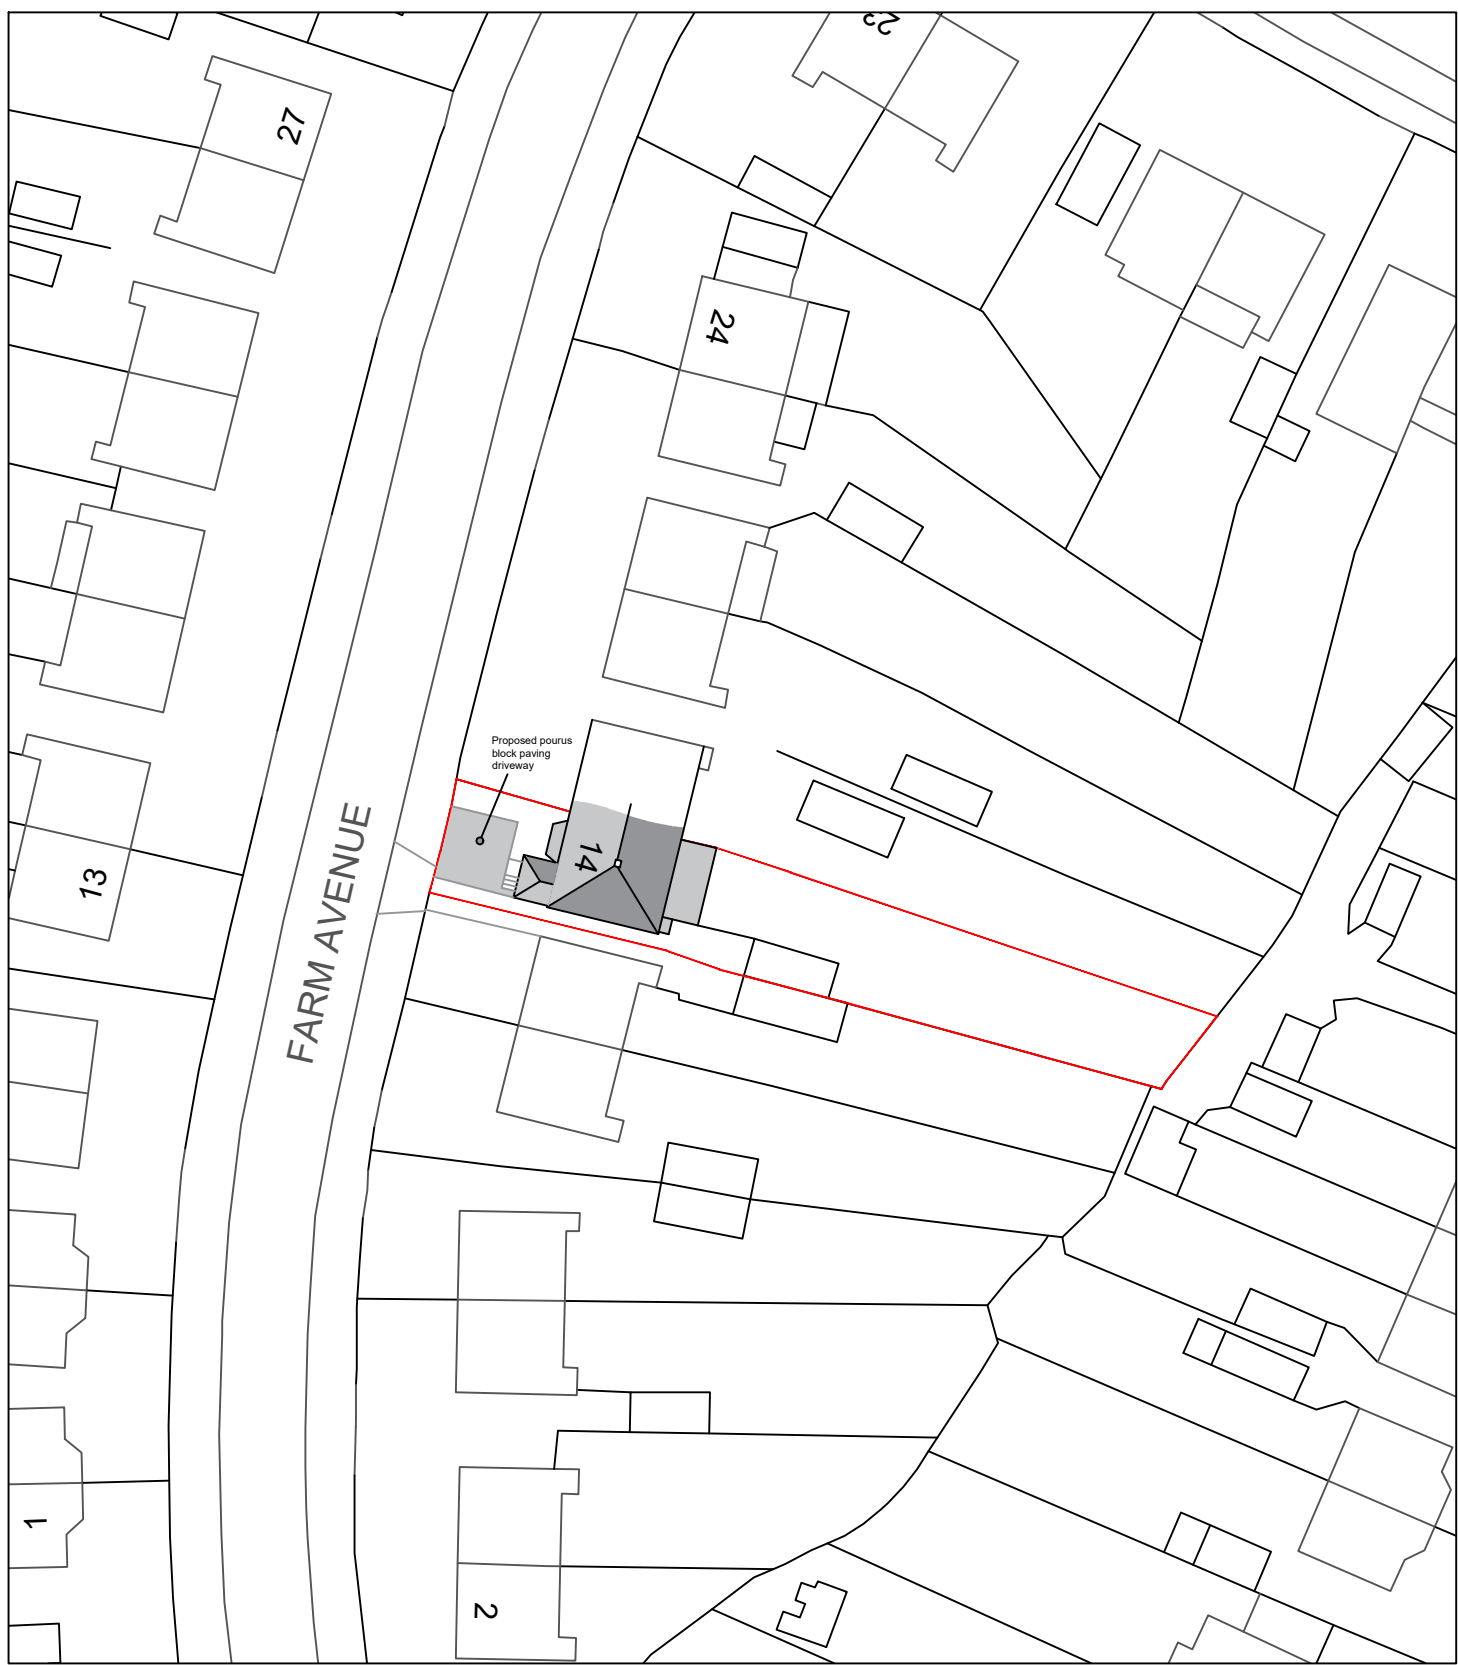

Scale Bar (1:500)



Revision:

address

14 Farm Avenue, Horsham, West Sussex, RH12 2JY

project

Proposed front porch and off road parking

title

Proposed Block Plan

scale

1:500 on A4

date

March 2026

dwg no.

2026.501.04

revision

DOWNSVIEW
ASSOCIATES
Chartered Surveyors

Little Acorns
Hampers Lane
Storrington
West Sussex
RH20 3HZ

Tel: 01903 746367
Mob: 07525 844965

Email:
mail@downsview-surveyors.co.uk

