
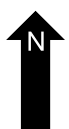
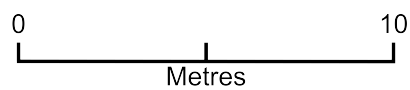


Roof for house

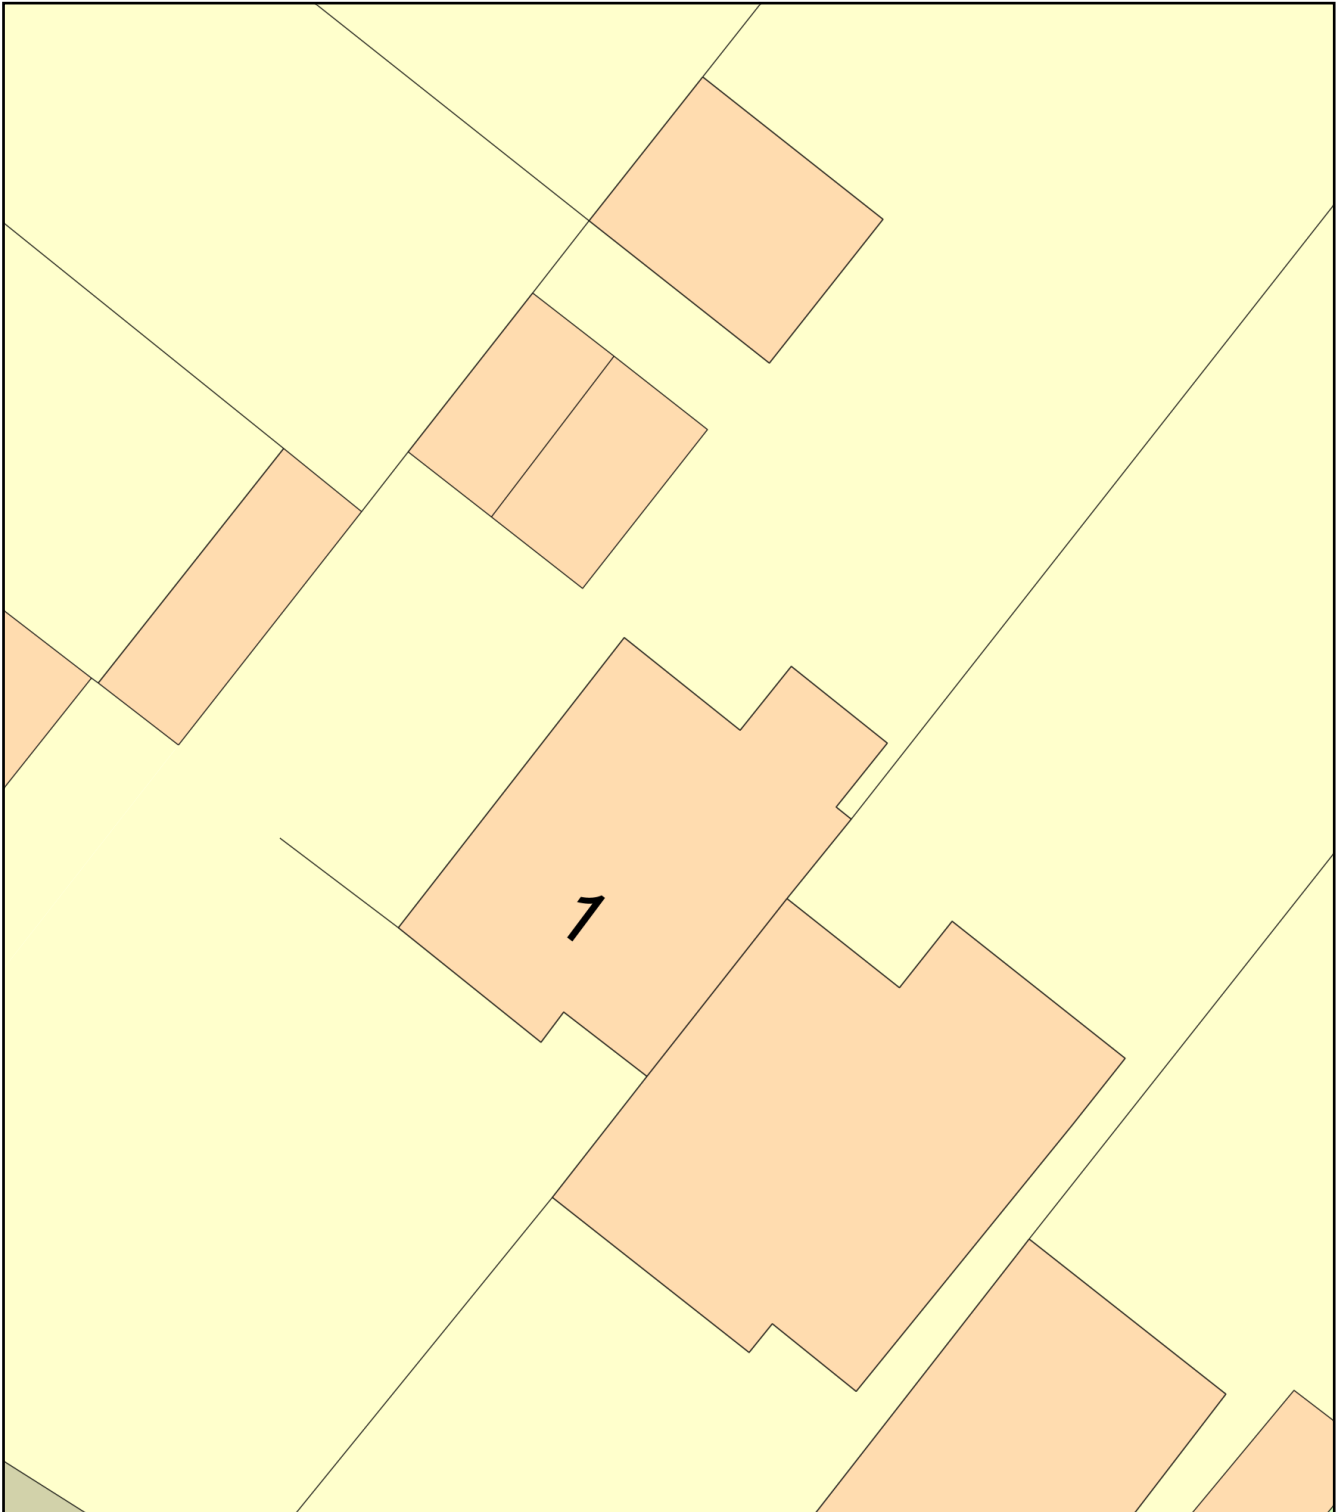

Plan Produced for: S Worger-Ritchie

Date Produced: 15 Apr 2026

Plan Reference Number: TQRQM26105104056942

Scale: 1:200 @ A4