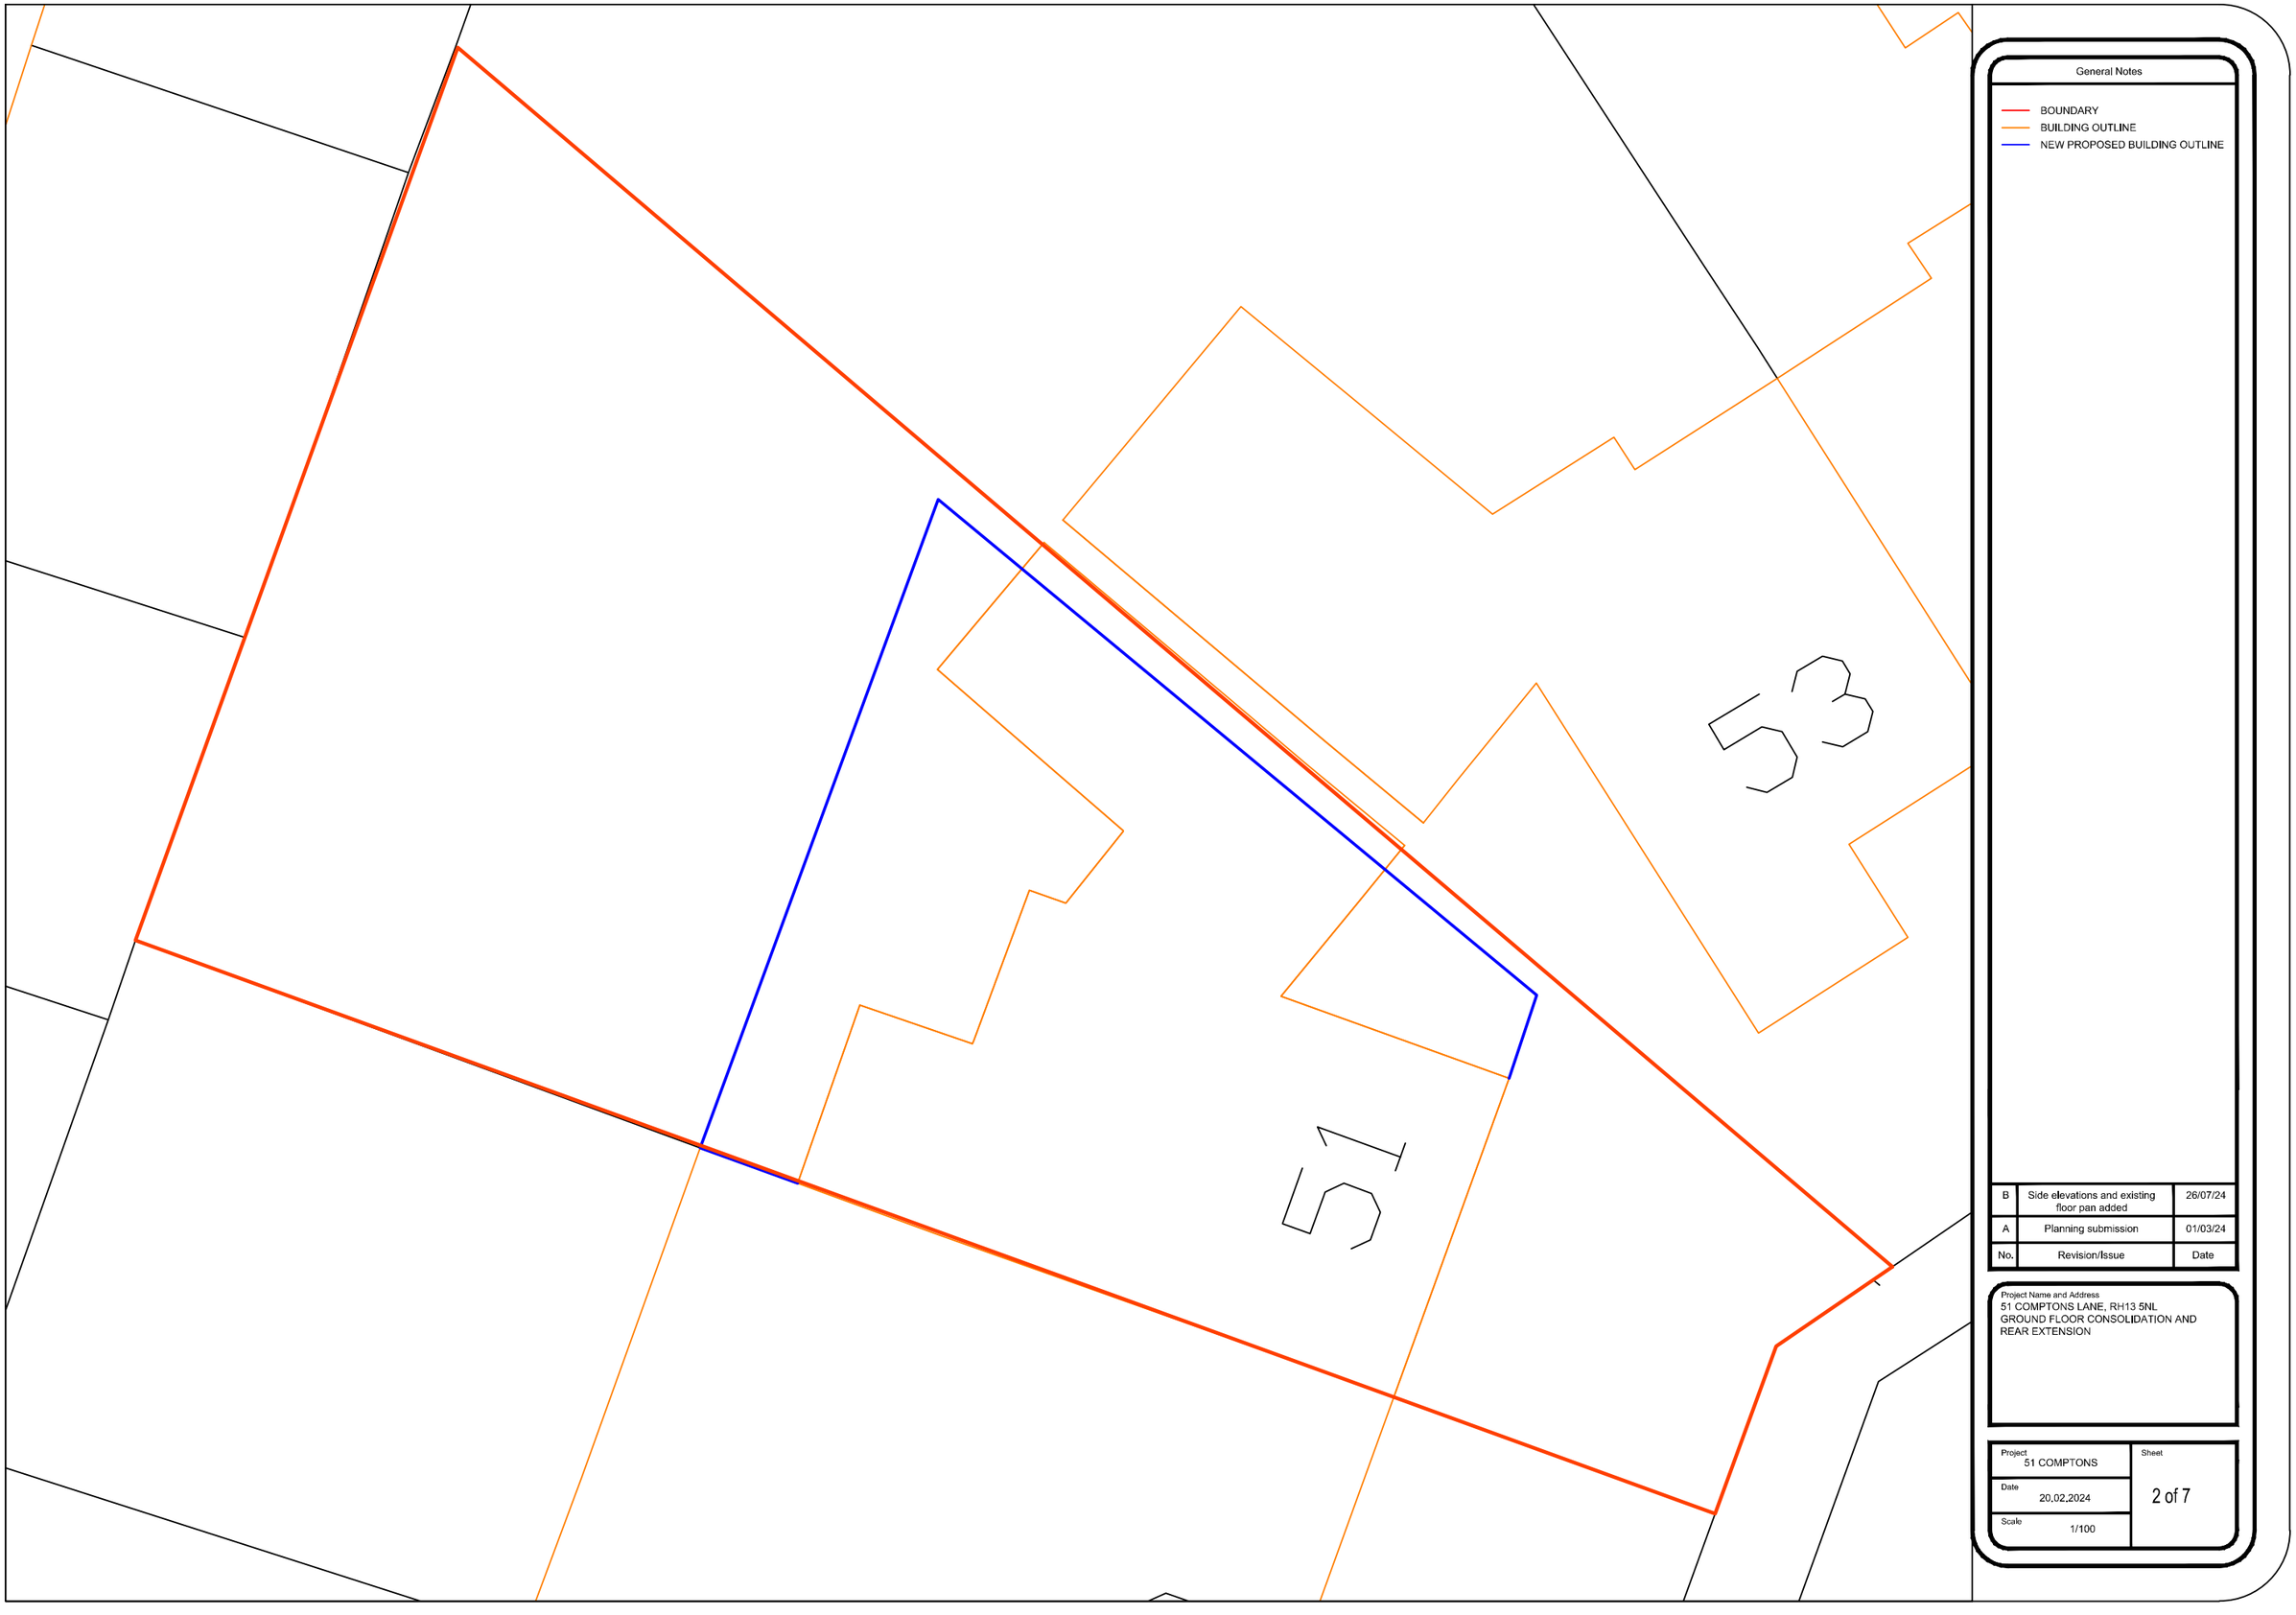

General Notes

BOUNDARY
BUILDING OUTLINE
NEW PROPOSED BUILDING OUTLINE

No.	Revision/Issue	Date
B	Side elevations and existing floor pan added	26/07/24
A	Planning submission	01/03/24

Project Name and Address
51 COMPTONS LANE, RH13 5NL
GROUND FLOOR CONSOLIDATION AND REAR EXTENSION

Project: 51 COMPTONS	Sheet: 2 of 7
Date: 20.02.2024	
Scale: 1/100	