DO NOT SCALE FROM THIS DRAWING

1m 2m 3m 4m 5m 6m 7m 8m 9m 10m

1:50 Scale Bar

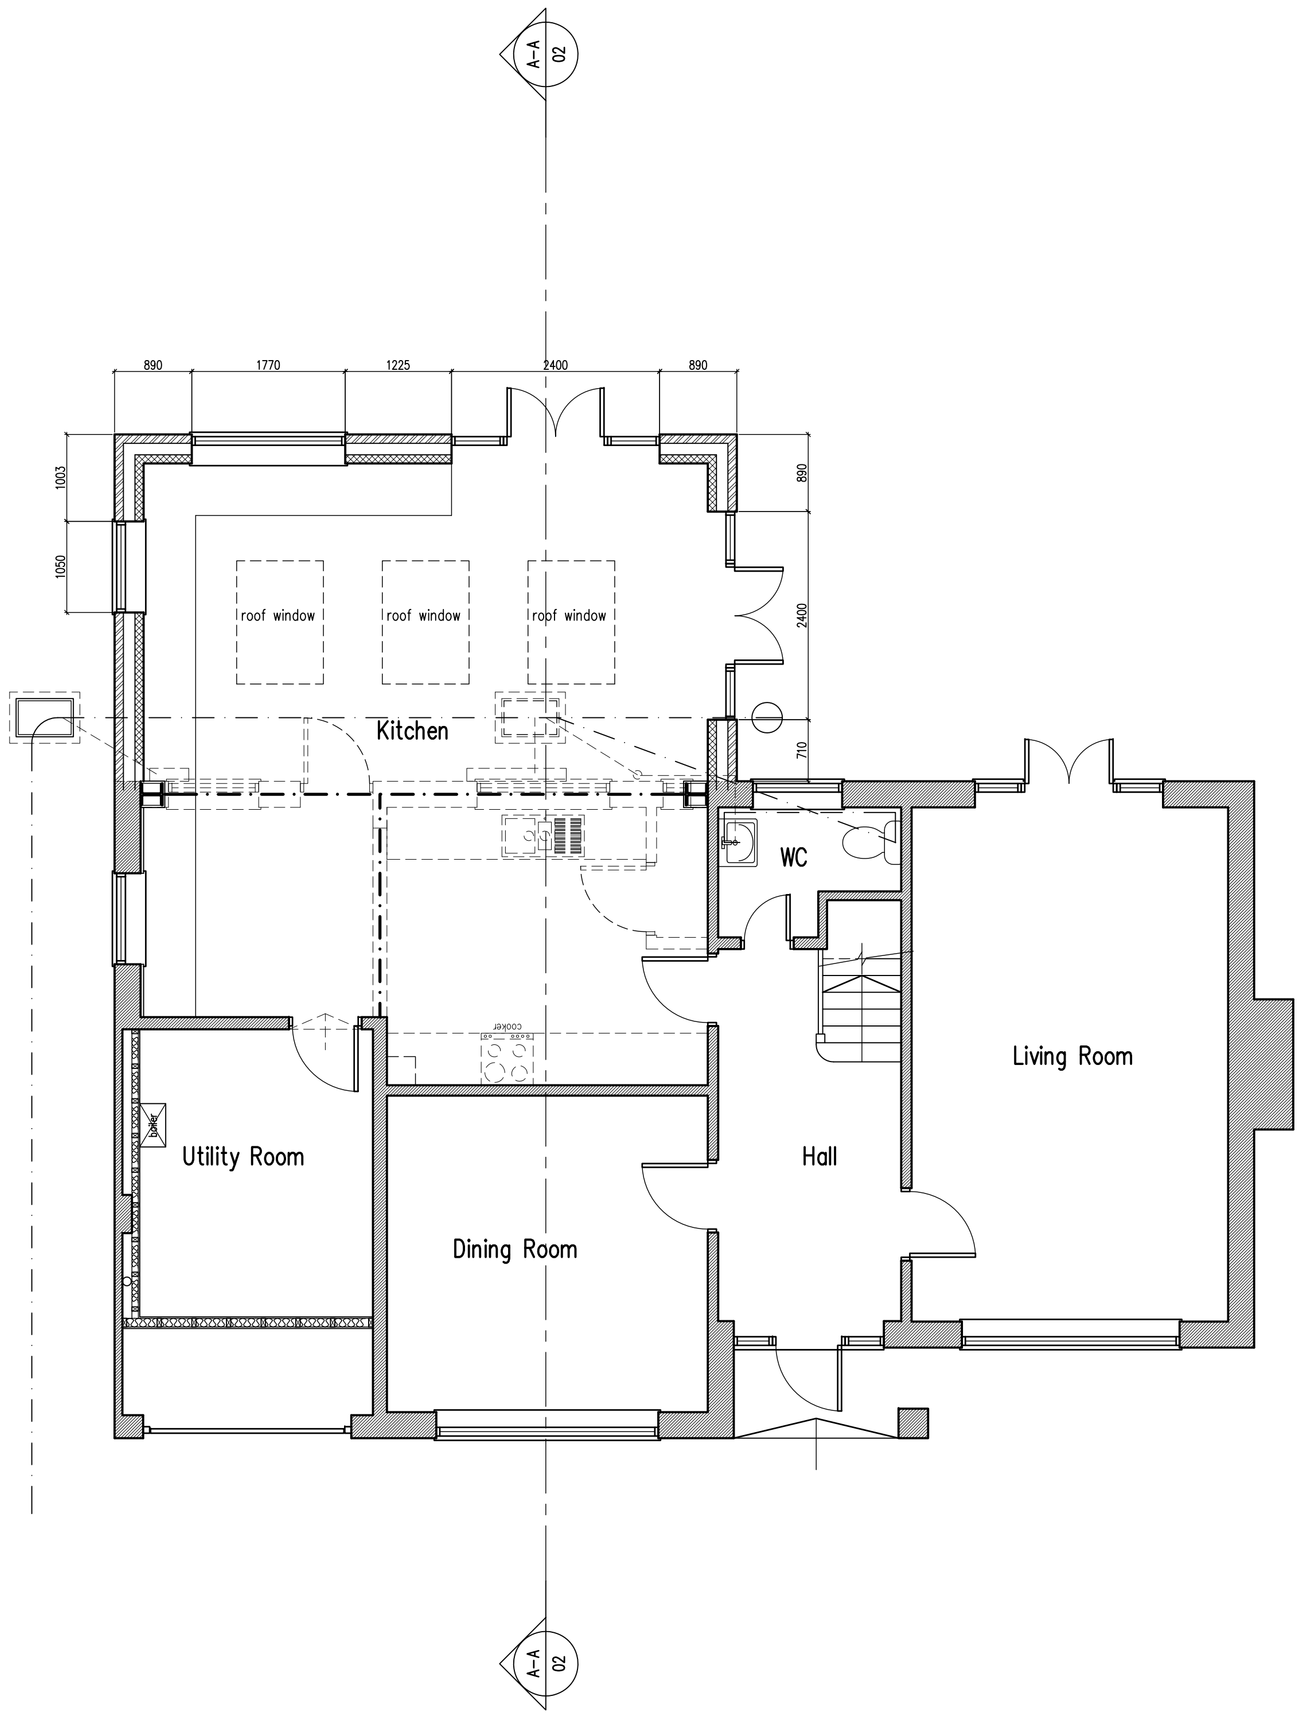

Ground Floor Plan 1:50



First Floor Plan 1:50

A	09.05.24	Client requirements added

rja Planning & Building Consultants Ltd.
9 Sea Spray Avenue
Shoreham-By-Sea
West Sussex BN43 5PR
t: 01273 467297 mob: 07971 375739
e: rex@rjapbc.co.uk web: www.rjapbc.co.uk

Chartered Institute of Architectural Technologists

PROJECT: 11 Blackbridge Lane, Horsham RH12 1RP

DRAWING TITLE: Proposed Floor Plans

CLIENT: Steve and Karen Whitaker

DWG NO: 24975–01

REVISION: A

SCALE: 1:50 @ A1

DATE: 08.05.24

DRAWN: rex