
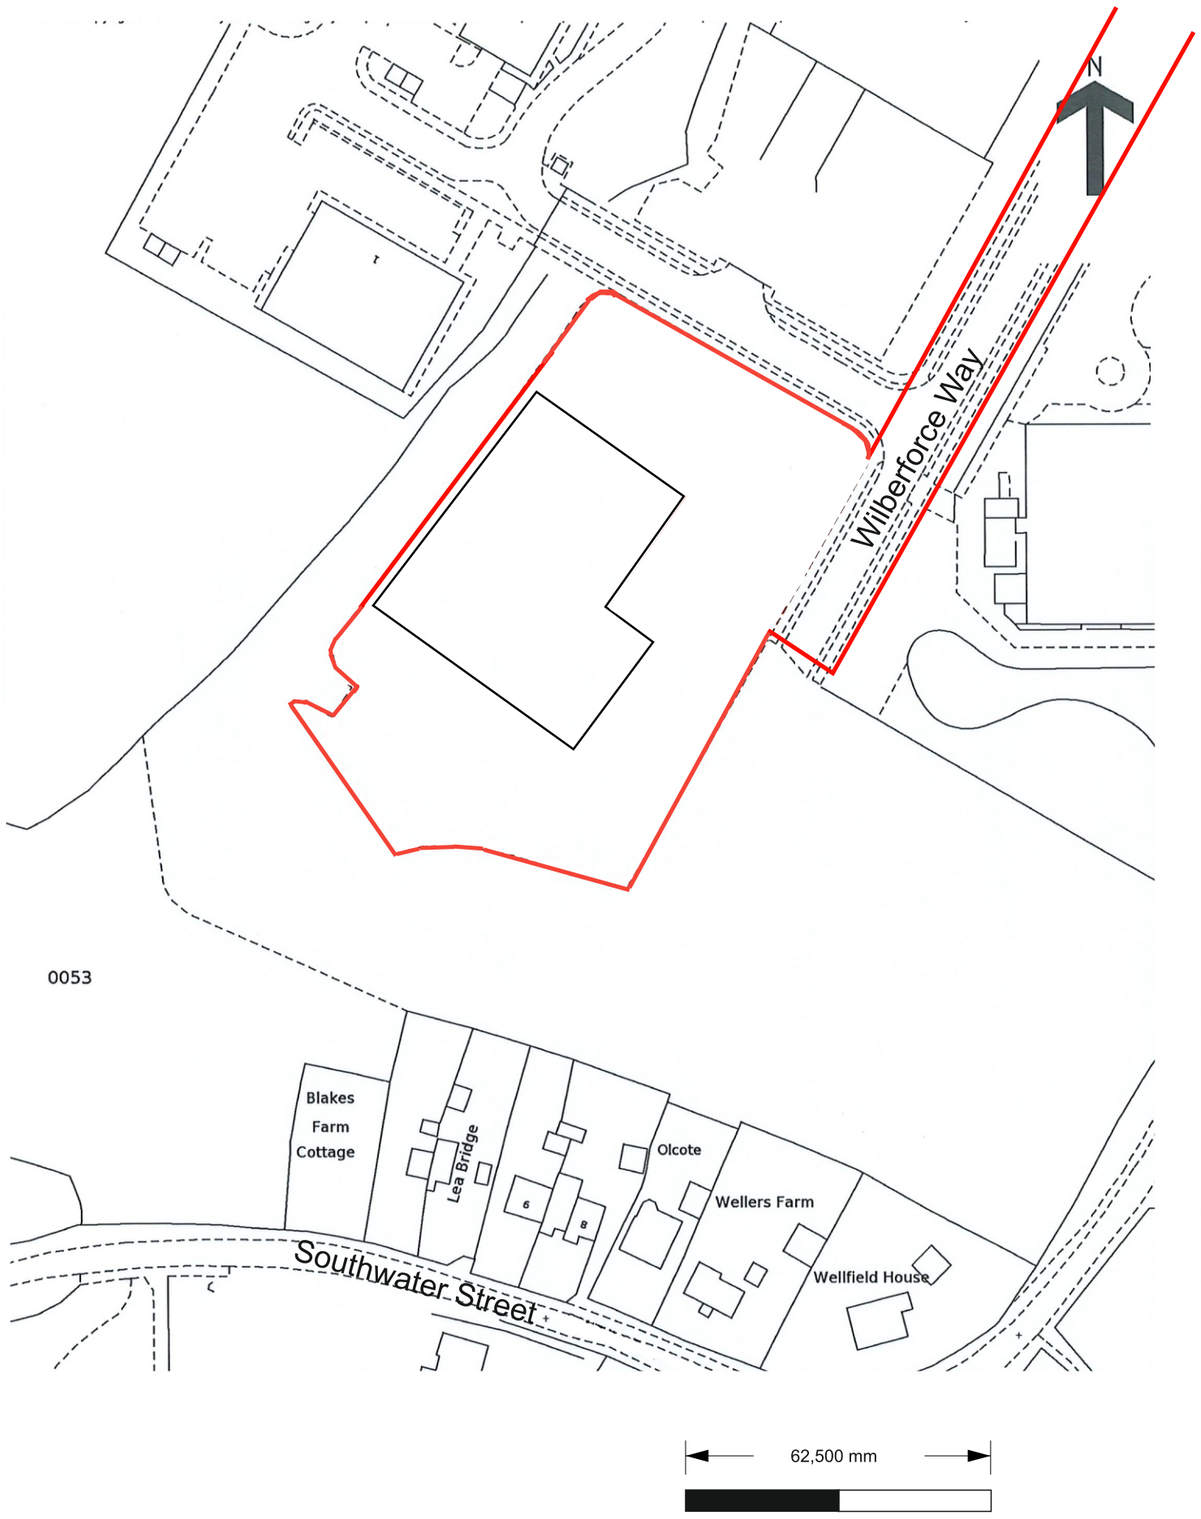


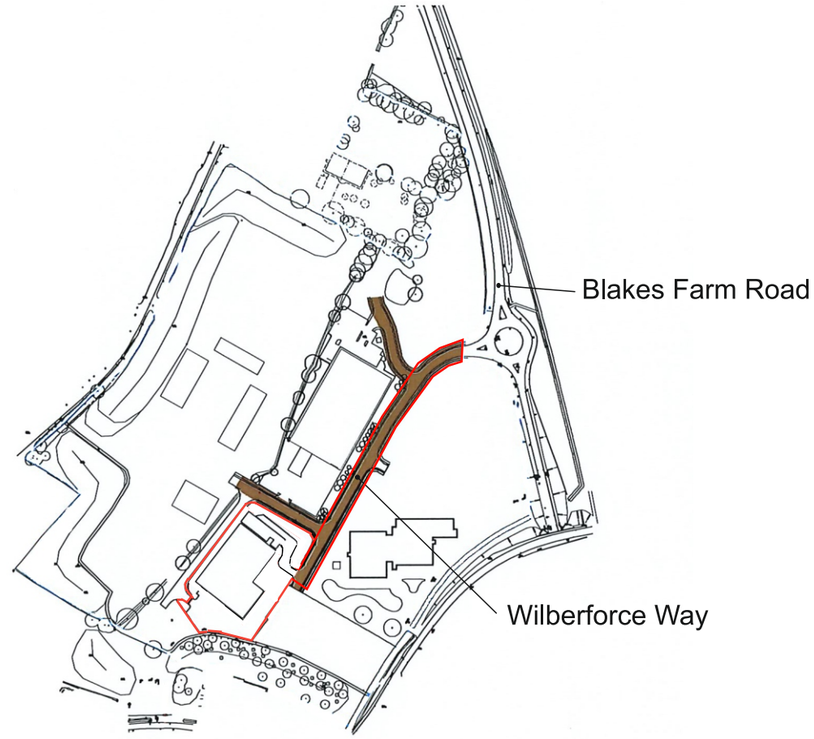

01/01 LAND REGISTRY PLAN
1:2500

125,000 mm

biaco

TITLE:
CHARWOOD HOUSE
OAKHURST BUSINESS PARK
WILBERFORCE WAY
SOUTHWATER
RH13 9RT

DRAWN AJS		DATE 20/01/25	A3
SCALE	1:1250 @ A3	ISSUE C	
DWG NO.	P1000-00		SHEET 1 OF 1