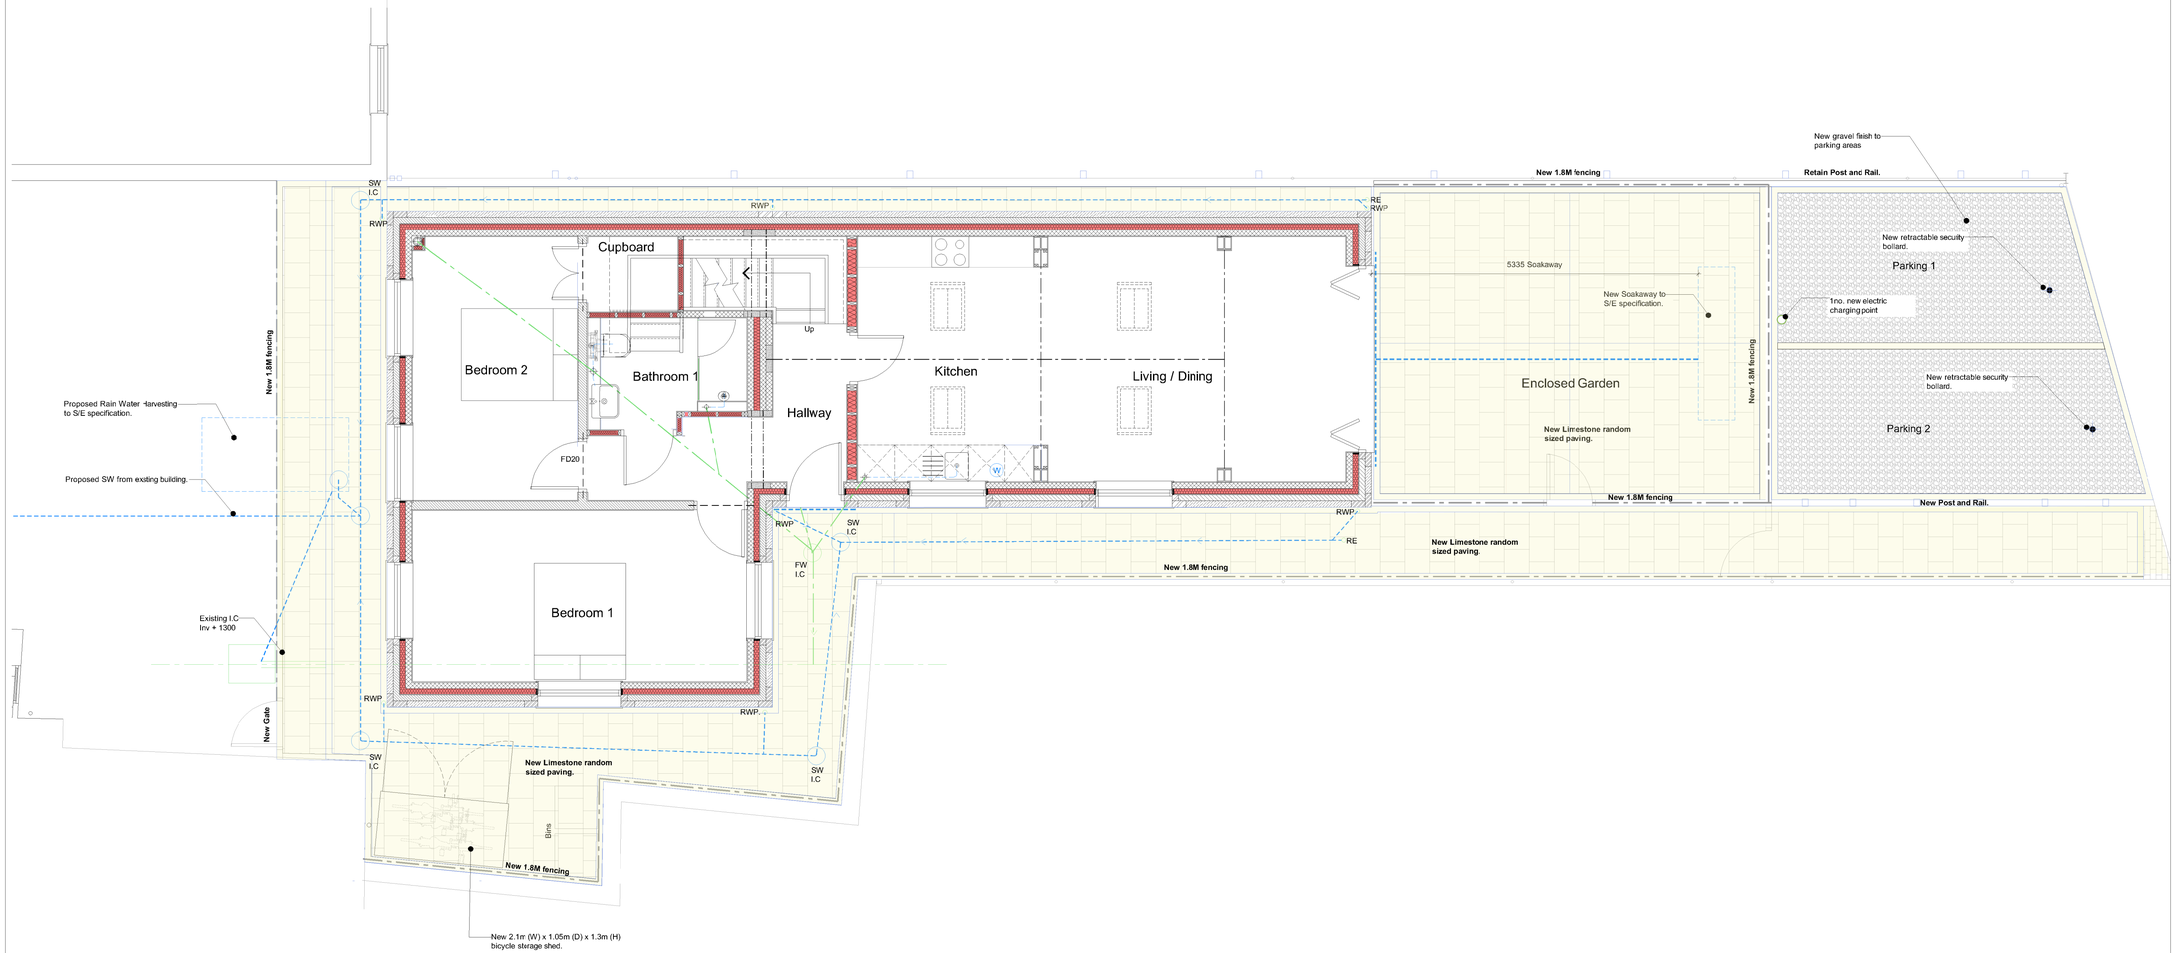


1 Landscaping Plan 1 : 50

s c a l e b a r

0m 1m 2m 3m 4m

North

PLANNING

no.	date	description	by

r e v i s i o n s

KTA limited
architects & designers

80a High Street Steyning West Sussex BN44 3RD
T : **01903 814009**
E : **office@ktaltd.com** W : **www.ktaltd.com**

client	Mr K Thornton
job	80 High Street Steyning West Sussex BN44 3RD
dwg no.	2019.14
title	Proposed Landscaping Details
drawn by	IM
checked by	KT
scale	1:50@ A1
date	27.08.24

Check all dimensions on site befoe any work commences.
Al goods, materials and workmanship to conform with current Building Regulations, Codes of Pra4ice and British Standards.
This drawing shall not be reused, cpied, or reproduced in any form without the prior authorisation of KTA Limited.
Copyright of KTALimited.