
Block/Site Plan of Warnham Cricket Ground, Lucas Road, Warnham, RH12 3RG.

515624E 133731 N

(Adapted and scaled from Drawing reference no TPO1532)

Reference No:	DC/25/0364 - Warnham Cricket Club	
Date 26/12/2020	Scale : 1 : 500	Created : S.Fuller

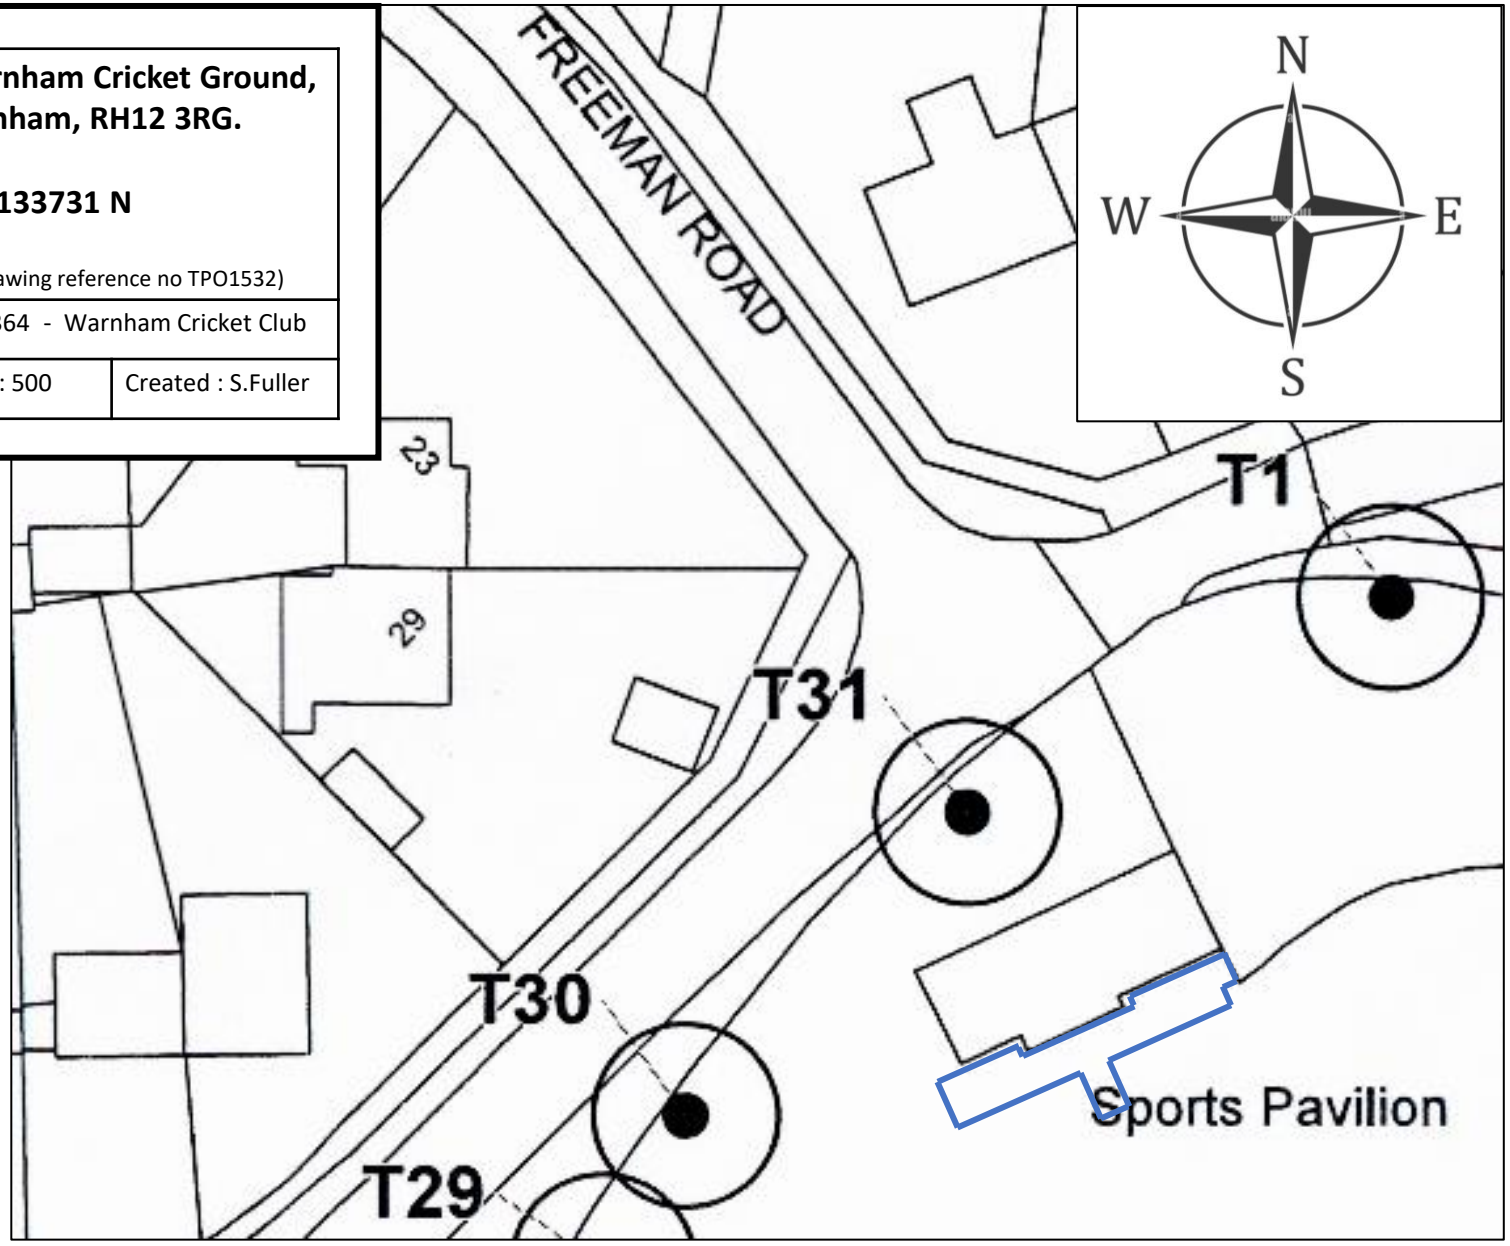

Scale:
1cm = 5m

0 5 10 15 20 25
metres

Installation area



Aerial shot of Warnham Cricket Ground, with proposed patio area to the north