
Willow cottage

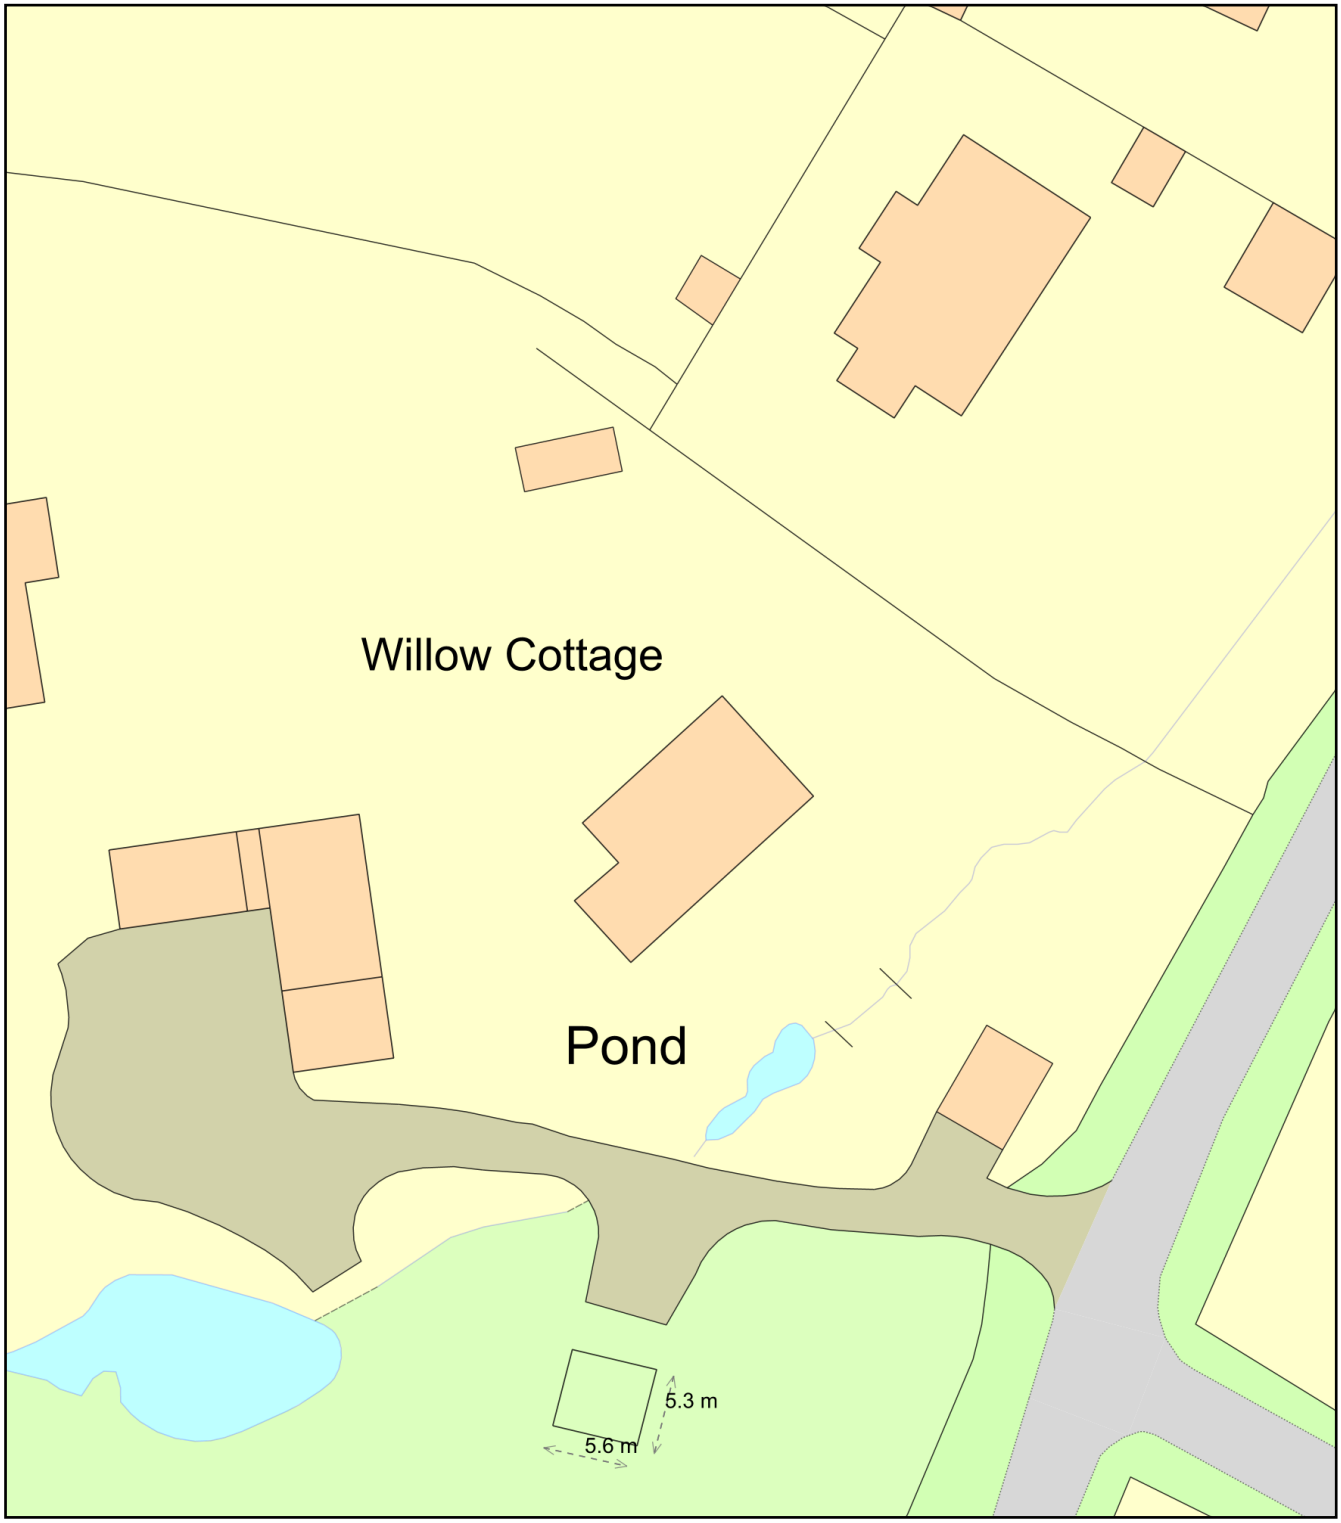

0 20
Metres

N

ReQuestaPlan

Plan Produced for: Ben Dudman

Date Produced: 27 Jan 2025

Plan Reference Number: TQRQM25027195621454

Scale: 1:500 @ A4

© Crown copyright and database rights 2023 OS 100042766