




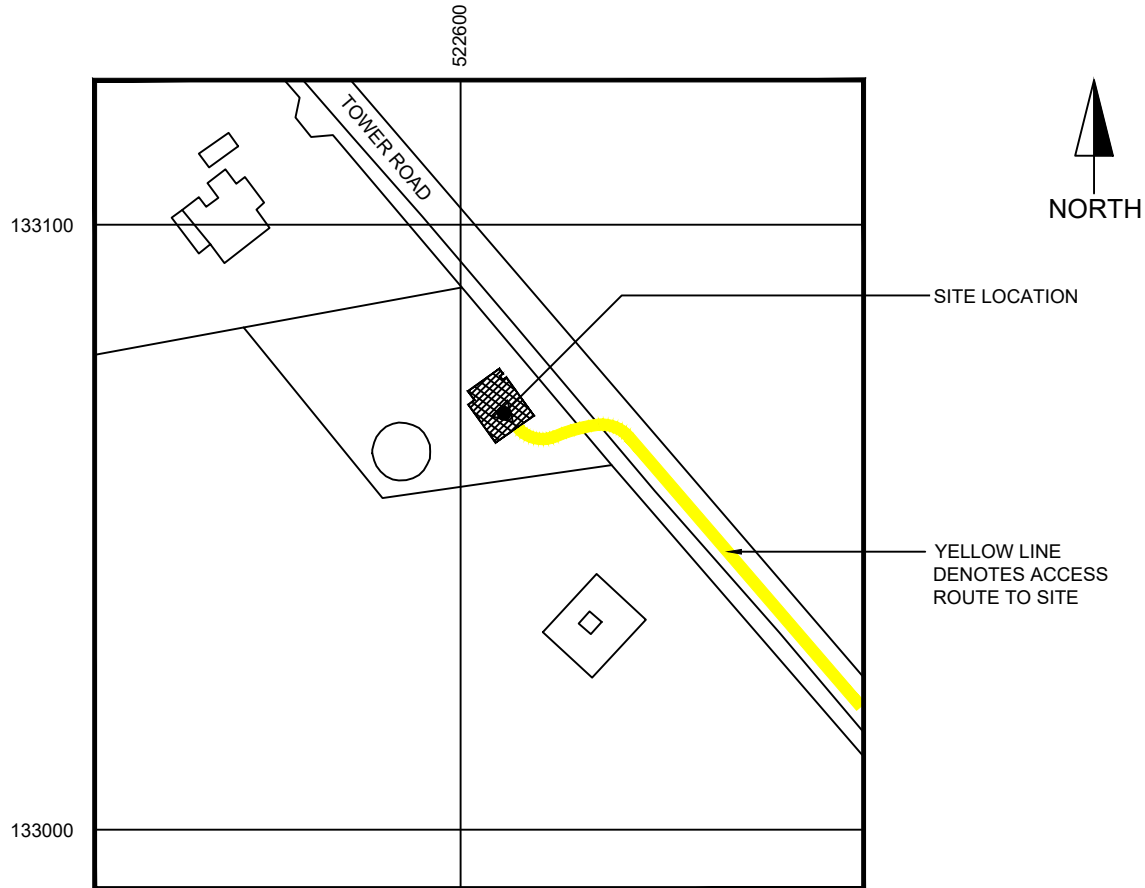

**Copyright Statement**  
The following copyright should accompany this product any time it is used.  
© Crown Copyright database rights 2024. OS AC0000813445

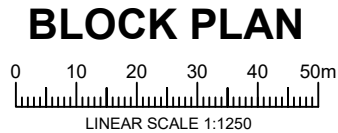

GOOGLE MAPS QR CODE

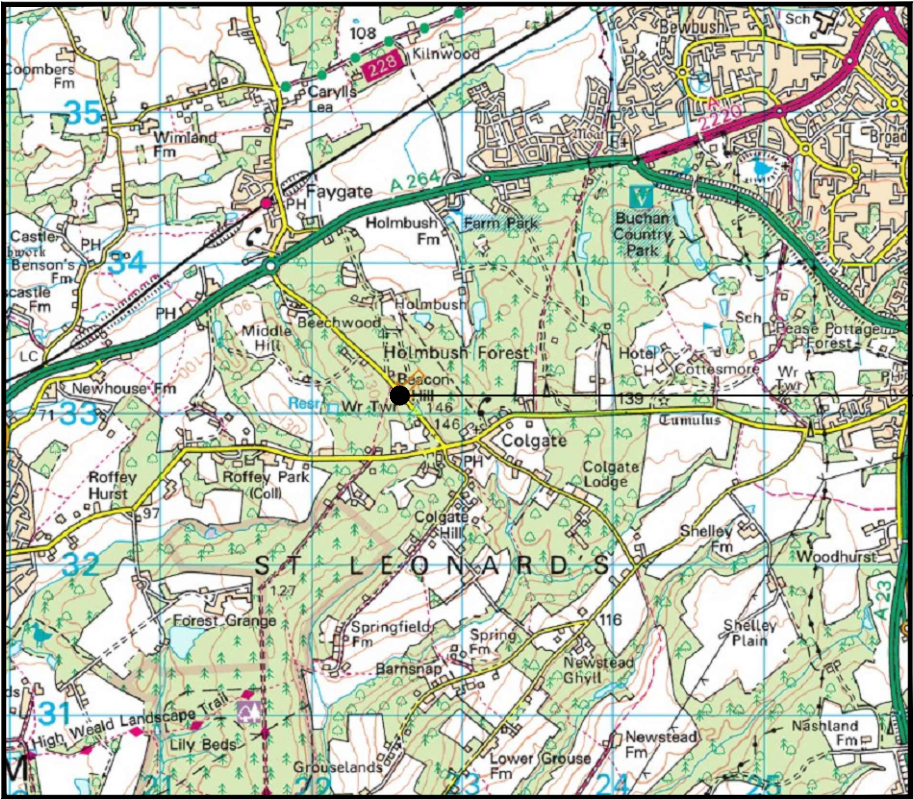


LOCATION PLAN



PHOTOGRAPH OF EXISTING SITE

ALL DIMENSIONS ARE IN mm UNLESS NOTED OTHERWISE

|   |                                                                                     
|---|-------------------------------------------------------------------------------------|-----------------------------|-------------------|----------|--|--|--|---|----------------------|----|----|----------|---|-------------------------------|----|----|----------|-----|-------------------------|----|----|------|
| N.G.R   | E 522623                                                                            | N 133037                    |                   |          
| WHAT 3 WORDS   | EXAMPLES. ESTUARIES. EATING                                                         |                             |                   
| CONCESSION/FIXIT REQUIRED?   | <input checked="" type="checkbox"/> YES                                             | <input type="checkbox"/> NO |                   |          
| REASON FOR CONCESSION/FIXIT:<br>N/A   |                                                                                     |                             
| ICNIRP DETAILS<br>IN ACCORDANCE WITH WITH IN ACCORDANCE WITH WIG EMF POLICY<br>W19-EMC-0011-01TS_V0.1   |                                                                                     |                             
| SITE DESIGN CATEGORY   | <div><div>GROUND LEVEL PUBLIC ACCESS</div><div>TOWER WORKER ONLY ACCESS</div></div> |                             |                   
| ICNIRP CONTROL MEASURE (IF REQUIRED):<br>NO CONTROL MEASURE REQUIRED   |                                                                                     |                             
| DEPENDENCIES FOR DETAILED DESIGN/BUILD   |                                                                                     |                             
| ASBESTOS SURVEY   | <input checked="" type="checkbox"/>                                                 | NO                          |                   |          
| CHERRY PICKER SURVEY (DESIGN)   | <input checked="" type="checkbox"/>                                                 | NO                          |                   |          
| COMMS SERVICE ALTERATION   | <input checked="" type="checkbox"/>                                                 | NO                          |                   |          
| GDC CALCS - TOWER (GF OR RT STUB) / POLE (RT)   | <input checked="" type="checkbox"/>                                                 | NO                          |                   |          
| GDC CALCS - INTERFACE STEELWORK   | <input checked="" type="checkbox"/>                                                 | NO                          |                   |          
| GDC CALCS - EXISTING FOUNDATION   | <input checked="" type="checkbox"/>                                                 | NO                          |                   |          
| GDC CALCS - EXISTING MONOPOLE HD BOLTS   | <input checked="" type="checkbox"/>                                                 | NO                          |                   |          
| GEOTECH AND/OR TRIAL DIG   | <input checked="" type="checkbox"/>                                                 | NO                          |                   |          
| ICNIRP CONTROL MEASURES   | <input checked="" type="checkbox"/>                                                 | NO                          |                   |          
| INTRUSIVE SURVEY   | <input checked="" type="checkbox"/>                                                 | NO                          |                   |          
| MEWP/CRANE/SCAFFOLD REQUIREMENTS   | <input checked="" type="checkbox"/>                                                 | NO                          |                   |          
| REC SERVICE ALTERATION   | <input checked="" type="checkbox"/>                                                 | NO                          |                   |          
| STAT SEARCHES   | <input checked="" type="checkbox"/>                                                 | NO                          |                   |          
| GPRS REQUIREMENT   | <input checked="" type="checkbox"/>                                                 | NO                          |                   |          
| TENSILE PROOF TESTS (EXISTING POLES)   | <input checked="" type="checkbox"/>                                                 | NO                          |                   |          
| TENSILE PROOF TESTS (NEW POLES)   | <input checked="" type="checkbox"/>                                                 | NO                          |                   |          
| TOWER CLIMB   | <input checked="" type="checkbox"/>                                                 | NO                          |                   |          
| SAFETY SIGNAGE REFRESH   | <input checked="" type="checkbox"/>                                                 | NO                          |                   |          
| WIG TO PROVIDE NEW REC SUPPLY   | <input checked="" type="checkbox"/>                                                 | YES                         |                   |          
| FABRICATION DRAWINGS REQUIRED   | <input checked="" type="checkbox"/>                                                 | NO                          |                   |          
| COLOUR CHART   |                                                                                     |                             
| BLACK   | TEXT, EXISTING BUILDINGS, TOWERS, STRUCTURES, TREES, ETC.                           |                             |                   
| YELLOW   | ACCESS ROUTE                                                                        |                             |                   
| <table><tr><td></td><td></td><td></td><td></td><td></td></tr><tr><td>B</td><td>PROPOSED EMC CABINET</td><td>DA</td><td>RN</td><td>11.12.25</td></tr><tr><td>A</td><td>DETAILED DESIGN (FIRST ISSUE)</td><td>MF</td><td>RN</td><td>14.10.25</td></tr><tr><td>REV</td><td>DESCRIPTION OF REVISION</td><td>BY</td><td>CH</td><td>DATE</td></tr></table> |                                                                                     |                             |                   |          |  |  |  | B | PROPOSED EMC CABINET | DA | RN | 11.12.25 | A | DETAILED DESIGN (FIRST ISSUE) | MF | RN | 14.10.25 | REV | DESCRIPTION OF REVISION | BY | CH | DATE |
|   |                                                                                     
| B   | PROPOSED EMC CABINET                                                                | DA                          | RN                | 11.12.25 |  |  |  |   |                      |    |    |          |   |                               |    |    |          |     |                         |    |    |      |
| A   | DETAILED DESIGN (FIRST ISSUE)                                                       | MF                          | RN                | 14.10.25 |  |  |  |   |                      |    |    |          |   |                               |    |    |          |     |                         |    |    |      |
| REV   | DESCRIPTION OF REVISION                                                             | BY                          | CH                | DATE     |  |  |  |   |                      |    |    |          |   |                               |    |    |          |     |                         |    |    |      |
| DESIGN CONSULTANT   |                                                                                     | WIG PROJECT NUMBER          |                   |          
| IMPLEMENTAL LTD.   |                                                                                     | BAU-B-SWS0013-4-NEWPOP      |                   |          
| <div><div></div><div>Wireless Infrastructure Group</div></div>   |                                                                                     |                             
| SUEZ   | CTIL                                                                                | VF                          | O2                |          |  |  |  |   |                      |    |    |          |   |                               |    |    |          |     |                         |    |    |      |
| T248   | 120635                                                                              | 50                          | -                 |          |  |  |  |   |                      |    |    |          |   |                               |    |    |          |     |                         |    |    |      |
| SITE NAME AND ADDRESS   |                                                                                     |                             
| COLGATE WATER TOWER<br>TOWER ROAD<br>HORSHAM<br>REDHILL<br>RH12 4SX   |                                                                                     |                             
| DRAWING TITLE:<br>LOCATION AND BLOCK PLANS   |                                                                                     |                             
| PURPOSE OF ISSUE:<br>DETAILED DESIGN   |                                                                                     |                             
| DRAWING NUMBER:<br>100   |                                                                                     |                             
| SCALE:<br>AS SHOWN @ A3   |                                                                                     | DRAWN:<br>MF                | DATE:<br>14.10.25 | REV:     |  |  |  |   |                      |    |    |          |   |                               |    |    |          |     |                         |    |    |      |
| CHECKED:<br>RN   | DATE:<br>14.10.25                                                                   | APPROVED:<br>GH             | DATE:<br>14.10.25 | B        |  |  |  |   |                      |    |    |          |   |                               |    |    |          |     |                         |    |    |      |

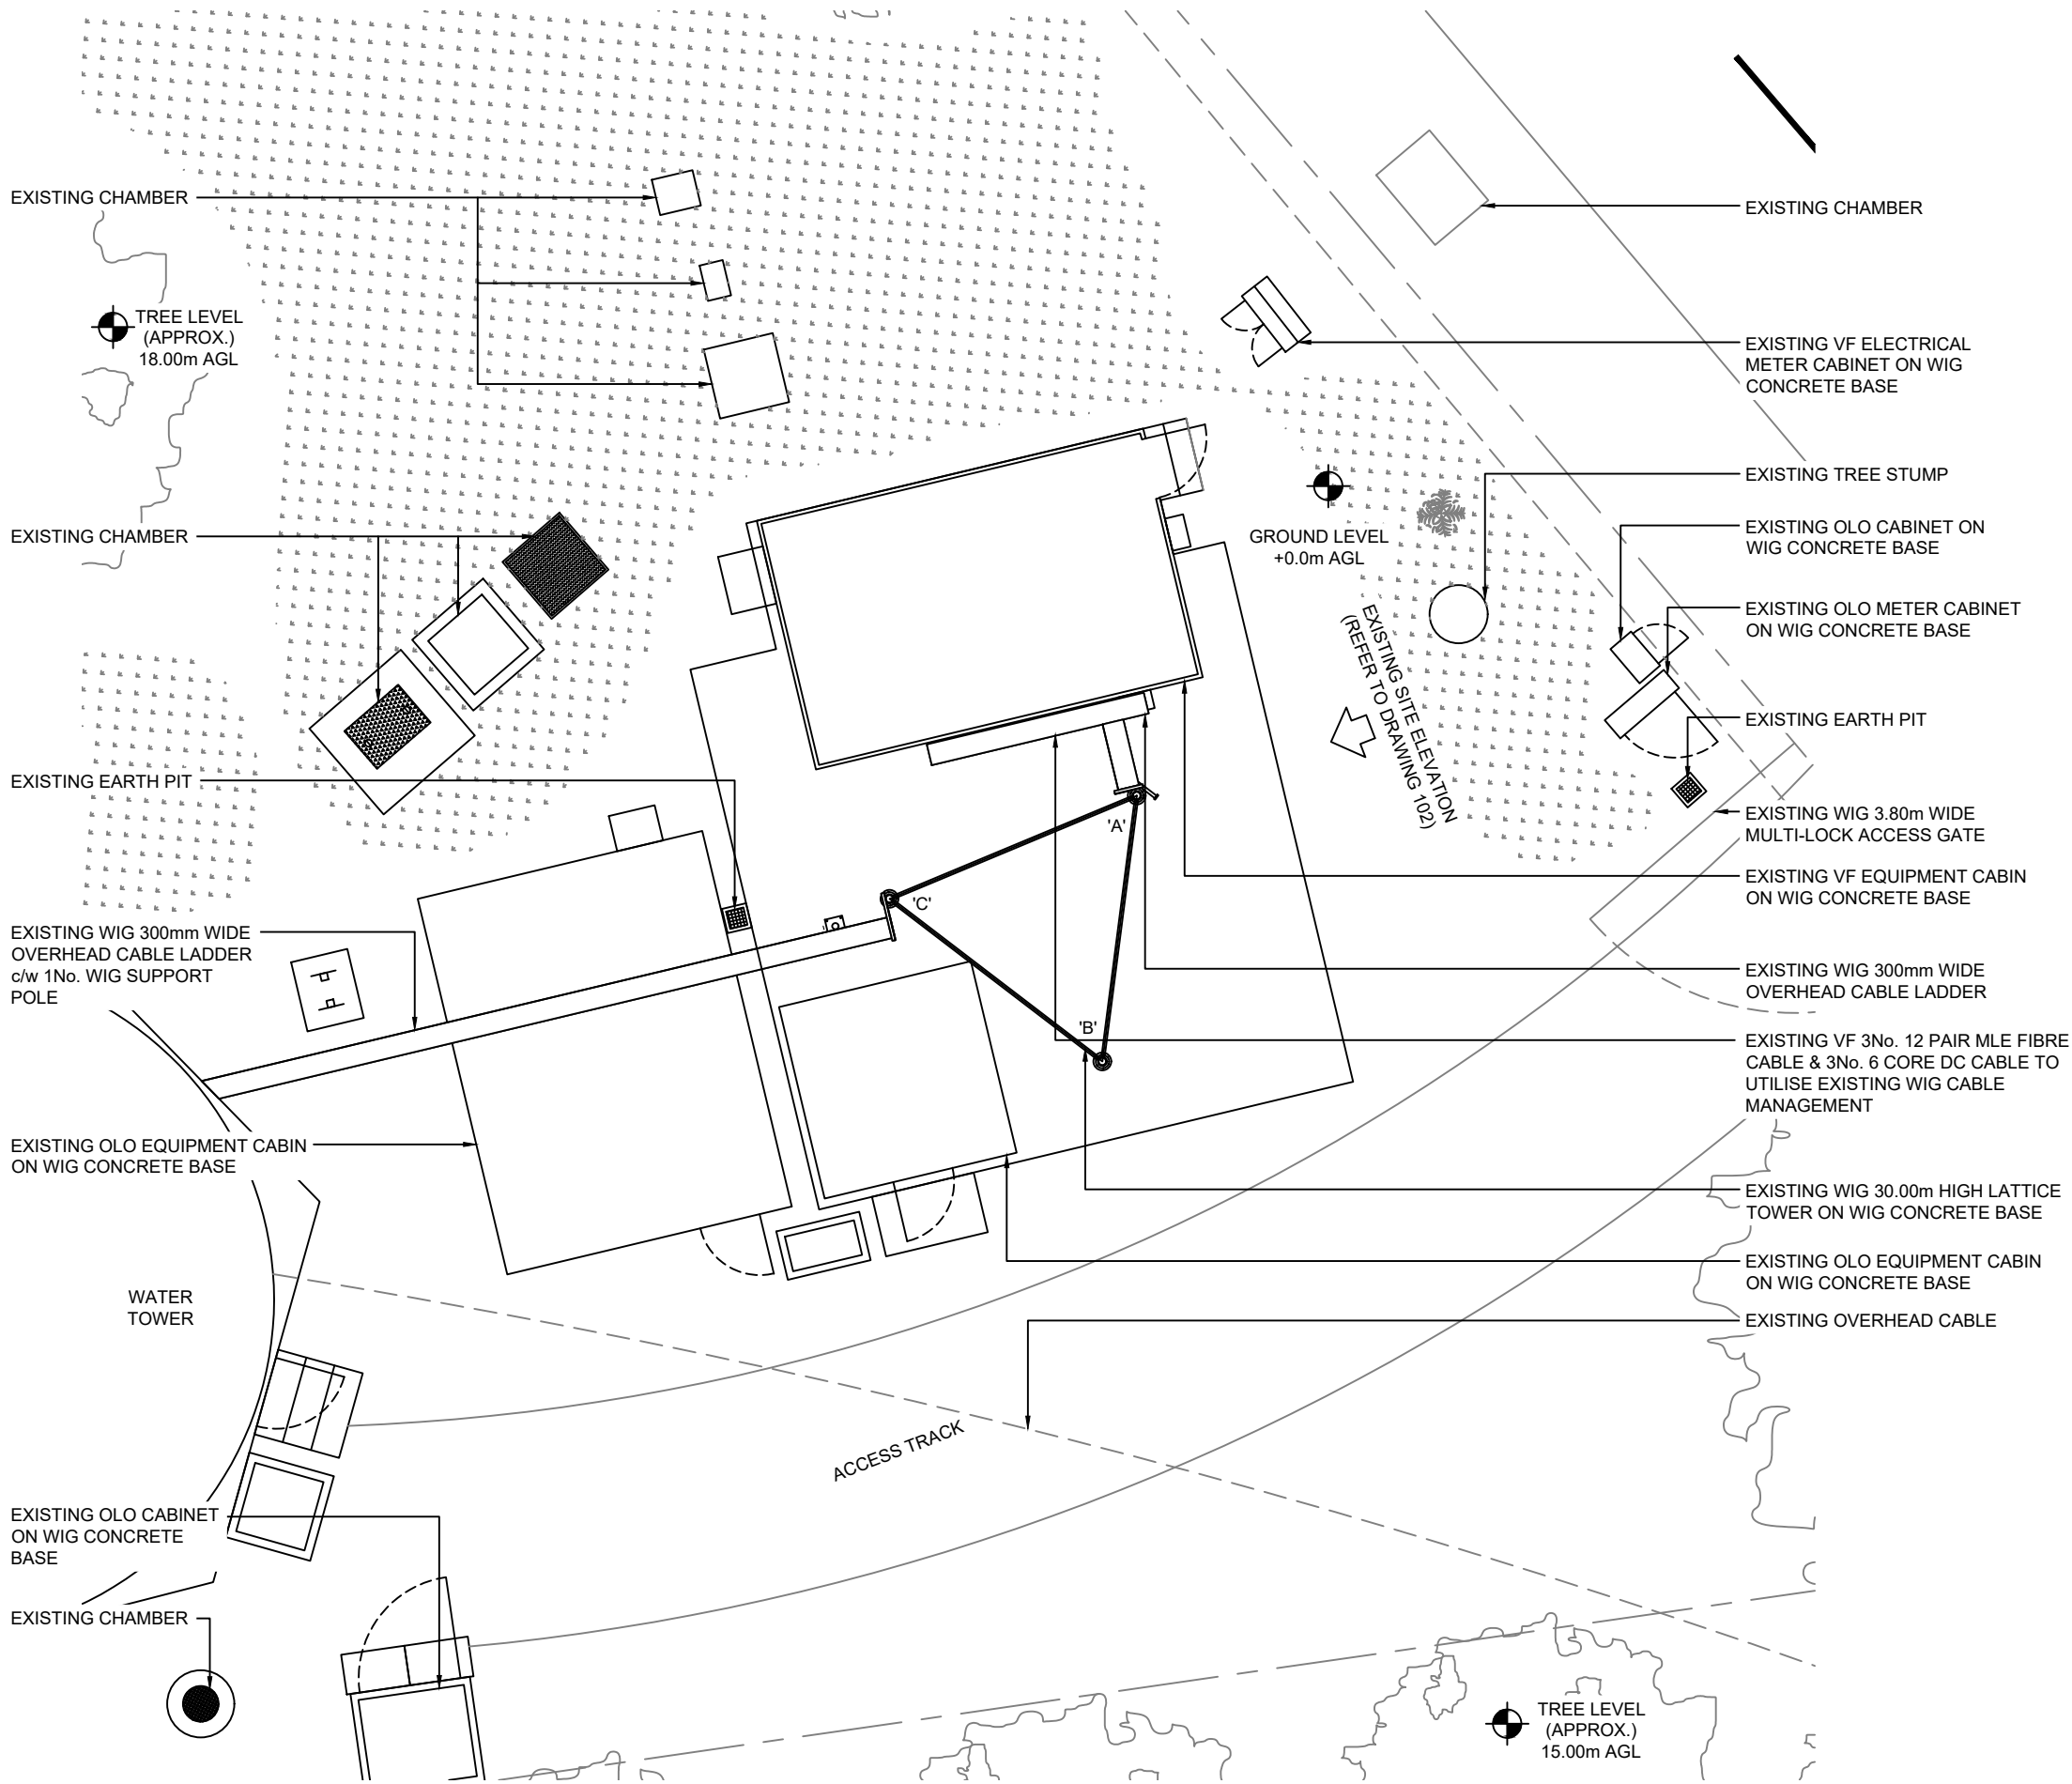

EXISTING SITE PLAN



|                                                 |                                         |                             |  |
|-------------------------------------------------|-----------------------------------------|-----------------------------|--|
| ALL DIMENSIONS ARE IN mm UNLESS NOTED OTHERWISE |                                         |                             |  |
| N.G.R                                           | E 522623                                | N 133037                    |  |
| WHAT 3 WORDS                                    | EXAMPLES. ESTUARIES. EATING             |                             |  |
| CONCESSION/FIXIT REQUIRED?                      | <input checked="" type="checkbox"/> YES | <input type="checkbox"/> NO |  |
| REASON FOR CONCESSION/FIXIT:<br>N/A             |                                         |                             |  |

|                                                                                  |   |
|----------------------------------------------------------------------------------|---|
| ICNIRP DETAILS                                                                   |   |
| IN ACCORDANCE WITH WITH IN ACCORDANCE WITH WIG EMF POLICY W19-EMC-0011-01TS_V0.1 |   |
| SITE DESIGN CATEGORY                                                             | <ul style="list-style-type: none"><li>GROUND LEVEL PUBLIC ACCESS</li><li>TOWER WORKER ONLY ACCESS</li></ul> |

|                                       |
|---------------------------------------|
| ICNIRP CONTROL MEASURE (IF REQUIRED): |
| NO CONTROL MEASURE REQUIRED           |

| DEPENDENCIES FOR DETAILED DESIGN/BUILD        |                                     |                                     |
|-----------------------------------------------|-------------------------------------|-------------------------------------|
| ASBESTOS SURVEY                               | <input checked="" type="checkbox"/> | NO                                  |
| CHERRY PICKER SURVEY (DESIGN)                 | <input checked="" type="checkbox"/> | NO                                  |
| COMMS SERVICE ALTERATION                      | <input checked="" type="checkbox"/> | NO                                  |
| GDC CALCS - TOWER (GF OR RT STUB) / POLE (RT) | <input checked="" type="checkbox"/> | NO                                  |
| GDC CALCS - INTERFACE STEELWORK               | <input checked="" type="checkbox"/> | NO                                  |
| GDC CALCS - EXISTING FOUNDATION               | <input checked="" type="checkbox"/> | NO                                  |
| GDC CALCS - EXISTING MONOPOLE HD BOLTS        | <input checked="" type="checkbox"/> | NO                                  |
| GEOTECH AND/OR TRIAL DIG                      | <input checked="" type="checkbox"/> | NO                                  |
| ICNIRP CONTROL MEASURES                       | <input checked="" type="checkbox"/> | NO                                  |
| INTRUSIVE SURVEY                              | <input checked="" type="checkbox"/> | NO                                  |
| MEWP/CRANE/SCAFFOLD REQUIREMENTS              | <input checked="" type="checkbox"/> | NO                                  |
| REC SERVICE ALTERATION                        | <input checked="" type="checkbox"/> | NO                                  |
| STAT SEARCHES                                 | <input checked="" type="checkbox"/> | NO                                  |
| GPRS REQUIREMENT                              | <input checked="" type="checkbox"/> | NO                                  |
| TENSILE PROOF TESTS (EXISTING POLES)          | <input checked="" type="checkbox"/> | NO                                  |
| TENSILE PROOF TESTS (NEW POLES)               | <input checked="" type="checkbox"/> | NO                                  |
| TOWER CLIMB                                   | <input checked="" type="checkbox"/> | NO                                  |
| SAFETY SIGNAGE REFRESH                        | <input checked="" type="checkbox"/> | NO                                  |
| WIG TO PROVIDE NEW REC SUPPLY                 | YES                                 | <input checked="" type="checkbox"/> |
| FABRICATION DRAWINGS REQUIRED                 | <input checked="" type="checkbox"/> | NO                                  |

| COLOUR CHART |                                                           |
|--------------|-----------------------------------------------------------|
| BLACK        | TEXT, EXISTING BUILDINGS, TOWERS, STRUCTURES, TREES, ETC. |

| REV | DESCRIPTION OF REVISION       | BY | CH | DATE     |
|-----|-------------------------------|----|----|----------|
| B   | PROPOSED EMC CABINET          | DA | RN | 11.12.25 |
| A   | DETAILED DESIGN (FIRST ISSUE) | MF | RN | 14.10.25 |

|                   |                        |
|-------------------|------------------------|
| DESIGN CONSULTANT | WIG PROJECT NUMBER     |
| IMPLEMENTAL LTD.  | BAU-B-SWS0013-4-NEWPOP |



|      |        |    |    |
|------|--------|----|----|
| SUEZ | CTIL   | VF | O2 |
| T248 | 120635 | 50 | -  |

| SITE NAME AND ADDRESS                                               |  |
|---------------------------------------------------------------------|--|
| COLGATE WATER TOWER<br>TOWER ROAD<br>HORSHAM<br>REDHILL<br>RH12 4SX |  |


|                    |
|--------------------|
| DRAWING TITLE:     |
| EXISTING SITE PLAN |

|                   |
|-------------------|
| PURPOSE OF ISSUE: |
| DETAILED DESIGN   |

|                 |
|-----------------|
| DRAWING NUMBER: |
| 101             |

|               |          |           |          |
|---------------|----------|-----------|----------|
| SCALE:        | DRAWN:   | DATE:     | REV:     |
| AS SHOWN @ A3 | MF       | 14.10.25  |          |
| CHECKED:      | DATE:    | APPROVED: | DATE:    |
| RN            | 14.10.25 | GH        | 14.10.25 |

B

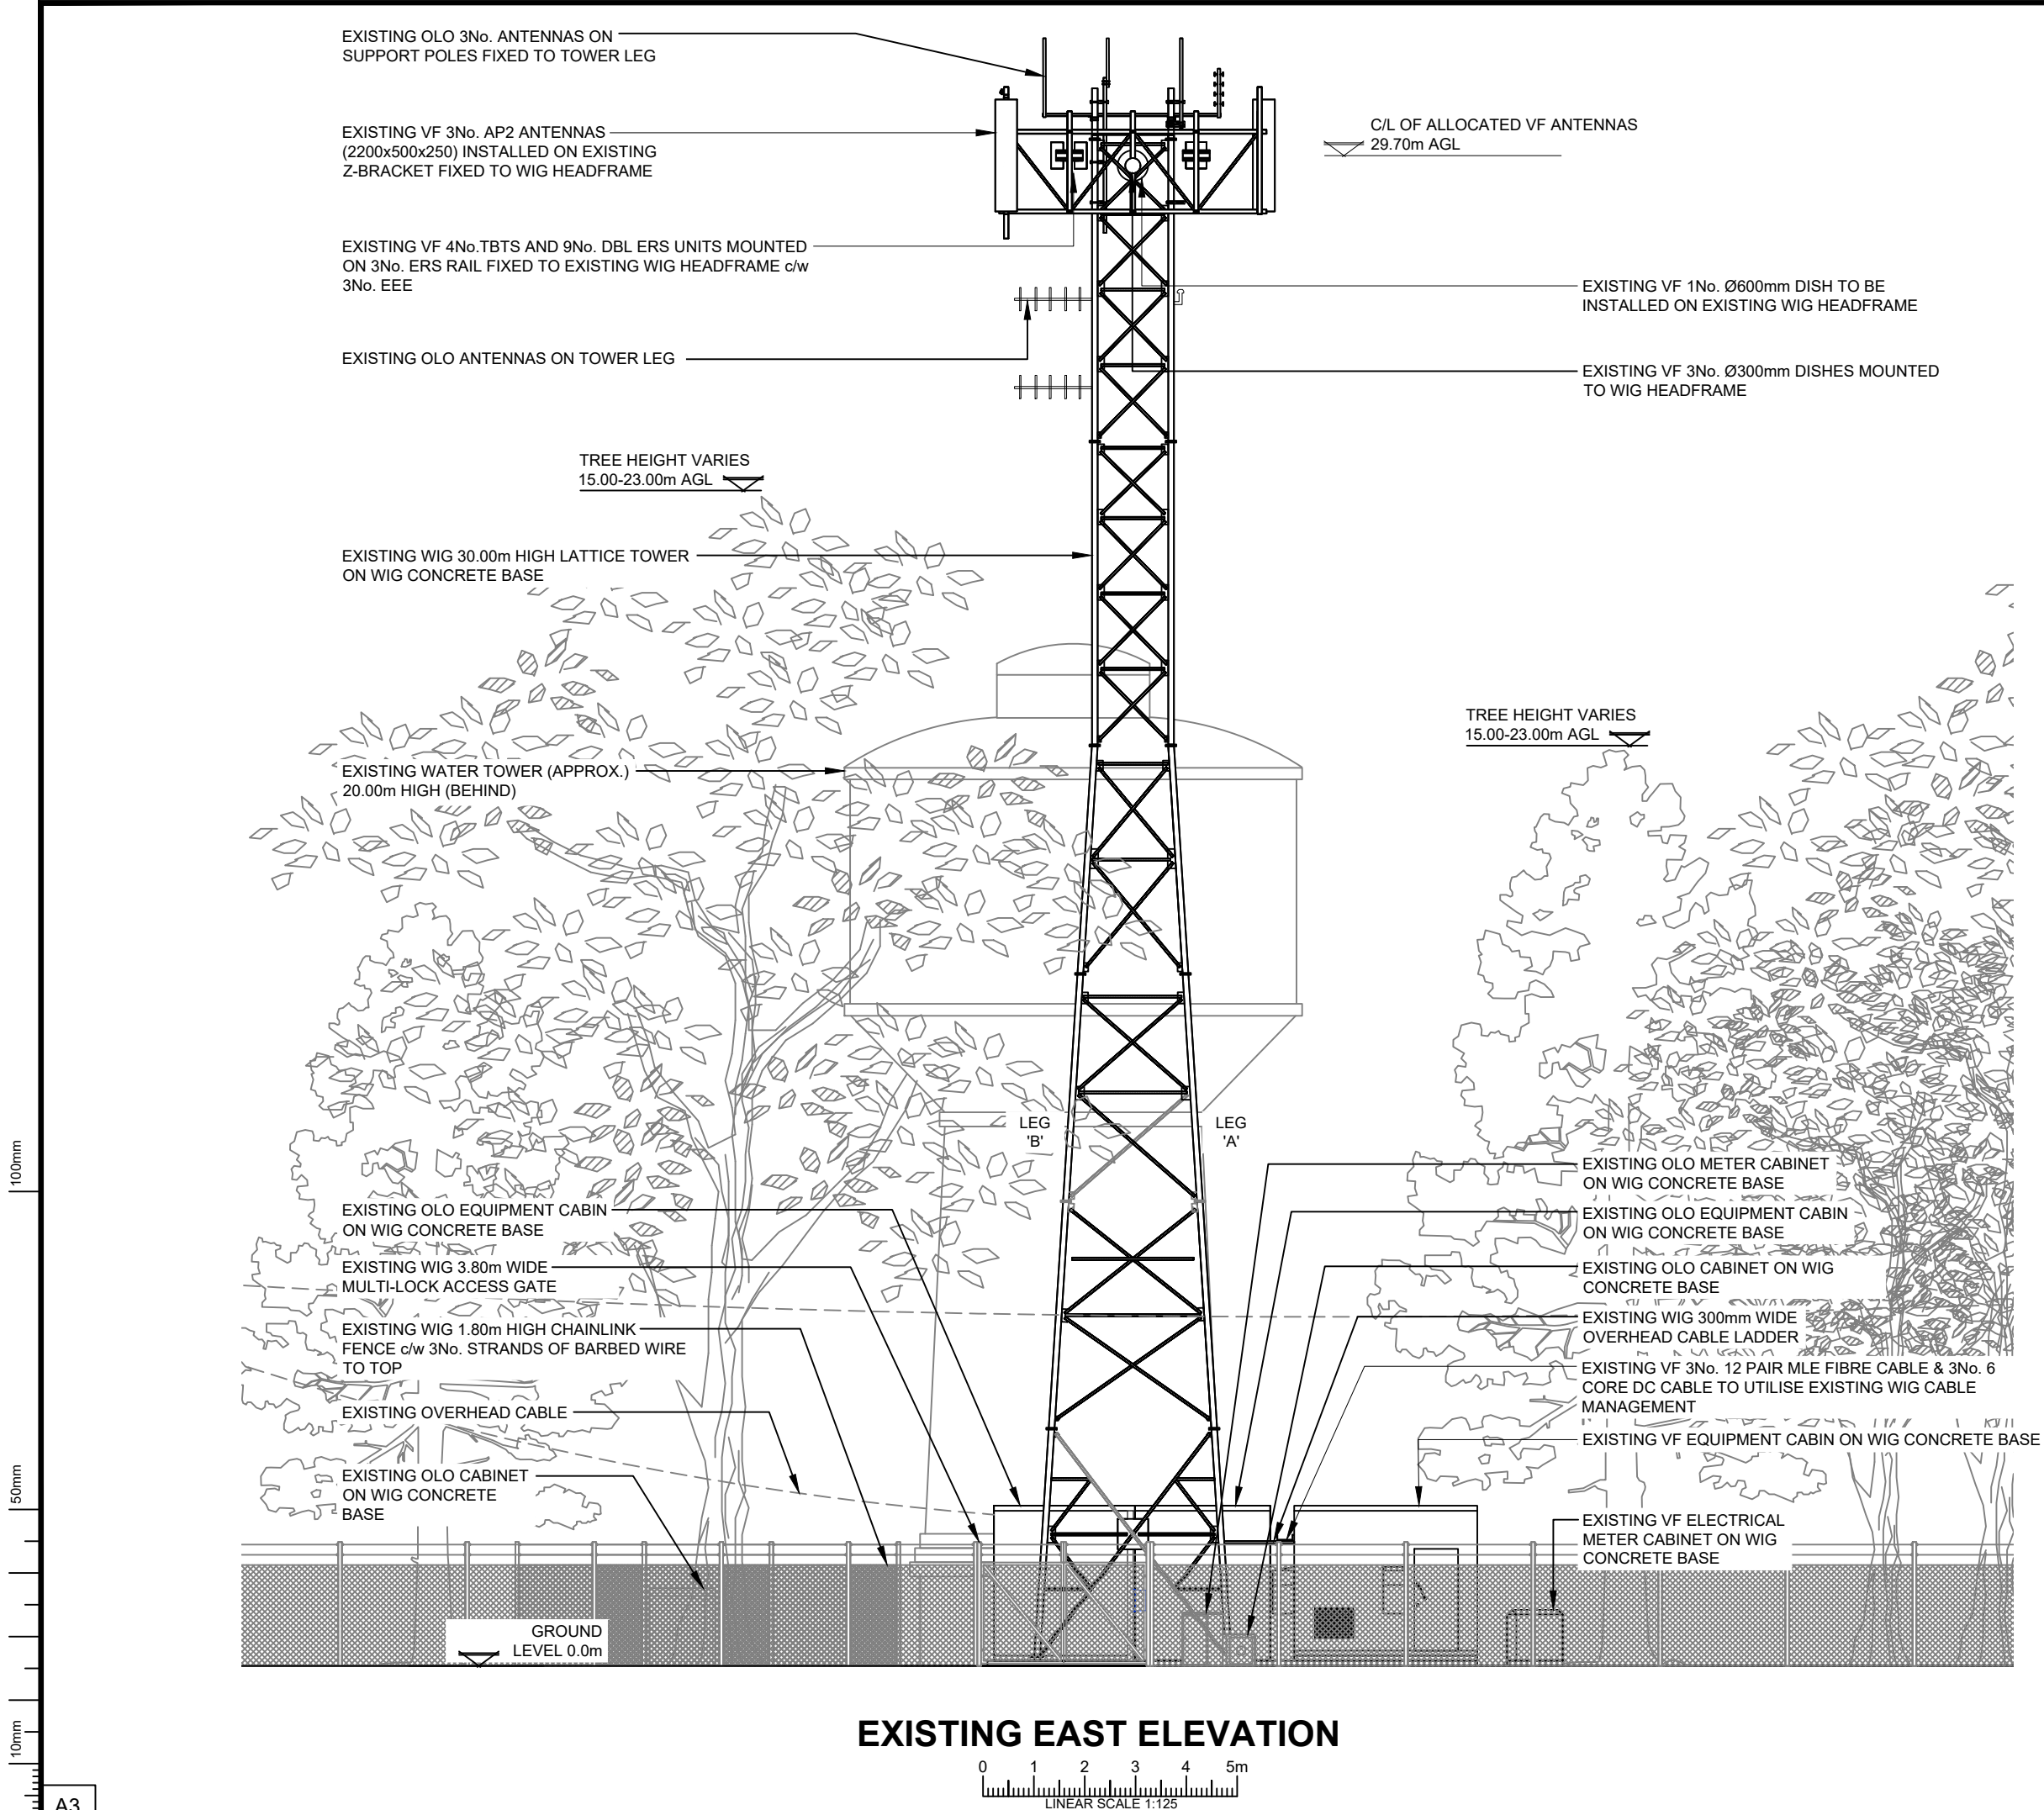

|   |                               |   |                                     |                                     |
|---|-------------------------------|---|-------------------------------------|-------------------------------------|
| ALL DIMENSIONS ARE IN mm UNLESS NOTED OTHERWISE   |                               |   |                                     |                                     |
| N.G.R   | E 522623                      |   | N 133037                            |                                     |
| WHAT 3 WORDS   |                               | EXAMPLES. ESTUARIES. EATING                                                                                 |                                     |                                     |
| CONCESSION/FIXIT REQUIRED?   |                               |   | <input checked="" type="checkbox"/> | NO                                  |
| REASON FOR CONCESSION/FIXIT:<br>N/A   |                               |   |                                     |                                     |
| ICNIRP DETAILS   |                               |   |                                     |                                     |
| IN ACCORDANCE WITH WITH IN ACCORDANCE WITH WIG EMF POLICY<br>W19-EMC-0011-01TS_V0.1                                                                                    |                               |   |                                     |                                     |
| SITE DESIGN CATEGORY   |                               | <ul style="list-style-type: none"><li>GROUND LEVEL PUBLIC ACCESS</li><li>TOWER WORKER ONLY ACCESS</li></ul> |                                     |                                     |
| ICNIRP CONTROL MEASURE (IF REQUIRED):<br>NO CONTROL MEASURE REQUIRED                                                                                                   |                               |   |                                     |                                     |
| DEPENDENCIES FOR DETAILED DESIGN/BUILD   |                               |   |                                     |                                     |
| ASBESTOS SURVEY   |                               |   | <input checked="" type="checkbox"/> | NO                                  |
| CHERRY PICKER SURVEY (DESIGN)   |                               |   | <input checked="" type="checkbox"/> | NO                                  |
| COMMS SERVICE ALTERATION   |                               |   | <input checked="" type="checkbox"/> | NO                                  |
| GDC CALCS - TOWER (GF OR RT STUB) / POLE (RT)   |                               |   | <input checked="" type="checkbox"/> | NO                                  |
| GDC CALCS - INTERFACE STEELWORK   |                               |   | <input checked="" type="checkbox"/> | NO                                  |
| GDC CALCS - EXISTING FOUNDATION   |                               |   | <input checked="" type="checkbox"/> | NO                                  |
| GDC CALCS - EXISTING MONOPOLE HD BOLTS   |                               |   | <input checked="" type="checkbox"/> | NO                                  |
| GEOTECH AND/OR TRIAL DIG   |                               |   | <input checked="" type="checkbox"/> | NO                                  |
| ICNIRP CONTROL MEASURES   |                               |   | <input checked="" type="checkbox"/> | NO                                  |
| INTRUSIVE SURVEY   |                               |   | <input checked="" type="checkbox"/> | NO                                  |
| MEWP/CRANE/SCAFFOLD REQUIREMENTS   |                               |   | <input checked="" type="checkbox"/> | NO                                  |
| REC SERVICE ALTERATION   |                               |   | <input checked="" type="checkbox"/> | NO                                  |
| STAT SEARCHES   |                               |   | <input checked="" type="checkbox"/> | NO                                  |
| GPRS REQUIREMENT   |                               |   | <input checked="" type="checkbox"/> | NO                                  |
| TENSILE PROOF TESTS (EXISTING POLES)   |                               |   | <input checked="" type="checkbox"/> | NO                                  |
| TENSILE PROOF TESTS (NEW POLES)   |                               |   | <input checked="" type="checkbox"/> | NO                                  |
| TOWER CLIMB   |                               |   | <input checked="" type="checkbox"/> | NO                                  |
| SAFETY SIGNAGE REFRESH   |                               |   | <input checked="" type="checkbox"/> | NO                                  |
| WIG TO PROVIDE NEW REC SUPPLY   |                               |   | YES                                 | <input checked="" type="checkbox"/> |
| FABRICATION DRAWINGS REQUIRED   |                               |   | <input checked="" type="checkbox"/> | NO                                  |
| COLOUR CHART   |                               |   |                                     |                                     |
| BLACK      ——— TEXT, EXISTING BUILDINGS, TOWERS, STRUCTURES, TREES, ETC.                                                                                               |                               |   |                                     |                                     |
|   |                               |   |                                     |                                     |
|   |                               |   |                                     |                                     |
| B   | PROPOSED EMC CABINET          | DA   | RN                                  | 11.12.25                            |
| A   | DETAILED DESIGN (FIRST ISSUE) | MF   | RN                                  | 14.10.25                            |
| REV   | DESCRIPTION OF REVISION       | BY   | CH                                  | DATE                                |
| DESIGN CONSULTANT   |                               | WIG PROJECT NUMBER                                                                                          |                                     |                                     |
| IMPLEMENTAL LTD.   |                               | BAU-B-SWS0013-4-NEWPOP                                                                                      |                                     |                                     |
| <div><div></div><div><div>Wireless<br/>Infrastructure<br/>Group</div></div></div> |                               |   |                                     |                                     |
| SUEZ   | CTIL                          | VF   | O2                                  |                                     |
| T248   | 120635                        | 50   | -                                   |                                     |
| SITE NAME AND ADDRESS   |                               |   |                                     |                                     |
| COLGATE WATER TOWER<br>TOWER ROAD<br>HORSHAM<br>REDHILL<br>RH12 4SX   |                               |   |                                     |                                     |
| DRAWING TITLE:<br>EXISTING ELEVATION   |                               |   |                                     |                                     |
| PURPOSE OF ISSUE:<br>DETAILED DESIGN   |                               |   |                                     |                                     |
| DRAWING NUMBER:<br>102   |                               |   |                                     |                                     |
| SCALE:<br>AS SHOWN @ A3   |                               | DRAWN:<br>MF                                                                                                | DATE:<br>14.10.25                   | REV:<br><div>B</div>                |
| CHECKED:<br>RN   | DATE:<br>14.10.25             | APPROVED:<br>GH                                                                                             | DATE:<br>14.10.25                   |                                     |



PROPOSED SUEZ 100mm WIDE U/G DUCTING TO BE INSTALLED TO EDGE OF CONCRETE BASE

PROPOSED SUEZ EMC CABINET c/w 1Φ 100A SUPPLY TO BE INSTALLED ON NEW CONCRETE BASE WITHIN COMPOUND

EXISTING CHAMBER

EXISTING CHAMBER

TREE LEVEL (APPROX.)  
18.00m AGL

EXISTING CHAMBER

EXISTING VF ELECTRICAL  
METER CABINET ON WIG  
CONCRETE BASE

EXISTING TREE STUMP

GROUND LEVEL  
+0.0m AGL

EXISTING OLO CABINET ON  
WIG CONCRETE BASE

EXISTING OLO METER CABINET  
ON WIG CONCRETE BASE

PROPOSED SUEZ IP RATED  
ENCLOSURE (400mm HIGH x  
210mm DEEP x 300mm WIDE) 1No.  
ROTARY ISOLATOR SWITCH TO BE  
MOUNTED ON NEW UNISTRUT OFF  
EXISTING GANTRY SUPPORT  
POST

EXISTING EARTH PIT

EXISTING WIG 3.80m WIDE  
MULTI-LOCK ACCESS GATE

EXISTING EARTH PIT

EXISTING VF EQUIPMENT CABIN  
ON WIG CONCRETE BASE

EXISTING WIG 300mm WIDE  
OVERHEAD CABLE LADDER  
c/w 1No. WIG SUPPORT  
POLE

EXISTING WIG 300mm WIDE  
OVERHEAD CABLE LADDER

PROPOSED SUEZ 50x50mm WIDE BOX  
TRUNKING TO BE INSTALLED ON  
CONCRETE BASE c/w HAZARD TAPE

EXISTING VF 3No. 12 PAIR MLE FIBRE  
CABLE & 3No. 6 CORE DC CABLE TO  
UTILISE EXISTING WIG CABLE  
MANAGEMENT

PROPOSED SUEZ CABLES (2No.  
RJ45/M12 CABLES - 1No. PER OMNI  
ANTENNA) TO UTILISE EXISTING  
CABLE CONTAINMENT AND FEEDER  
BRACKETS OFF TOWER LEG 'C'

EXISTING WIG 30.00m HIGH LATTICE  
TOWER ON WIG CONCRETE BASE

WATER  
TOWER

EXISTING OLO EQUIPMENT CABIN  
ON WIG CONCRETE BASE

EXISTING OLO EQUIPMENT CABIN  
ON WIG CONCRETE BASE

EXISTING OVERHEAD CABLE

EXISTING OLO CABINET  
ON WIG CONCRETE  
BASE

EXISTING CHAMBER

TREE LEVEL (APPROX.)  
15.00m AGL

ACCESS TRACK

## PROPOSED SITE PLAN



|                                                 |                                         |                             |  |
|-------------------------------------------------|-----------------------------------------|-----------------------------|--|
| ALL DIMENSIONS ARE IN mm UNLESS NOTED OTHERWISE |                                         |                             |  |
| N.G.R                                           | E 522623                                | N 133037                    |  |
| WHAT 3 WORDS                                    | EXAMPLES. ESTUARIES. EATING             |                             |  |
| CONCESSION/FIXIT REQUIRED?                      | <input checked="" type="checkbox"/> YES | <input type="checkbox"/> NO |  |
| REASON FOR CONCESSION/FIXIT:                    | N/A                                     |                             |  |

|                                                                                 |   |
|---------------------------------------------------------------------------------|---|
| ICNIRP DETAILS                                                                  |   |
| IN ACCORDANCE WITH WIG IN ACCORDANCE WITH WIG EMF POLICY W19-EMC-0011-01TS_V0.1 |   |
| SITE DESIGN CATEGORY                                                            | <ul style="list-style-type: none"><li>GROUND LEVEL PUBLIC ACCESS</li><li>TOWER WORKER ONLY ACCESS</li></ul> |

|                                       |
|---------------------------------------|
| ICNIRP CONTROL MEASURE (IF REQUIRED): |
| NO CONTROL MEASURE REQUIRED           |

| DEPENDENCIES FOR DETAILED DESIGN/BUILD        |                                     |     |
|-----------------------------------------------|-------------------------------------|-----|
| ASBESTOS SURVEY                               | <input checked="" type="checkbox"/> | NO  |
| CHERRY PICKER SURVEY (DESIGN)                 | <input checked="" type="checkbox"/> | NO  |
| COMMS SERVICE ALTERATION                      | <input checked="" type="checkbox"/> | NO  |
| GDC CALCS - TOWER (GF OR RT STUB) / POLE (RT) | <input checked="" type="checkbox"/> | NO  |
| GDC CALCS - INTERFACE STEELWORK               | <input checked="" type="checkbox"/> | NO  |
| GDC CALCS - EXISTING FOUNDATION               | <input checked="" type="checkbox"/> | NO  |
| GDC CALCS - EXISTING MONOPOLE HD BOLTS        | <input checked="" type="checkbox"/> | NO  |
| GEOTECH AND/OR TRIAL DIG                      | <input checked="" type="checkbox"/> | NO  |
| ICNIRP CONTROL MEASURES                       | <input checked="" type="checkbox"/> | NO  |
| INTRUSIVE SURVEY                              | <input checked="" type="checkbox"/> | NO  |
| MEWP/CRANE/SCAFFOLD REQUIREMENTS              | <input checked="" type="checkbox"/> | NO  |
| REC SERVICE ALTERATION                        | <input checked="" type="checkbox"/> | NO  |
| STAT SEARCHES                                 | <input checked="" type="checkbox"/> | NO  |
| GPRS REQUIREMENT                              | <input checked="" type="checkbox"/> | NO  |
| TENSILE PROOF TESTS (EXISTING POLES)          | <input checked="" type="checkbox"/> | NO  |
| TENSILE PROOF TESTS (NEW POLES)               | <input checked="" type="checkbox"/> | NO  |
| TOWER CLIMB                                   | <input checked="" type="checkbox"/> | NO  |
| SAFETY SIGNAGE REFRESH                        | <input checked="" type="checkbox"/> | NO  |
| WIG TO PROVIDE NEW REC SUPPLY                 | <input checked="" type="checkbox"/> | YES |
| FABRICATION DRAWINGS REQUIRED                 | <input checked="" type="checkbox"/> | NO  |

| COLOUR CHART |                                                           |
|--------------|-----------------------------------------------------------|
| BLACK        | TEXT, EXISTING BUILDINGS, TOWERS, STRUCTURES, TREES, ETC. |
| BLUE         | PROPOSED INSTALLATION                                     |

| B   | PROPOSED EMC CABINET          | DA | RN | 11.12.25 |
|-----|-------------------------------|----|----|----------|
| A   | DETAILED DESIGN (FIRST ISSUE) | MF | RN | 14.10.25 |
| REV | DESCRIPTION OF REVISION       | BY | CH | DATE     |

|                   |                        |
|-------------------|------------------------|
| DESIGN CONSULTANT | WIG PROJECT NUMBER     |
| IMPLEMENTAL LTD.  | BAU-B-SWS0013-4-NEWPOP |



|      |        |    |    |
|------|--------|----|----|
| SUEZ | CTIL   | VF | O2 |
| T248 | 120635 | 50 | -  |

| SITE NAME AND ADDRESS                                               |
|---------------------------------------------------------------------|
| COLGATE WATER TOWER<br>TOWER ROAD<br>HORSHAM<br>REDHILL<br>RH12 4SX |


|                    |
|--------------------|
| DRAWING TITLE:     |
| PROPOSED SITE PLAN |

|                   |
|-------------------|
| PURPOSE OF ISSUE: |
| DETAILED DESIGN   |

|                 |
|-----------------|
| DRAWING NUMBER: |
| 103             |

|               |          |           |          |
|---------------|----------|-----------|----------|
| SCALE:        | DRAWN:   | DATE:     | REV:     |
| AS SHOWN @ A3 | MF       | 14.10.25  |          |
| CHECKED:      | DATE:    | APPROVED: | DATE:    |
| RN            | 14.10.25 | GH        | 14.10.25 |

B

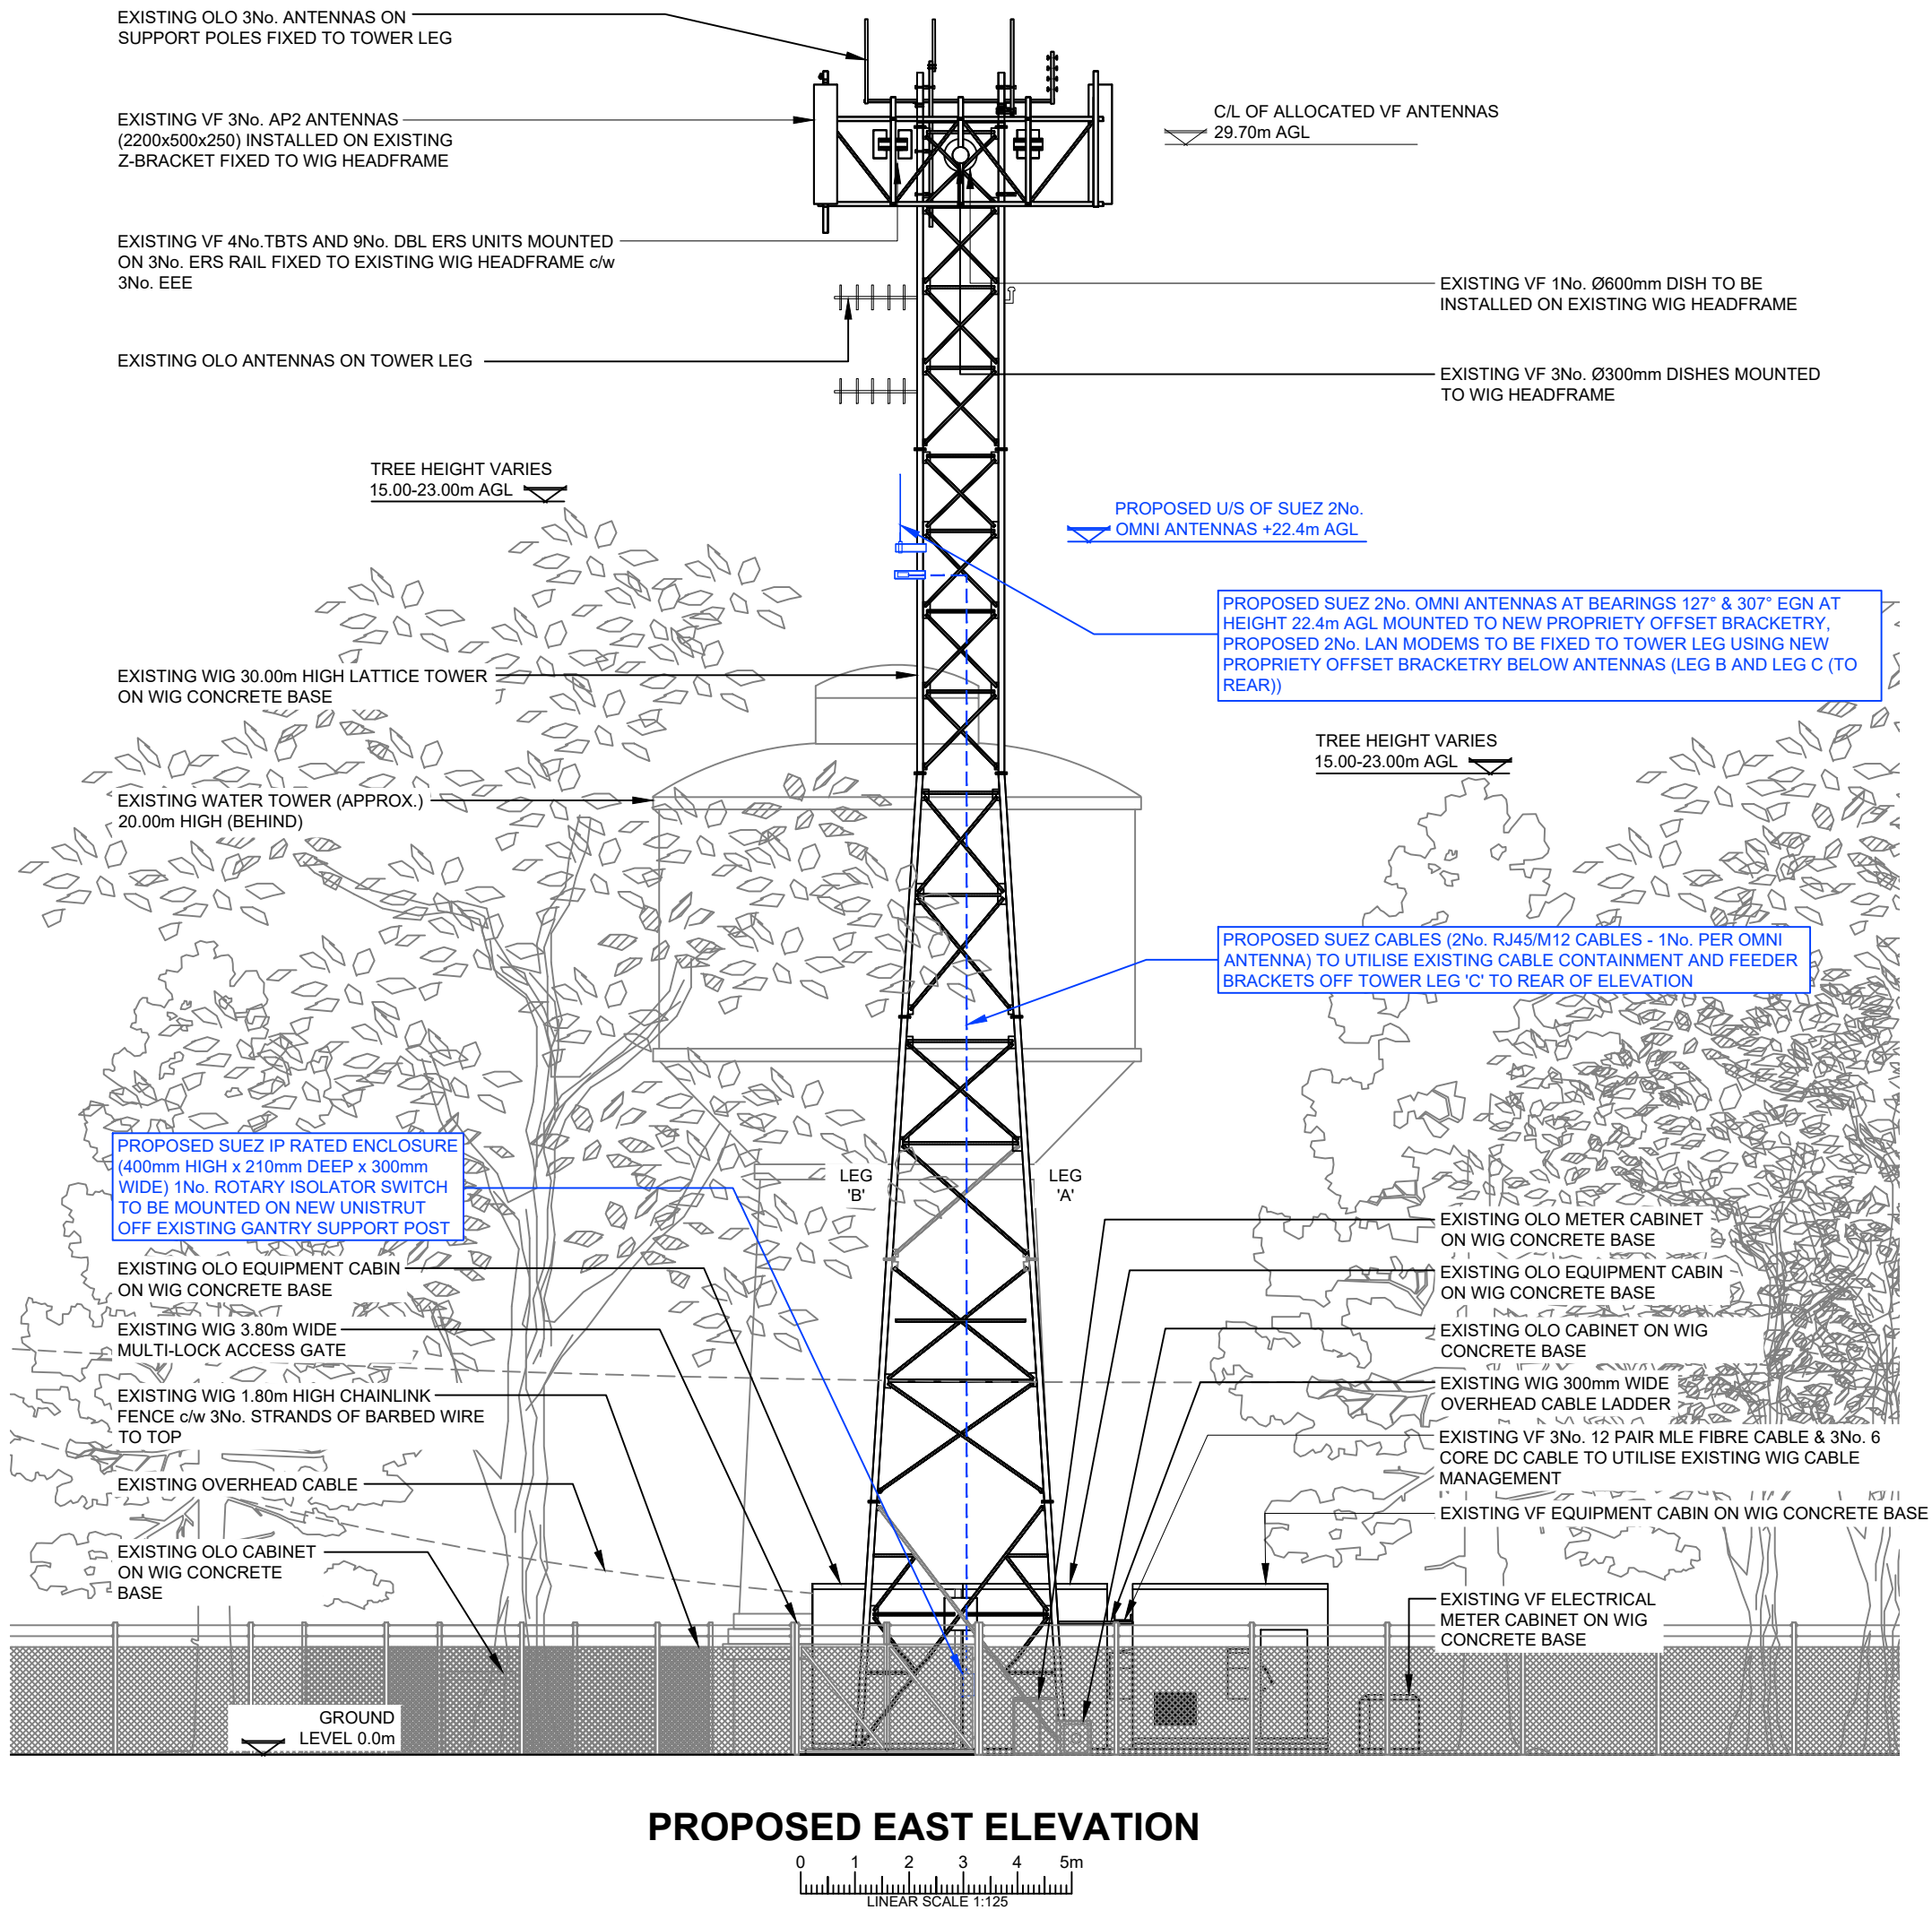

PROPOSED EAST ELEVATION

ALL DIMENSIONS ARE IN mm UNLESS NOTED OTHERWISE

|                              |                                                                     |          |
|------------------------------|---------------------------------------------------------------------|----------|
| N.G.R                        | E 522623                                                            | N 133037 |
| WHAT 3 WORDS                 | EXAMPLES. ESTUARIES. EATING                                         |          |
| CONCESSION/FIXIT REQUIRED?   | <input checked="" type="checkbox"/> YES <input type="checkbox"/> NO |          |
| REASON FOR CONCESSION/FIXIT: | N/A                                                                 |          |

ICNIRP DETAILS  
IN ACCORDANCE WITH IN ACCORDANCE WITH WIG EMF POLICY W19-EMC-0011-01TS\_V0.1

|                      |                                                        |
|----------------------|--------------------------------------------------------|
| SITE DESIGN CATEGORY | GROUND LEVEL PUBLIC ACCESS<br>TOWER WORKER ONLY ACCESS |
|----------------------|--------------------------------------------------------|

ICNIRP CONTROL MEASURE (IF REQUIRED):  
NO CONTROL MEASURE REQUIRED

| DEPENDENCIES FOR DETAILED DESIGN/BUILD        |                                     |     |  |
|-----------------------------------------------|-------------------------------------|-----|--|
| ASBESTOS SURVEY                               | <input checked="" type="checkbox"/> | NO  |  |
| CHERRY PICKER SURVEY (DESIGN)                 | <input checked="" type="checkbox"/> | NO  |  |
| COMMS SERVICE ALTERATION                      | <input checked="" type="checkbox"/> | NO  |  |
| GDC CALCS - TOWER (GF OR RT STUB) / POLE (RT) | <input checked="" type="checkbox"/> | NO  |  |
| GDC CALCS - INTERFACE STEELWORK               | <input checked="" type="checkbox"/> | NO  |  |
| GDC CALCS - EXISTING FOUNDATION               | <input checked="" type="checkbox"/> | NO  |  |
| GDC CALCS - EXISTING MONOPOLE HD BOLTS        | <input checked="" type="checkbox"/> | NO  |  |
| GEOTECH AND/OR TRIAL DIG                      | <input checked="" type="checkbox"/> | NO  |  |
| ICNIRP CONTROL MEASURES                       | <input checked="" type="checkbox"/> | NO  |  |
| INTRUSIVE SURVEY                              | <input checked="" type="checkbox"/> | NO  |  |
| MEWP/Crane/SCAFFOLD REQUIREMENTS              | <input checked="" type="checkbox"/> | NO  |  |
| REC SERVICE ALTERATION                        | <input checked="" type="checkbox"/> | NO  |  |
| STAT SEARCHES                                 | <input checked="" type="checkbox"/> | NO  |  |
| GPRS REQUIREMENT                              | <input checked="" type="checkbox"/> | NO  |  |
| TENSILE PROOF TESTS (EXISTING POLES)          | <input checked="" type="checkbox"/> | NO  |  |
| TENSILE PROOF TESTS (NEW POLES)               | <input checked="" type="checkbox"/> | NO  |  |
| TOWER CLIMB                                   | <input checked="" type="checkbox"/> | NO  |  |
| SAFETY SIGNAGE REFRESH                        | <input checked="" type="checkbox"/> | NO  |  |
| WIG TO PROVIDE NEW REC SUPPLY                 | <input checked="" type="checkbox"/> | YES |  |
| FABRICATION DRAWINGS REQUIRED                 | <input checked="" type="checkbox"/> | NO  |  |

COLOUR CHART

|       |                                                           |
|-------|-----------------------------------------------------------|
| BLACK | TEXT, EXISTING BUILDINGS, TOWERS, STRUCTURES, TREES, ETC. |
| BLUE  | PROPOSED INSTALLATION                                     |

|     |                               |    |    |          |
|-----|-------------------------------|----|----|----------|
| B   | PROPOSED EMC CABINET          | DA | RN | 11.12.25 |
| A   | DETAILED DESIGN (FIRST ISSUE) | MF | RN | 14.10.25 |
| REV | DESCRIPTION OF REVISION       | BY | CH | DATE     |

|                   |                        |
|-------------------|------------------------|
| DESIGN CONSULTANT | WIG PROJECT NUMBER     |
| IMPLEMENTAL LTD.  | BAU-B-SWS0013-4-NEWPOP |

Wireless Infrastructure Group

|      |        |    |    |
|------|--------|----|----|
| SUEZ | CTIL   | VF | O2 |
| T248 | 120635 | 50 | -  |

SITE NAME AND ADDRESS

COLGATE WATER TOWER  
TOWER ROAD  
HORSHAM  
REDHILL  
RH12 4SX

DRAWING TITLE:

PROPOSED ELEVATION

PURPOSE OF ISSUE:

DETAILED DESIGN

DRAWING NUMBER:


104

|               |          |           |          |
|---------------|----------|-----------|----------|
| SCALE:        | DRAWN:   | DATE:     | REV:     |
| AS SHOWN @ A3 | MF       | 14.10.25  |          |
| CHECKED:      | DATE:    | APPROVED: | DATE:    |
| RN            | 14.10.25 | GH        | 14.10.25 |

B



PROPOSED SUEZ 1No. OMNI ANTENNA AT BEARINGS 307° EGN AT HEIGHT 22.4m AGL MOUNTED ON NEW PROPRIETY OFFSET BRACKETRY - PROPOSED 1No. LAN MODEM TO BE FIXED TO TOWER LEG USING NEW PROPRIETY OFFSET BRACKETRY BELOW ANTENNA

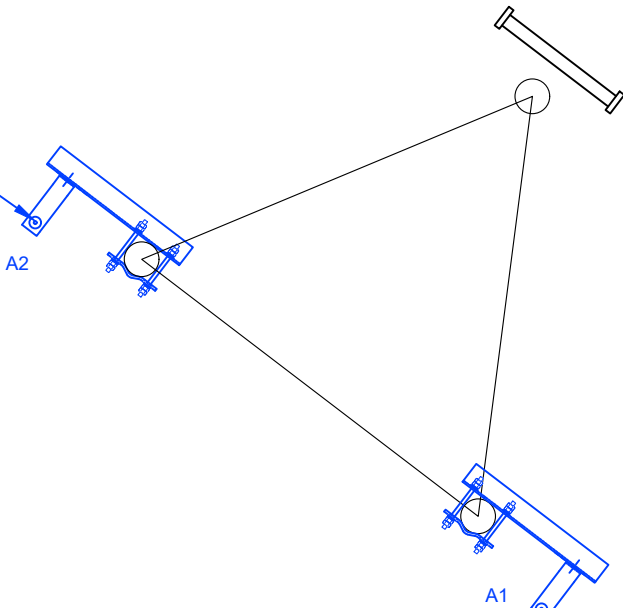

PROPOSED SUEZ 1No. OMNI ANTENNA AT BEARINGS 127° EGN AT HEIGHT 22.4m AGL MOUNTED ON NEW PROPRIETY OFFSET BRACKETRY - PROPOSED 1No. LAN MODEM TO BE FIXED TO TOWER LEG USING NEW PROPRIETY OFFSET BRACKETRY BELOW ANTENNA

PROPOSED PLAN @ 22.4m AGL



ALL DIMENSIONS ARE IN mm UNLESS NOTED OTHERWISE

N.G.R

E 522623

N 133037

WHAT 3 WORDS

EXAMPLES.ESTUARIES.EATING

CONCESSION/FIXIT REQUIRED?

YES

NO

REASON FOR CONCESSION/FIXIT:

N/A

ICNIRP DETAILS

IN ACCORDANCE WITH WITH IN ACCORDANCE WITH WIG EMF POLICY W19-EMC-0011-01TS\_V0.1

SITE DESIGN CATEGORY

GROUND LEVEL PUBLIC ACCESS

TOWER WORKER ONLY ACCESS

ICNIRP CONTROL MEASURE (IF REQUIRED):

NO CONTROL MEASURE REQUIRED

DEPENDENCIES FOR DETAILED DESIGN/BUILD

|                                               |                |               |
|-----------------------------------------------|----------------|---------------|
| ASBESTOS SURVEY                               | <div>YES</div> | NO            |
| CHERRY PICKER SURVEY (DESIGN)                 | <div>YES</div> | NO            |
| COMMS SERVICE ALTERATION                      | <div>YES</div> | NO            |
| GDC CALCS - TOWER (GF OR RT STUB) / POLE (RT) | <div>YES</div> | NO            |
| GDC CALCS - INTERFACE STEELWORK               | <div>YES</div> | NO            |
| GDC CALCS - EXISTING FOUNDATION               | <div>YES</div> | NO            |
| GDC CALCS - EXISTING MONOPOLE HD BOLTS        | <div>YES</div> | NO            |
| GEOTECH AND/OR TRIAL DIG                      | <div>YES</div> | NO            |
| ICNIRP CONTROL MEASURES                       | <div>YES</div> | NO            |
| INTRUSIVE SURVEY                              | <div>YES</div> | NO            |
| MEWP/CRANE/SCAFFOLD REQUIREMENTS              | <div>YES</div> | NO            |
| REC SERVICE ALTERATION                        | <div>YES</div> | NO            |
| STAT SEARCHES                                 | <div>YES</div> | NO            |
| GPRS REQUIREMENT                              | <div>YES</div> | NO            |
| TENSILE PROOF TESTS (EXISTING POLES)          | <div>YES</div> | NO            |
| TENSILE PROOF TESTS (NEW POLES)               | <div>YES</div> | NO            |
| TOWER CLIMB                                   | <div>YES</div> | NO            |
| SAFETY SIGNAGE REFRESH                        | <div>YES</div> | NO            |
| WIG TO PROVIDE NEW REC SUPPLY                 | YES            | <div>NO</div> |
| FABRICATION DRAWINGS REQUIRED                 | <div>YES</div> | NO            |

COLOUR CHART

BLACK

TEXT, EXISTING BUILDINGS, TOWERS, STRUCTURES, TREES, ETC.

BLUE

PROPOSED INSTALLATION

|     |                               |    |    |          |
|-----|-------------------------------|----|----|----------|
|     |                               |    |    |          |
| B   | PROPOSED EMC CABINET          | DA | RN | 11.12.25 |
| A   | DETAILED DESIGN (FIRST ISSUE) | MF | RN | 14.10.25 |
| REV | DESCRIPTION OF REVISION       | BY | CH | DATE     |

DESIGN CONSULTANT

WIG PROJECT NUMBER

IMPLEMENTAL LTD.

BAU-B-SWS0013-4-NEWPOP

Wireless Infrastructure Group

|      |        |    |    |
|------|--------|----|----|
| SUEZ | CTIL   | VF | O2 |
| T248 | 120635 | 50 | -  |

SITE NAME AND ADDRESS

COLGATE WATER TOWER  
TOWER ROAD  
HORSHAM  
REDHILL  
RH12 4SX

DRAWING TITLE:

PROPOSED ANTENNA PLAN

PURPOSE OF ISSUE:

DETAILED DESIGN

DRAWING NUMBER:

105

SCALE:

AS SHOWN @ A3

DRAWN:

MF

DATE:

14.10.25

REV:

B

CHECKED:

RN

DATE:

14.10.25

APPROVED:

GH

DATE:

14.10.25

100mm


50mm

10mm

A3

| PROPOSED ANTENNA SCHEDULE   |          |              
|-----------------------------|----------|--------------|---------------------------------------|-----------------|-----------|---------------|-------------------|---------|----------|--|--|--|-------------|--|--|---------------|----------------|-------------------|--------------------------------|------------------------------------|-----------------------------|-------------------------|------------------------------------|----------------------------|--------------------------------|-----------------------------------------|
| ANTENNA                     |          |              |                                       |                 |           |               |                   |         | FUNCTION |  |  |  | ANCILLARIES |  |  | FEEDERS/FIBRE |                |                   |                                |                                    |                             |                         |                                    |                            |                                | COMMENTS                                |
| PROPOSED /EXISTING ANTENNAS | OPERATOR | ANTENNA TYPE | ANTENNA SIZE mm (HxWxD) & WEIGHT (kg) | BRG° (EGN)      | MECH TILT | HEIGHT TO U/S | ANTENNA REFERENCE | 160 MHz |          |  |  |  |             |  |  | LAN MODEM     | RRH QTY/WEIGHT | COMBINER/DIPLEXOR | BTS/UCU JUMPER QTY/TYPE/LENGTH | BTS TO BOB FIBRE JUMPER QTY/LENGTH | MAIN FEEDER QTY/TYPE/LENGTH | HYBRID FIBRE QTY/LENGTH | BOB TO RRH FIBRE JUMPER QTY/LENGTH | MHA JUMPER QTY/TYPE/LENGTH | ANTENNA JUMPER QTY/TYPE/LENGTH |                                         |
| SECTOR 1                    | PROP     | SUEZ         | OMNI ANTENNA                          | 1230mm LONG 1kg | 127°      | 0°            | 22.4m             | A1      | ●        |  |  |  |             |  |  | x1            | -              | -                 | -                              | -                                  | 1No. RJ45/M12 CABLE 40m     | -                       | -                                  | -                          | -                              |                                         |
| SECTOR 2                    | PROP     | SUEZ         | OMNI ANTENNA                          | 1230mm LONG 1kg | 307°      | 0°            | 22.4m             | B1      | ●        |  |  |  |             |  |  | x1            | -              | -                 | -                              | -                                  | 1No. RJ45/M12 CABLE 40m     | -                       | -                                  | -                          | -                              | TO BE INSTALLED ON NEW OFFSET BRACKETRY |
| TOTAL No.                   |          |              |                                       |                 |           |               |                   |         |          |  |  |  |             |  |  | -             | -              | -                 | -                              | -                                  | 2                           | -                       | -                                  | -                          | -                              |                                         |

| EQUIPMENT KEY |                    |                    |                 |          |                                                                                |
|---------------|--------------------|--------------------|-----------------|----------|--------------------------------------------------------------------------------|
| OPERATOR      | EXISTING/ PROPOSED | CABINET RACK/TYPE  | SIZE (WxDxH mm) | COLOUR   | COMMENTS                                                                       |
| SUEZ          | PROPOSED           | IP RATED ENCLOSURE | 400x210x300     | STANDARD | TO BE INSTALLED ON PROPOSED UNISTRUT SECTIONS OFF EXISTING GANTRY SUPPORT POLE |

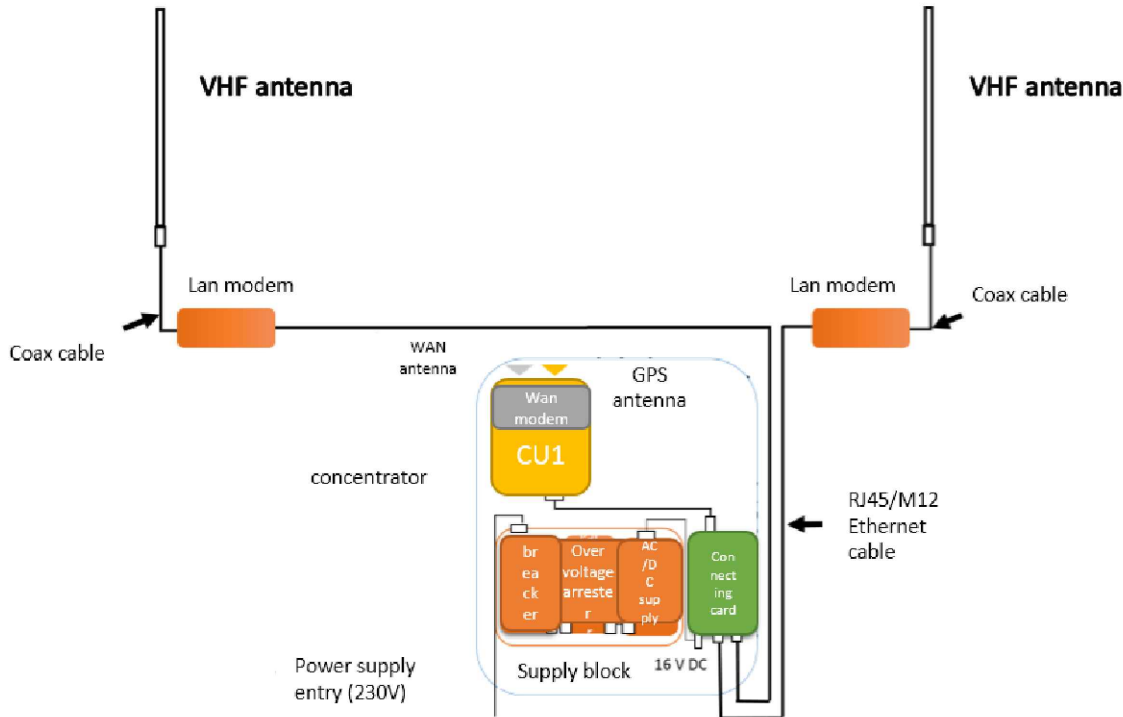

ANTENNA SCHEMATIC

ALL DIMENSIONS ARE IN mm UNLESS NOTED OTHERWISE

|   |   |                                                                     |
|---|---|---------------------------------------------------------------------|
| N.G.R                                                                                              | E 522623   | N 133037                                                            |
| WHAT 3 WORDS                                                                                       | EXAMPLES.ESTUARIES.EATING                                                                                   |                                                                     |
| CONCESSION/FIXIT REQUIRED?                                                                         |   | <input checked="" type="checkbox"/> YES <input type="checkbox"/> NO |
| REASON FOR CONCESSION/FIXIT:<br>N/A                                                                |   |                                                                     |
| ICNIRP DETAILS<br>IN ACCORDANCE WITH WITH IN ACCORDANCE WITH WIG EMF POLICY W19-EMC-0011-01TS_V0.1 |   |                                                                     |
| SITE DESIGN CATEGORY                                                                               | <ul style="list-style-type: none"><li>GROUND LEVEL PUBLIC ACCESS</li><li>TOWER WORKER ONLY ACCESS</li></ul> |                                                                     |
| ICNIRP CONTROL MEASURE (IF REQUIRED):<br>NO CONTROL MEASURE REQUIRED                               |   |                                                                     |

| DEPENDENCIES FOR DETAILED DESIGN/BUILD        |                                     |                                     |
|-----------------------------------------------|-------------------------------------|-------------------------------------|
| ASBESTOS SURVEY                               | <input checked="" type="checkbox"/> | NO                                  |
| CHERRY PICKER SURVEY (DESIGN)                 | <input checked="" type="checkbox"/> | NO                                  |
| COMMS SERVICE ALTERATION                      | <input checked="" type="checkbox"/> | NO                                  |
| GDC CALCS - TOWER (GF OR RT STUB) / POLE (RT) | <input checked="" type="checkbox"/> | NO                                  |
| GDC CALCS - INTERFACE STEELWORK               | <input checked="" type="checkbox"/> | NO                                  |
| GDC CALCS - EXISTING FOUNDATION               | <input checked="" type="checkbox"/> | NO                                  |
| GDC CALCS - EXISTING MONOPOLE HD BOLTS        | <input checked="" type="checkbox"/> | NO                                  |
| GEOTECH AND/OR TRIAL DIG                      | <input checked="" type="checkbox"/> | NO                                  |
| ICNIRP CONTROL MEASURES                       | <input checked="" type="checkbox"/> | NO                                  |
| INTRUSIVE SURVEY                              | <input checked="" type="checkbox"/> | NO                                  |
| MEWP/CRANE/SCAFFOLD REQUIREMENTS              | <input checked="" type="checkbox"/> | NO                                  |
| REC SERVICE ALTERATION                        | <input checked="" type="checkbox"/> | NO                                  |
| STAT SEARCHES                                 | <input checked="" type="checkbox"/> | NO                                  |
| GPRS REQUIREMENT                              | <input checked="" type="checkbox"/> | NO                                  |
| TENSILE PROOF TESTS (EXISTING POLES)          | <input checked="" type="checkbox"/> | NO                                  |
| TENSILE PROOF TESTS (NEW POLES)               | <input checked="" type="checkbox"/> | NO                                  |
| TOWER CLIMB                                   | <input checked="" type="checkbox"/> | NO                                  |
| SAFETY SIGNAGE REFRESH                        | <input checked="" type="checkbox"/> | NO                                  |
| WIG TO PROVIDE NEW REC SUPPLY                 | YES                                 | <input checked="" type="checkbox"/> |
| FABRICATION DRAWINGS REQUIRED                 | <input checked="" type="checkbox"/> | NO                                  |

COLOUR CHART

BLACK

TEXT, EXISTING BUILDINGS, TOWERS, STRUCTURES, TREES, ETC.

BLUE

PROPOSED INSTALLATION

|     |                               |    |    |          |
|-----|-------------------------------|----|----|----------|
|     |                               |    |    |          |
| B   | PROPOSED EMC CABINET          | DA | RN | 11.12.25 |
| A   | DETAILED DESIGN (FIRST ISSUE) | MF | RN | 14.10.25 |
| REV | DESCRIPTION OF REVISION       | BY | CH | DATE     |

|                   |                        |
|-------------------|------------------------|
| DESIGN CONSULTANT | WIG PROJECT NUMBER     |
| IMPLEMENTAL LTD.  | BAU-B-SWS0013-4-NEWPOP |

Wireless Infrastructure Group

|      |        |    |    |
|------|--------|----|----|
| SUEZ | CTIL   | VF | O2 |
| T248 | 120635 | 50 | -  |

SITE NAME AND ADDRESS

COLGATE WATER TOWER  
TOWER ROAD  
HORSHAM  
REDHILL  
RH12 4SX

DRAWING TITLE:

PROPOSED SCHEDULES

PURPOSE OF ISSUE:

DETAILED DESIGN


DRAWING NUMBER:

106

|               |          |           |          |
|---------------|----------|-----------|----------|
| SCALE:        | DRAWN:   | DATE:     | REV:     |
| AS SHOWN @ A3 | MF       | 14.10.25  |          |
| CHECKED:      | DATE:    | APPROVED: | DATE:    |
| RN            | 14.10.25 | GH        | 14.10.25 |

B

100mm  
50mm  
10mm

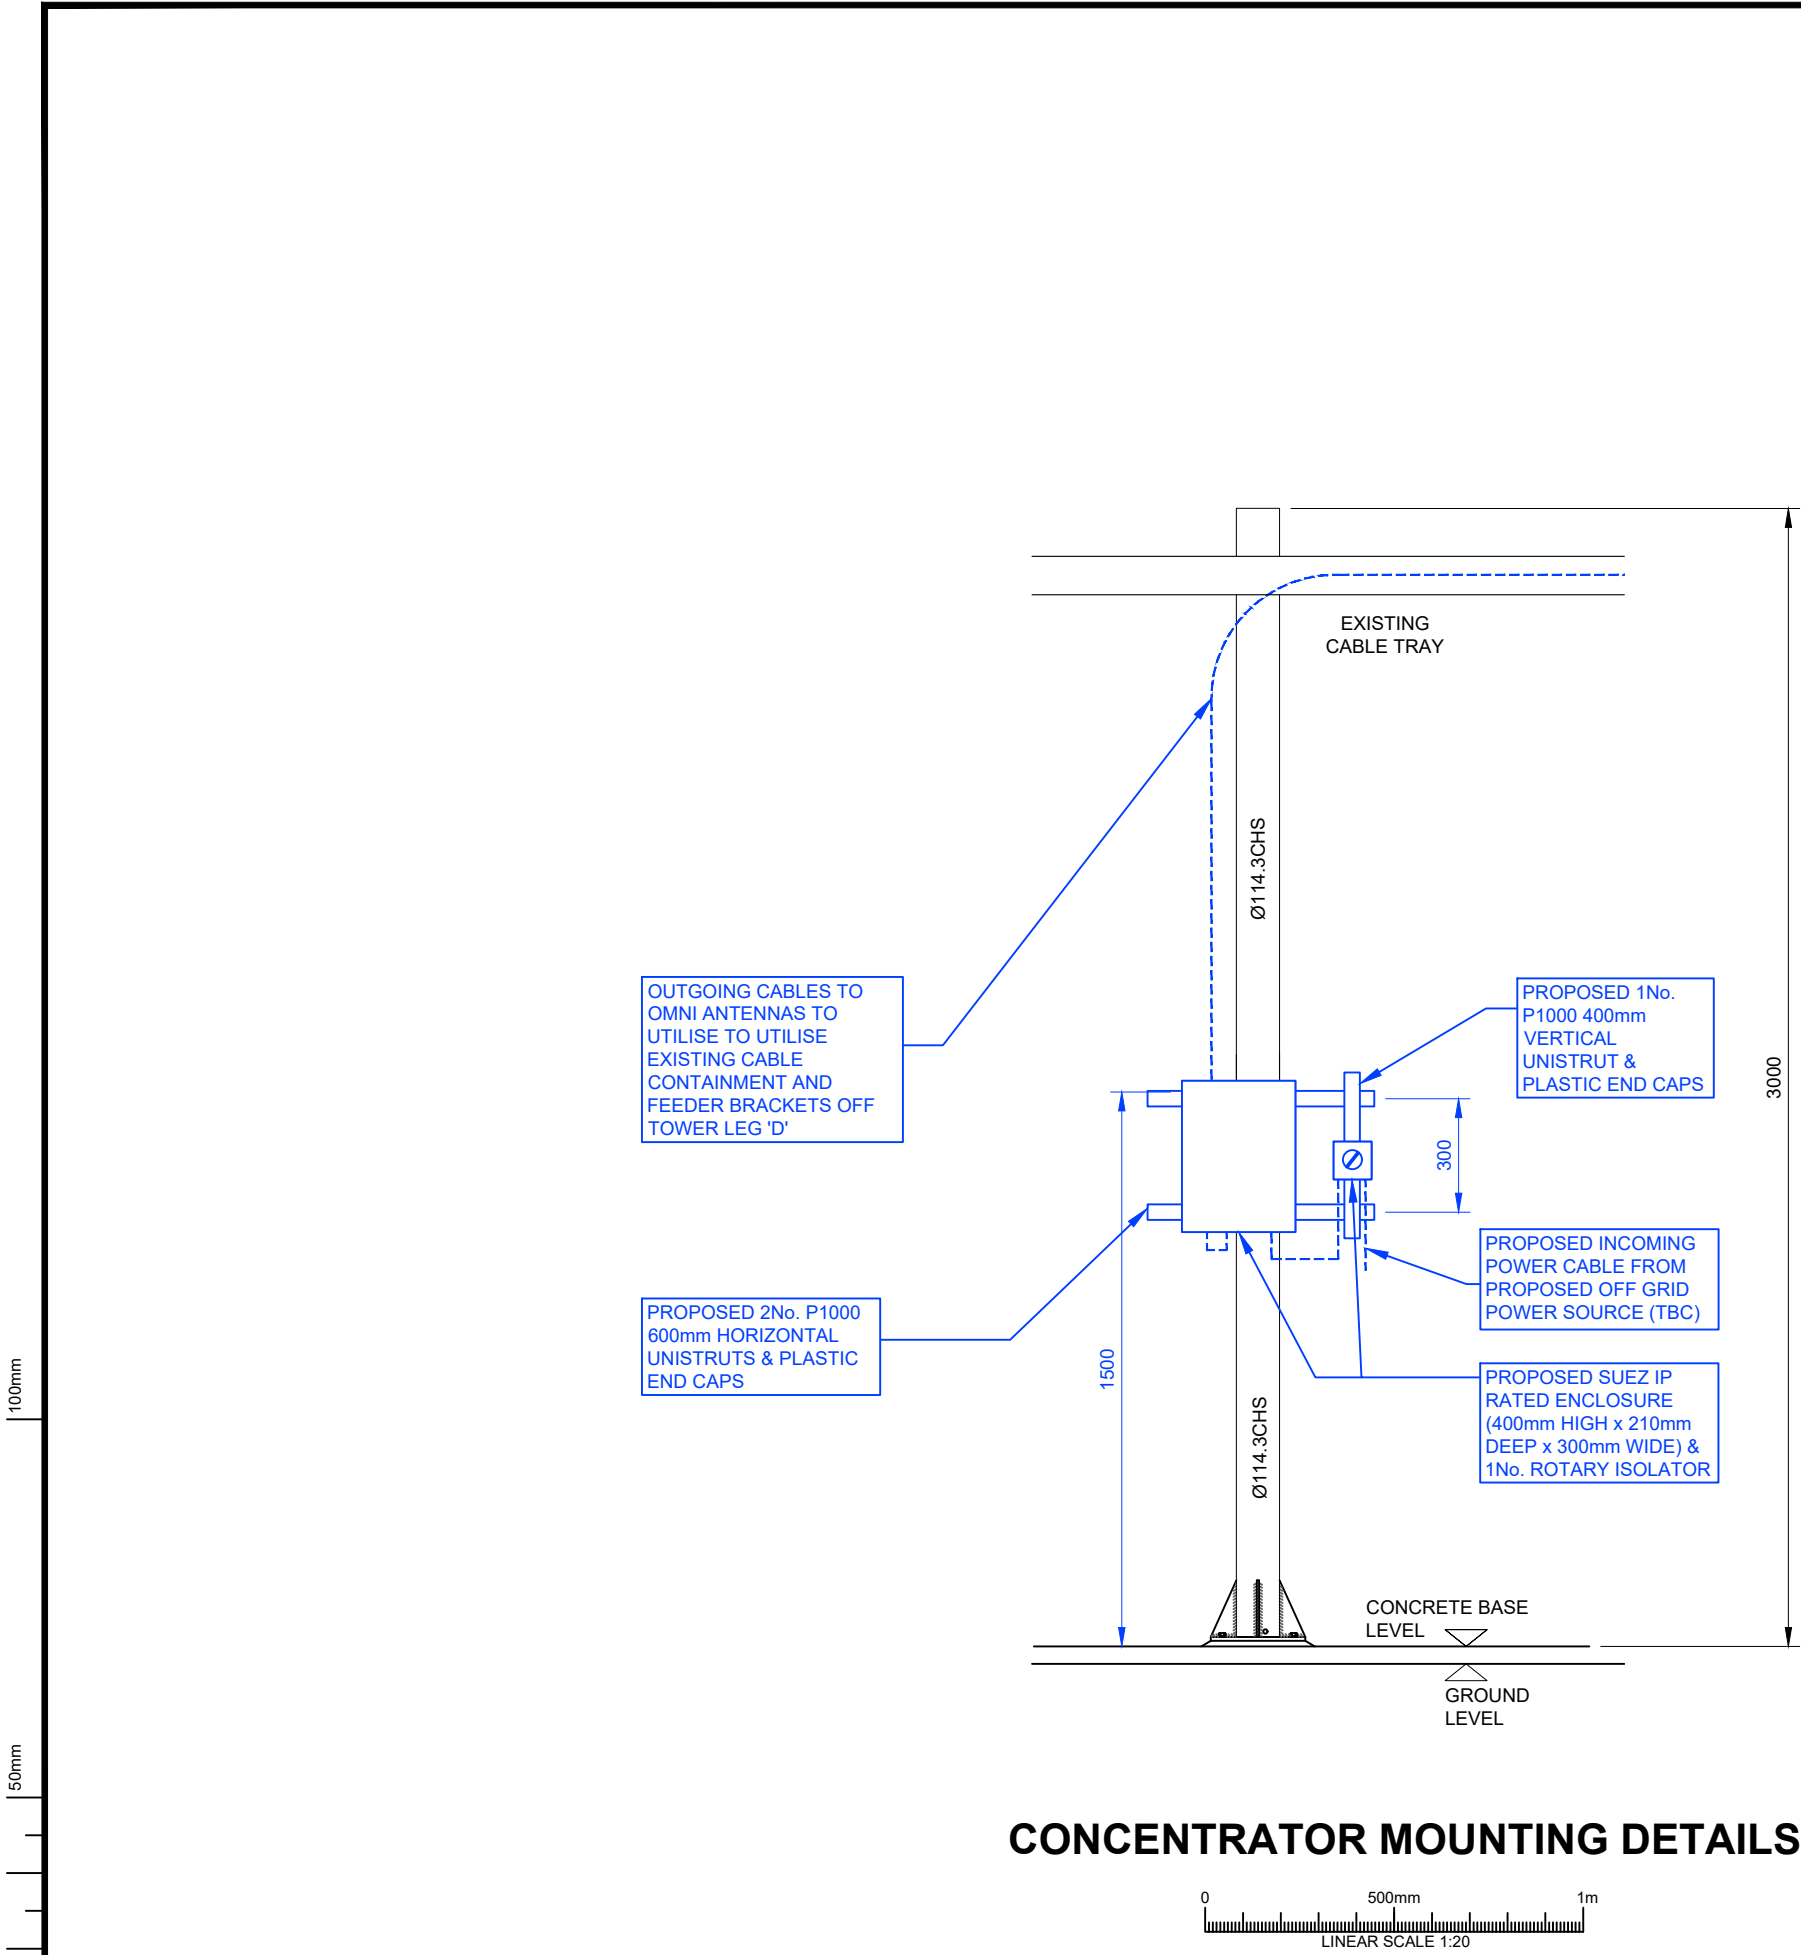


CONCENTRATOR MOUNTING DETAILS



|   |                               |   |                        |                                        |          |
|---|-------------------------------|---|------------------------|----------------------------------------|----------|
| ALL DIMENSIONS ARE IN mm UNLESS NOTED OTHERWISE                                                                            |                               |   |                        |                                        |          |
| N.G.R   |                               | E 522623   |                        | N 133037                               |          |
| WHAT 3 WORDS   |                               | EXAMPLES. ESTUARIES. EATING                                                                                 |                        |                                        |          |
| CONCESSION/FIXIT REQUIRED?                                                                                                 |                               | <input checked="" type="checkbox"/> YES                                                                     |                        | NO                                     |          |
| REASON FOR CONCESSION/FIXIT:<br>N/A                                                                                        |                               |   |                        |                                        |          |
| ICNIRP DETAILS<br>IN ACCORDANCE WITH WITH IN ACCORDANCE WITH WIG EMF POLICY<br>W19-EMC-0011-01TS_V0.1                      |                               |   |                        |                                        |          |
| SITE DESIGN CATEGORY   |                               | <ul style="list-style-type: none"><li>GROUND LEVEL PUBLIC ACCESS</li><li>TOWER WORKER ONLY ACCESS</li></ul> |                        |                                        |          |
| ICNIRP CONTROL MEASURE (IF REQUIRED):<br>NO CONTROL MEASURE REQUIRED                                                       |                               |   |                        |                                        |          |
| DEPENDENCIES FOR DETAILED DESIGN/BUILD                                                                                     |                               |   |                        |                                        |          |
| ASBESTOS SURVEY   |                               | <input checked="" type="checkbox"/> YES                                                                     |                        | NO                                     |          |
| CHERRY PICKER SURVEY (DESIGN)                                                                                              |                               | <input checked="" type="checkbox"/> YES                                                                     |                        | NO                                     |          |
| COMMS SERVICE ALTERATION                                                                                                   |                               | <input checked="" type="checkbox"/> YES                                                                     |                        | NO                                     |          |
| GDC CALCS - TOWER (GF OR RT STUB) / POLE (RT)                                                                              |                               | <input checked="" type="checkbox"/> YES                                                                     |                        | NO                                     |          |
| GDC CALCS - INTERFACE STEELWORK                                                                                            |                               | <input checked="" type="checkbox"/> YES                                                                     |                        | NO                                     |          |
| GDC CALCS - EXISTING FOUNDATION                                                                                            |                               | <input checked="" type="checkbox"/> YES                                                                     |                        | NO                                     |          |
| GDC CALCS - EXISTING MONOPOLE HD BOLTS                                                                                     |                               | <input checked="" type="checkbox"/> YES                                                                     |                        | NO                                     |          |
| GEOTECH AND/OR TRIAL DIG                                                                                                   |                               | <input checked="" type="checkbox"/> YES                                                                     |                        | NO                                     |          |
| ICNIRP CONTROL MEASURES   |                               | <input checked="" type="checkbox"/> YES                                                                     |                        | NO                                     |          |
| INTRUSIVE SURVEY   |                               | <input checked="" type="checkbox"/> YES                                                                     |                        | NO                                     |          |
| MEWP/CRANE/SCAFFOLD REQUIREMENTS                                                                                           |                               | <input checked="" type="checkbox"/> YES                                                                     |                        | NO                                     |          |
| REC SERVICE ALTERATION   |                               | <input checked="" type="checkbox"/> YES                                                                     |                        | NO                                     |          |
| STAT SEARCHES   |                               | <input checked="" type="checkbox"/> YES                                                                     |                        | NO                                     |          |
| GPRS REQUIREMENT   |                               | <input checked="" type="checkbox"/> YES                                                                     |                        | NO                                     |          |
| TENSILE PROOF TESTS (EXISTING POLES)                                                                                       |                               | <input checked="" type="checkbox"/> YES                                                                     |                        | NO                                     |          |
| TENSILE PROOF TESTS (NEW POLES)                                                                                            |                               | <input checked="" type="checkbox"/> YES                                                                     |                        | NO                                     |          |
| TOWER CLIMB   |                               | <input checked="" type="checkbox"/> YES                                                                     |                        | NO                                     |          |
| SAFETY SIGNAGE REFRESH   |                               | <input checked="" type="checkbox"/> YES                                                                     |                        | NO                                     |          |
| WIG TO PROVIDE NEW REC SUPPLY                                                                                              |                               | YES   |                        | <input checked="" type="checkbox"/> NO |          |
| FABRICATION DRAWINGS REQUIRED                                                                                              |                               | <input checked="" type="checkbox"/> YES                                                                     |                        | NO                                     |          |
| COLOUR CHART   |                               |   |                        |                                        |          |
| BLACK   |                               | TEXT, EXISTING BUILDINGS, TOWERS, STRUCTURES, TREES, ETC.                                                   |                        |                                        |          |
| BLUE   |                               | PROPOSED INSTALLATION                                                                                       |                        |                                        |          |
|   |                               |   |                        |                                        |          |
|   |                               |   |                        |                                        |          |
| B   | PROPOSED EMC CABINET          |   | DA                     | RN                                     | 11.12.25 |
| A   | DETAILED DESIGN (FIRST ISSUE) |   | MF                     | RN                                     | 14.10.25 |
| REV   | DESCRIPTION OF REVISION       |   | BY                     | CH                                     | DATE     |
| DESIGN CONSULTANT   |                               |   | WIG PROJECT NUMBER     |                                        |          |
| IMPLEMENTAL LTD.   |                               |   | BAU-B-SWS0013-4-NEWPOP |                                        |          |
|  <b>Wireless Infrastructure Group</b> |                               |   |                        |                                        |          |
| SUEZ   | CTIL                          | VF   | O2                     |                                        |          |
| T248   | 120635                        | 50   | -                      |                                        |          |
| SITE NAME AND ADDRESS   |                               |   |                        |                                        |          |
| COLGATE WATER TOWER<br>TOWER ROAD<br>HORSHAM<br>REDHILL<br>RH12 4SX                                                        |                               |   |                        |                                        |          |
| DRAWING TITLE: <b>CONCENTRATOR MOUNTING DETAILS</b>                                                                        |                               |   |                        |                                        |          |
| PURPOSE OF ISSUE:<br><b>DETAILED DESIGN</b>                                                                                |                               |   |                        |                                        |          |
| DRAWING NUMBER:<br><b>107</b>                                                                                              |                               |   |                        |                                        |          |
| SCALE:<br>AS SHOWN @ A3   |                               | DRAWN:<br>MF                                                                                                | DATE:<br>14.10.25      | REV:                                   |          |
| CHECKED:<br>RN   | DATE:<br>14.10.25             | APPROVED:<br>GH                                                                                             | DATE:<br>14.10.25      | <b>B</b>                               |          |

100mm  
50mm  
10mm

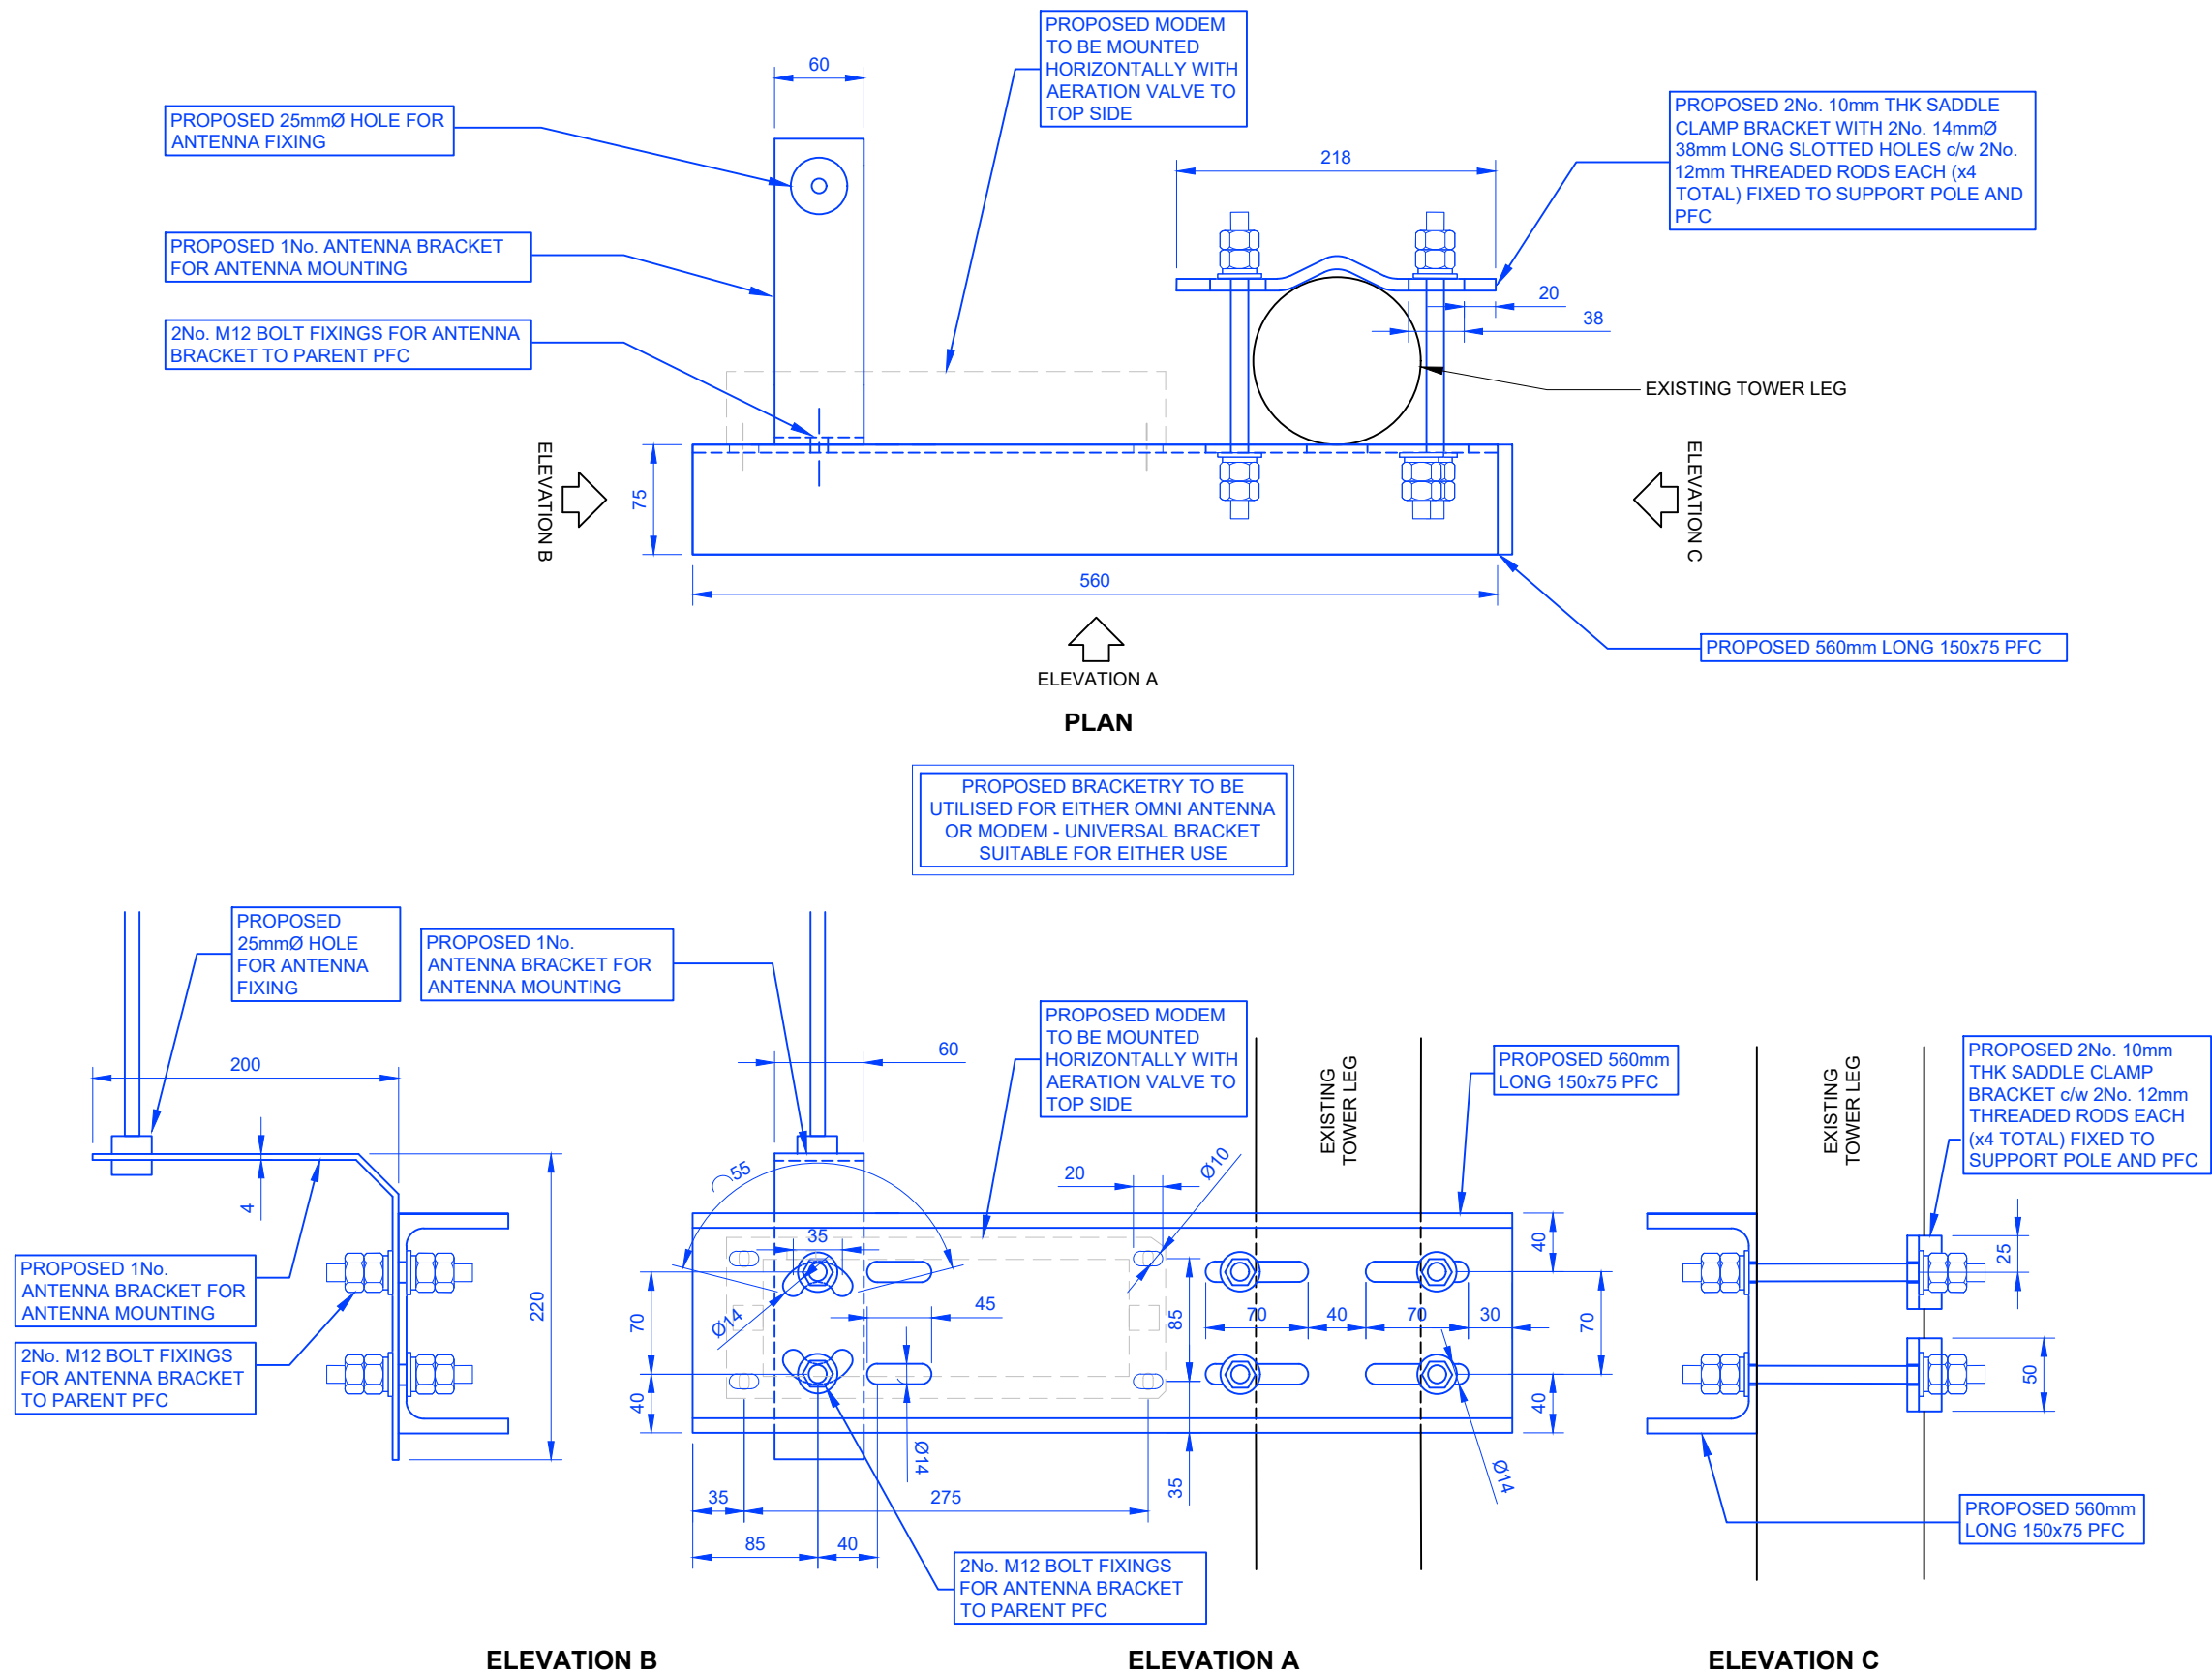

## PROPOSED ANTENNA/MODEM BRACKETRY



|                                                                                     |                               |                                                                                                 |                           |                           |
|-------------------------------------------------------------------------------------|-------------------------------|-------------------------------------------------------------------------------------------------|---------------------------|---------------------------|
| ALL DIMENSIONS ARE IN mm UNLESS NOTED OTHERWISE                                     |                               |                                                                                                 |                           |                           |
| N.G.R                                                                               |                               | E 522623                                                                                        |                           | N 133037                  |
| WHAT 3 WORDS                                                                        |                               | EXAMPLES. ESTUARIES. EATING                                                                     |                           |                           |
| CONCESSION/FIXIT REQUIRED?                                                          |                               |                                                                                                 | <div><div></div>YES</div> | NO                        |
| REASON FOR CONCESSION/FIXIT:<br>N/A                                                 |                               |                                                                                                 |                           |                           |
| ICNIRP DETAILS                                                                      |                               |                                                                                                 |                           |                           |
| IN ACCORDANCE WITH WITH IN ACCORDANCE WITH WIG EMF POLICY<br>W19-EMC-0011-01TS_V0.1 |                               |                                                                                                 |                           |                           |
| SITE DESIGN CATEGORY                                                                |                               | <div><div></div>GROUND LEVEL PUBLIC ACCESS</div> <div><div></div>TOWER WORKER ONLY ACCESS</div> |                           |                           |
| ICNIRP CONTROL MEASURE (IF REQUIRED):<br>NO CONTROL MEASURE REQUIRED                |                               |                                                                                                 |                           |                           |
| DEPENDENCIES FOR DETAILED DESIGN/BUILD                                              |                               |                                                                                                 |                           |                           |
| ASBESTOS SURVEY                                                                     |                               |                                                                                                 | <div><div></div>YES</div> | NO                        |
| CHERRY PICKER SURVEY (DESIGN)                                                       |                               |                                                                                                 | <div><div></div>YES</div> | NO                        |
| COMMS SERVICE ALTERATION                                                            |                               |                                                                                                 | <div><div></div>YES</div> | NO                        |
| GDC CALCS - TOWER (GF OR RT STUB) / POLE (RT)                                       |                               |                                                                                                 | <div><div></div>YES</div> | NO                        |
| GDC CALCS - INTERFACE STEELWORK                                                     |                               |                                                                                                 | <div><div></div>YES</div> | NO                        |
| GDC CALCS - EXISTING FOUNDATION                                                     |                               |                                                                                                 | <div><div></div>YES</div> | NO                        |
| GDC CALCS - EXISTING MONOPOLE HD BOLTS                                              |                               |                                                                                                 | <div><div></div>YES</div> | NO                        |
| GEOTECH AND/OR TRIAL DIG                                                            |                               |                                                                                                 | <div><div></div>YES</div> | NO                        |
| ICNIRP CONTROL MEASURES                                                             |                               |                                                                                                 | <div><div></div>YES</div> | NO                        |
| INTRUSIVE SURVEY                                                                    |                               |                                                                                                 | <div><div></div>YES</div> | NO                        |
| MEWP/Crane/SCAFFOLD REQUIREMENTS                                                    |                               |                                                                                                 | <div><div></div>YES</div> | NO                        |
| REC SERVICE ALTERATION                                                              |                               |                                                                                                 | <div><div></div>YES</div> | NO                        |
| STAT SEARCHES                                                                       |                               |                                                                                                 | <div><div></div>YES</div> | NO                        |
| GPRS REQUIREMENT                                                                    |                               |                                                                                                 | <div><div></div>YES</div> | NO                        |
| TENSILE PROOF TESTS (EXISTING POLES)                                                |                               |                                                                                                 | <div><div></div>YES</div> | NO                        |
| TENSILE PROOF TESTS (NEW POLES)                                                     |                               |                                                                                                 | <div><div></div>YES</div> | NO                        |
| TOWER CLIMB                                                                         |                               |                                                                                                 | <div><div></div>YES</div> | NO                        |
| SAFETY SIGNAGE REFRESH                                                              |                               |                                                                                                 | <div><div></div>YES</div> | NO                        |
| WIG TO PROVIDE NEW REC SUPPLY                                                       |                               |                                                                                                 | YES                       | <div><div></div>YES</div> |
| FABRICATION DRAWINGS REQUIRED                                                       |                               |                                                                                                 | <div><div></div>YES</div> | NO                        |
| COLOUR CHART                                                                        |                               |                                                                                                 |                           |                           |
| BLACK ——— TEXT, EXISTING BUILDINGS, TOWERS, STRUCTURES, TREES, ETC.                 |                               |                                                                                                 |                           |                           |
| BLUE ——— PROPOSED INSTALLATION                                                      |                               |                                                                                                 |                           |                           |
|                                                                                     |                               |                                                                                                 |                           |                           |
|                                                                                     |                               |                                                                                                 |                           |                           |
| B                                                                                   | PROPOSED EMC CABINET          | DA                                                                                              | RN                        | 11.12.25                  |
| A                                                                                   | DETAILED DESIGN (FIRST ISSUE) | MF                                                                                              | RN                        | 14.10.25                  |
| REV                                                                                 | DESCRIPTION OF REVISION       | BY                                                                                              | CH                        | DATE                      |
| DESIGN CONSULTANT                                                                   |                               | WIG PROJECT NUMBER                                                                              |                           |                           |
| IMPLEMENTAL LTD.                                                                    |                               | BAU-B-SWS0013-4-NEWPOP                                                                          |                           |                           |
| <div><div><div></div></div><div>Wireless Infrastructure Group</div></div>           |                               |                                                                                                 |                           |                           |
| SUEZ                                                                                | CTIL                          | VF                                                                                              | O2                        |                           |
| T248                                                                                | 120635                        | 50                                                                                              | -                         |                           |
| SITE NAME AND ADDRESS                                                               |                               |                                                                                                 |                           |                           |
| COLGATE WATER TOWER<br>TOWER ROAD<br>HORSHAM<br>REDHILL<br>RH12 4SX                 |                               |                                                                                                 |                           |                           |
| DRAWING TITLE:<br>ANTENNA/MODEM BRACKET DETAILS                                     |                               |                                                                                                 |                           |                           |
| PURPOSE OF ISSUE:<br>DETAILED DESIGN                                                |                               |                                                                                                 |                           |                           |
| DRAWING NUMBER:<br>108                                                              |                               |                                                                                                 |                           |                           |
| SCALE:<br>AS SHOWN @ A3                                                             |                               | DRAWN:<br>MF                                                                                    | DATE:<br>14.10.25         | REV:<br>B                 |
| CHECKED:<br>RN                                                                      | DATE:<br>14.10.25             | APPROVED:<br>GH                                                                                 | DATE:<br>14.10.25         |                           |



|   |                               |   |                                         |                                 |
|---|-------------------------------|---|-----------------------------------------|---------------------------------|
| ALL DIMENSIONS ARE IN mm UNLESS NOTED OTHERWISE                                                                                                   |                               |   |                                         |                                 |
| N.G.R   |                               | E 522623   |                                         | N 133037                        |
| WHAT 3 WORDS   |                               | EXAMPLES. ESTUARIES. EATING                                                                                 |                                         |                                 |
| CONCESSION/FIXIT REQUIRED?   |                               |   | <input checked="" type="checkbox"/> YES | NO                              |
| REASON FOR CONCESSION/FIXIT:<br>N/A   |                               |   |                                         |                                 |
| ICNIRP DETAILS<br>IN ACCORDANCE WITH WITH IN ACCORDANCE WITH WIG EMF POLICY<br>W19-EMC-0011-01TS_V0.1                                             |                               |   |                                         |                                 |
| SITE DESIGN CATEGORY   |                               | <ul style="list-style-type: none"><li>GROUND LEVEL PUBLIC ACCESS</li><li>TOWER WORKER ONLY ACCESS</li></ul> |                                         |                                 |
| ICNIRP CONTROL MEASURE (IF REQUIRED):<br>NO CONTROL MEASURE REQUIRED                                                                              |                               |   |                                         |                                 |
| DEPENDENCIES FOR DETAILED DESIGN/BUILD   |                               |   |                                         |                                 |
| ASBESTOS SURVEY   |                               |   | <input checked="" type="checkbox"/> YES | NO                              |
| CHERRY PICKER SURVEY (DESIGN)   |                               |   | <input checked="" type="checkbox"/> YES | NO                              |
| COMMS SERVICE ALTERATION   |                               |   | <input checked="" type="checkbox"/> YES | NO                              |
| GDC CALCS - TOWER (GF OR RT STUB) / POLE (RT)   |                               |   | <input checked="" type="checkbox"/> YES | NO                              |
| GDC CALCS - INTERFACE STEELWORK   |                               |   | <input checked="" type="checkbox"/> YES | NO                              |
| GDC CALCS - EXISTING FOUNDATION   |                               |   | <input checked="" type="checkbox"/> YES | NO                              |
| GDC CALCS - EXISTING MONOPOLE HD BOLTS   |                               |   | <input checked="" type="checkbox"/> YES | NO                              |
| GEOTECH AND/OR TRIAL DIG   |                               |   | <input checked="" type="checkbox"/> YES | NO                              |
| ICNIRP CONTROL MEASURES   |                               |   | <input checked="" type="checkbox"/> YES | NO                              |
| INTRUSIVE SURVEY   |                               |   | <input checked="" type="checkbox"/> YES | NO                              |
| MEWP/CRANE/SCAFFOLD REQUIREMENTS   |                               |   | <input checked="" type="checkbox"/> YES | NO                              |
| REC SERVICE ALTERATION   |                               |   | <input checked="" type="checkbox"/> YES | NO                              |
| STAT SEARCHES   |                               |   | <input checked="" type="checkbox"/> YES | NO                              |
| GPRS REQUIREMENT   |                               |   | <input checked="" type="checkbox"/> YES | NO                              |
| TENSILE PROOF TESTS (EXISTING POLES)   |                               |   | <input checked="" type="checkbox"/> YES | NO                              |
| TENSILE PROOF TESTS (NEW POLES)   |                               |   | <input checked="" type="checkbox"/> YES | NO                              |
| TOWER CLIMB   |                               |   | <input checked="" type="checkbox"/> YES | NO                              |
| SAFETY SIGNAGE REFRESH   |                               |   | <input checked="" type="checkbox"/> YES | NO                              |
| WIG TO PROVIDE NEW REC SUPPLY   |                               |   | <input checked="" type="checkbox"/> YES | NO                              |
| FABRICATION DRAWINGS REQUIRED   |                               |   | <input checked="" type="checkbox"/> YES | NO                              |
| COLOUR CHART   |                               |   |                                         |                                 |
| BLACK      ——— TEXT, EXISTING BUILDINGS, TOWERS, STRUCTURES, TREES, ETC.<br>BLUE        ——— PROPOSED INSTALLATION                                 |                               |   |                                         |                                 |
|   |                               |   |                                         |                                 |
|   |                               |   |                                         |                                 |
| B   | PROPOSED EMC CABINET          | DA   | RN                                      | 11.12.25                        |
| A   | DETAILED DESIGN (FIRST ISSUE) | MF   | RN                                      | 14.10.25                        |
| REV   | DESCRIPTION OF REVISION       | BY   | CH                                      | DATE                            |
| DESIGN CONSULTANT   |                               | WIG PROJECT NUMBER                                                                                          |                                         |                                 |
| IMPLEMENTAL LTD.   |                               | BAU-B-SWS0013-4-NEWPOP                                                                                      |                                         |                                 |
| <div><div><h1>Wireless Infrastructure Group</h1></div></div> |                               |   |                                         |                                 |
| SUEZ   | CTIL                          | VF   | O2                                      |                                 |
| T248   | 120635                        | 50   | -                                       |                                 |
| SITE NAME AND ADDRESS   |                               |   |                                         |                                 |
| COLGATE WATER TOWER<br>TOWER ROAD<br>HORSHAM<br>REDHILL<br>RH12 4SX                                                                               |                               |   |                                         |                                 |
| DRAWING TITLE:<br><b>ELECTRICAL SCHEMATIC</b>   |                               |   |                                         |                                 |
| PURPOSE OF ISSUE:<br><b>DETAILED DESIGN</b>   |                               |   |                                         |                                 |
| DRAWING NUMBER:<br><b>109</b>   |                               |   |                                         |                                 |
| SCALE:<br>AS SHOWN @ A3   |                               | DRAWN:<br>MF                                                                                                | DATE:<br>14.10.25                       | REV:<br><div><div>B</div></div> |
| CHECKED:<br>RN   | DATE:<br>14.10.25             | APPROVED:<br>GH                                                                                             | DATE:<br>14.10.25                       |                                 |

100mm

50mm

10mm

ELECTRICAL, LIGHTNING PROTECTION AND EARTHING NOTES

1. Electrical works shall be carried out in keeping with BS 7671:2008 + A3:2015.
2. The lightning protection installation shall be supplied, installed, tested, commissioned and set to work in keeping with BS EN 62305:2008. Works shall encompass best working practices by suitably experienced and qualified personnel.
3. Earthing and bonding works shall comply with BS 7430 2011.
4. All material's shall be the proprietary type as defined in the project specification and/ or construction drawings.
5. Connection of existing or insitu equipment, normally not associated with the installation shall be kept to a minimum. This does not include existing services that may affect the integrity of the equipment under fault conditions.
6. The composite lightning protection system shall achieve a resistivity value < 10 ohms. This value shall be recorded in isolation to any external influences.
7. Where an existing or part existing lightning protection system is adopted for purposes, the specialist Contractor shall verify in advance it's suitability. Verification shall be achieved by a combination of existing test certification, valid to within 1 year and visual inspection. Where existing test certification is not available or has exceeded the due expiry date then the specialist Contractor shall arrange to inspect and re-test the system in line with BS EN 62305.
8. Existing lightning protection systems shall only be upgraded on formal approval from the Design Engineer. Disconnection or modification of any existing lightning protection system, including disconnection for test purposes, shall be undertaken with the written approval of the site provider and the Design Engineer.
9. The following services shall be interconnected directly with the lightning protection system where applicable.
  - supply earth (point of closest proximity).
  - existing facility supply earth.
  - existing lightning protection system.
  - extraneous steel work including associated \*containment and grillages(also see note 5).
  - other facility earth bars.
  - service provider earth bars.
  - conductive fences, gates & handrails.
  - antenna support's
  - feeder earth's
  - surface fixed lightning protection tapes shall be the AL 25x3mm insulated type unless specified differently on the construction drawings.
10. Where in contact with other dissimilar metals such as cu electrodes or ferrous supports then bi-metallic connectors shall be used. Where the use of bi-metallic connectors is not possible, al tapes will be duly treated to negate deterioration. Where paste or other similar compounds are used that will require routine maintenance then Small Works Contractor shall indicate those area's on the as-built drawings.
11. Tapes below ground level shall be the bare CU type 25x3mm. Where buried within pedestrian area's, CU services shall be located a minimum 1 metre below finished ground level and insulated up to finished ground level. Within other area's tape conductors shall be located 600mm below finished ground level.
12. All ring conductors shall be complete with a continuous line of marker tape located 300mm below finished ground level. Where installed electrodes shall be complete with a flush fitting concrete inspection chamber and be readily accessible for testing purposes.
13. All inspection chambers shall be complete with test link facility and identified in line with the project specification/ drawings.
14. Lightning protection systems shall be in place and fully functional prior to the erection of any masts, towers, antennas or other such equipment that may increase the likelihood of a lightning strike to the host or adjacent structures.
15. Soil preparation agents shall not be used.
16. Where lightning protection tapes connect to other services, connection shall be achieved via a proprietary bolted connection suitable for the purpose intended. This shall include flexible or braided connections where the

connection may be subject to mechanical stress. Lightning protection tapes shall not be drilled out or penetrated to achieve connection. All termination's shall be suitably protected to negate deterioration.

17. Surface fixed tapes shall be secured at 600mm centres via proprietary PVC insulated clips. Clips shall generally be the self-adhesive type so as to avoid penetrating the building fabric. Screw/cavity fixings shall only be considered where the self-adhesive type are unsuitable and their use will not damage the building fabric.
18. All lightning protection equipment shall be duly identified and signage posted in keeping with BS EN 62305. Detailed wording as per the project specification.
19. Where the source of supply is located external to an existing building, a bonding conductor shall be installed between the new and existing supply earth terminals. This conductor shall be a minimum a 16mm XLPE/PVC GREEN/YELLOW CU cable. Protection as required. Clearly designated "supplementary earth do not remove" (where the nature of the supplies differ, the Small Works Contractor shall advise the Design Engineer).
20. All conductive parts located within the equipotential zone shall be cross-bonded and tied to earth. This shall include non equipment that may effect the equipment or personnel under fault conditions,
21. Continuous containment system runs shall be bonded directly to the lightning protection system at a maximum 20 metre interval. Where bonded directly to the lightning protection system bond's shall be 25x3mm CU. Tape or braid as required. Parallel or dissimilar tray runs shall be cross-bonded, as should conductive fences and gates. 25x3mm CU. Tape or braid as required.
22. Cables shall be supplied in accordance with following :

a) Earth cables shall be single core Ref. 6491X to BS 6004.

b) SWA tpye cables 2,3 or 4core Ref. 6943X to BS 5467.

d) PCM Cables shall be SWA RG59 (VPN 303-223) for external use, complete with IP66 gland CW205/16 (VPN 303-688). Internal use BS20S (VPN 303-224).
23. Cables shall be identified in keeping with the project specification.
24. Where buried electrical cables shall be installed in keeping with the construction drawings and project specification. Prior to the opening of any trenches the Small Works Contractor shall demonstrate that the area to be excavated is free from other services and all necessary safeguards have been put in place to negate risk to site personnel, building fabric, members of the public and Site Provider Employee's.
25. Excavation and electrical isolations shall be done with the full consent of the site provider and under cover of a permit to work system.
26. Containment systems (trunking) shall be the propriety type as detailed on the construction drawings i.e. 50x50mm galvanized trunking c/w removable lid. Containment systems shall be complete prior to cable installation.
27. Bends offsets and other accessories shall be the proprietary type. Site fabricated installations in lieu of manufacturers equipment shall be avoided where practically possible.
28. Cables including communications, power and fire alarm shall be segregated in keeping with the project specification.
29. Distribution boards, Fuse switches and sundries shall be supplied in accordance with the following :

a) 100amp switch disconnecter shall be to BS EN 60947-3.

b) MCB's to BS EN 60898 TYPE B&C.

c) RCD's to BS EN 61008.

d) 7 way DB's to BS EN 60529 for AC mains (SCHNEIDER/HAGAR/DOEPEKE or equivalent) 24 way DB's to BS EN 60529 for cabins / rooms (eg SCHNEIDER/HAGAR/DOEPEKE).

e) Switch fuses 32amp SP&N and TP&N to BS 5419 (MEM 30KXSC2F or equivalent) Switch fuses 63amp SP&N and TP&N to BS 5419 (MEM 63GNC or

equivalent)  
Switch fuses 100amp SP&N and TP&N to BS 5419 (MEM 103GNC or equivalent).

- f) Plugs and sockets 16amp IP44 angled in accordance with BS EN 60309-2 (MK Commando 9201 BLU)  
Plugs and sockets 16amp IP44 straight in accordance with BS EN 60309-2 (MK Commando 9201 BLU)  
Plugs and sockets 16amp IP67 switch outlet in accordance with BS EN 60309-2 (Hubel BK 1663)  
RCD 13amp 30ma twin switch socket shall be supplied to BS 7288 metal clad (Volex VT9208 SG).
30. Accessories shall be supplied in accordance with the following :

a) Warning labels shall be supplied to BS 5378.

b) Single PVC back box for alarm connections shall be supplied to BS 5733.

c) Single blank plate engraved alarm contacts for back box shall be supplied to BS 5733.

d) AMP connector strip shall be supplied to BS 5733.

|   |                               |                                                                           |                   |           |
|---|-------------------------------|---------------------------------------------------------------------------|-------------------|-----------|
| ALL DIMENSIONS ARE IN mm UNLESS NOTED OTHERWISE   |                               |                                                                           |                   |           |
| N.G.R   |                               | E 522623                                                                  |                   | N 133037  |
| WHAT 3 WORDS   |                               | EXAMPLES.ESTUARIES.EATING                                                 |                   |           |
| CONCESSION/FIXIT REQUIRED?   |                               | <div>YES</div>                                                            |                   | NO        |
| REASON FOR CONCESSION/FIXIT:<br>N/A   |                               |                                                                           |                   |           |
| ICNIRP DETAILS<br>IN ACCORDANCE WITH WITH IN ACCORDANCE WITH WIG EMF POLICY<br>W19-EMC-0011-01TS_V0.1                                                          |                               |                                                                           |                   |           |
| SITE DESIGN CATEGORY   |                               | <div>GROUND LEVEL PUBLIC ACCESS</div> <div>TOWER WORKER ONLY ACCESS</div> |                   |           |
| ICNIRP CONTROL MEASURE (IF REQUIRED):<br>NO CONTROL MEASURE REQUIRED                                                                                           |                               |                                                                           |                   |           |
| DEPENDENCIES FOR DETAILED DESIGN/BUILD   |                               |                                                                           |                   |           |
| ASBESTOS SURVEY   |                               | <div></div>                                                               | NO                |           |
| CHERRY PICKER SURVEY (DESIGN)   |                               | <div></div>                                                               | NO                |           |
| COMMS SERVICE ALTERATION   |                               | <div></div>                                                               | NO                |           |
| GDC CALCS - TOWER (GF OR RT STUB) / POLE (RT)   |                               | <div></div>                                                               | NO                |           |
| GDC CALCS - INTERFACE STEELWORK   |                               | <div></div>                                                               | NO                |           |
| GDC CALCS - EXISTING FOUNDATION   |                               | <div></div>                                                               | NO                |           |
| GDC CALCS - EXISTING MONOPOLE HD BOLTS   |                               | <div></div>                                                               | NO                |           |
| GEOTECH AND/OR TRIAL DIG   |                               | <div></div>                                                               | NO                |           |
| ICNIRP CONTROL MEASURES   |                               | <div></div>                                                               | NO                |           |
| INTRUSIVE SURVEY   |                               | <div></div>                                                               | NO                |           |
| MEWP/CRANE/SCAFFOLD REQUIREMENTS   |                               | <div></div>                                                               | NO                |           |
| REC SERVICE ALTERATION   |                               | <div></div>                                                               | NO                |           |
| STAT SEARCHES   |                               | <div></div>                                                               | NO                |           |
| GPRS REQUIREMENT   |                               | <div></div>                                                               | NO                |           |
| TENSILE PROOF TESTS (EXISTING POLES)   |                               | <div></div>                                                               | NO                |           |
| TENSILE PROOF TESTS (NEW POLES)   |                               | <div></div>                                                               | NO                |           |
| TOWER CLIMB   |                               | <div></div>                                                               | NO                |           |
| SAFETY SIGNAGE REFRESH   |                               | <div></div>                                                               | NO                |           |
| WIG TO PROVIDE NEW REC SUPPLY   |                               | <div>YES</div>                                                            | NO                |           |
| FABRICATION DRAWINGS REQUIRED   |                               | <div></div>                                                               | NO                |           |
| COLOUR CHART   |                               |                                                                           |                   |           |
| BLACK ——— TEXT, EXISTING BUILDINGS, TOWERS, STRUCTURES, TREES, ETC.<br>BLUE ——— PROPOSED INSTALLATION                                                          |                               |                                                                           |                   |           |
|   |                               |                                                                           |                   |           |
|   |                               |                                                                           |                   |           |
| B   | PROPOSED EMC CABINET          | DA                                                                        | RN                | 11.12.25  |
| A   | DETAILED DESIGN (FIRST ISSUE) | MF                                                                        | RN                | 14.10.25  |
| REV   | DESCRIPTION OF REVISION       | BY                                                                        | CH                | DATE      |
| DESIGN CONSULTANT   |                               | WIG PROJECT NUMBER                                                        |                   |           |
| IMPLEMENTAL LTD.   |                               | BAU-B-SWS0013-4-NEWPOP                                                    |                   |           |
| <div><div></div><div><div>Wireless Infrastructure Group</div></div></div> |                               |                                                                           |                   |           |
| SUEZ   | CTIL                          | VF                                                                        | O2                |           |
| T248   | 120635                        | 50                                                                        | -                 |           |
| SITE NAME AND ADDRESS   |                               |                                                                           |                   |           |
| COLGATE WATER TOWER<br>TOWER ROAD<br>HORSHAM<br>REDHILL<br>RH12 4SX                                                                                            |                               |                                                                           |                   |           |
| DRAWING TITLE:<br>ELECTRICAL NOTES   |                               |                                                                           |                   |           |
| PURPOSE OF ISSUE:<br>DETAILED DESIGN   |                               |                                                                           |                   |           |
| DRAWING NUMBER:<br>110   |                               |                                                                           |                   |           |
| SCALE:<br>AS SHOWN @ A3   |                               | DRAWN:<br>MF                                                              | DATE:<br>14.10.25 | REV:<br>B |
| CHECKED:<br>RN   | DATE:<br>14.10.25             | APPROVED:<br>GH                                                           | DATE:<br>14.10.25 |           |

100mm  
50mm  
10mm

1.0 GENERAL

1.1. Do not scale. All dimensions in mm unless noted otherwise. If in any doubt - please ask!

1.2. Contractor Build Team shall be responsible for confirming dimensions and levels on site prior to the commencement of construction or fabrication.

1.3. Contractor Build Team shall be responsible for setting out the project on site.

1.4. Contractor Build Team shall be responsible for the stability and integrity of existing structures and ground profiles within and adjacent to the works, from the date of taking possession of the site until practical completion of the works. The contractor shall be responsible for the design, installation and maintenance of all necessary temporary works to comply with this requirement.

1.5. Contractor Build Team shall ensure that tolerances are integrated and co-ordinated throughout the works to ensure the efficient implementation of the works.

1.6. Where the existing weatherproof envelope is pierced to implement the works, the contractor shall be responsible for ensuring that ingress of water does not occur during the construction period.

1.7. Deviations between site dimensions, levels or existing details to those shown on the drawings shall be brought to the attention of the Implemental Design Engineer for comment and resolution.

1.8. Preparation, handling and application of the proprietary products shall be all in accordance with the recommendations of the product manufacturer, Health and Safety legislation and the specifications and details of the Implemental Design Engineer. Where contradictions occur between these requirements, reference should be made to the Implemental Design Engineer for resolution.

1.9. Where specific proprietary products are referenced an equal product approved by an Implemental Design Engineer may be substituted, unless noted otherwise.

2.0. FASTENERS AND CONNECTIONS - STEEL TO STEEL

2.1. All steelwork to be BS EN 10025 Grade S275 J0 UNO & hot dipped galvanised to BS EN ISO 1461. (All hollow sections to be grade S275 JOH)

2.2. Steelwork to be fabricated in accordance with the national structural steelwork specifications for building construction (BCSA-3rd edition) and to factory production control BS.EN.1090-1 (CE marking - 1st July 2014)

2.3. All welds to be minimum 6mm fillet weld unless noted otherwise. Welds at tube to tube connections to be full penetration butt welds

2.4. Bolts to be sheradised Grade 8.8 to BS 4190, minimum size 12mm dia U.N.O. Bearing surfaces to be clean galvanised. All connections to have shake proof washers. All bolts shall be sized in length to give a minimum extension beyond the nut of three threads.

2.5. Where connections are made using dissimilar materials, all connections shall be provided with neoprene, 'top-hat' washers, spring washers or other approved barrier between connector and main material, to minimise the risk of bi-metallic (electrolytic) corrosion.

2.6. All steelwork including U-bolts, shims, spacers etc to be hot dip galvanised to BS.EN.ISO.1461:1999 (after completion of fabrication works) by a member of the galvanisers association

2.7. Minor site erection damage to be made good with brush applied Galvalfroid

3.0. FASTENERS AND CONNECTIONS - STEEL TO CONCRETE OR MASONRY

3.1. The preferred method of fixing structural fixings into solid concrete or masonry walls shall be through-bolt fixings unless specified otherwise. Where the through-bolt fixings cannot be achieved resin anchor fixings should be utilised upon consultation with Implemental Design Engineer.

3.2 All resin anchors into solid concrete shall be Hilti HIT HY200 resin injection system with HIT-Z-R stainless steel anchor components, or similar approved, unless noted otherwise.

3.3. All resin anchors into solid brickwork or other solid masonry shall be Hilti HIT HY-70 resin injection system with HAS-R stainless steel anchor components, or similar approved, unless noted otherwise.

3.4. Minimum embedment depths of anchors shall be as follows: (UNO)

| Material                                                       | Anchor diameter | Minimum embedment depth (mm) |
|----------------------------------------------------------------|-----------------|------------------------------|
| Solid brick or stone                                           | M10             | 90                           |
| Solid brick or stone                                           | M12             | 110                          |
| Solid concrete                                                 | M10             | 90                           |
| Solid concrete                                                 | M12             | 110                          |
| Solid concrete                                                 | M16             | 125                          |
| Solid concrete                                                 | M20             | 170                          |
| Embedment lengths are stated in the Hilti technical literature |                 |                              |

3.5. Where a connection is made between dissimilar metals, all connections shall be provided with neoprene, 'top-hat' washers/spring washers or other approved barrier between connector and main material, to minimise the risk of bi-metallic (electrolytic) corrosion.

3.6. Where appropriate, taper washers shall be used in bolted connections.

3.7. Where a connection is subject to vibration or cyclic loading use shall be made of locknuts, lockwashers, spring washers or other approved methods, as indicated on the drawing by the Implemental Design Engineer, to minimise the risk of loosening of the connectors.

3.8. Anchors shall be tested in accordance with 'Construction Fixings Association Guidance Note : Procedure for Testing Construction Fixings' and 'BS 8539:2012'

3.9. The testing rate of anchors shall be 5 no. fixings or 2.5% of the total no. of fixings of each size and type, whichever gives the greater number. For situations where there are less than 5 no. anchors of any type or size then all anchors shall be tested. Where the project specifications deviate from this testing frequency, the project specifications shall take priority.

3.10. The Implemental Design Engineer shall be advised a minimum of 48 hours in advance to afford the opportunity of witnessing the test.

3.11. All tests shall be carried out to the following test loads: (UNO)

| Material   | Anchor diameter | Test load (kN) |
|---|-----------------|----------------|
| Solid brick or stone   | M10             | 3.0            |
| Solid brick or stone   | M12             | 3.5            |
| Solid concrete   | M10             | 6.3            |
| Solid concrete   | M12             | 9.5            |
| Solid concrete   | M16             | 12.1           |
| Solid concrete   | M20             | 20             |
| Test load is based on 1.0 x Nrec (fcc = 33 Nmm² ) for solid brickwork and 1.0 x FREC (fcc = 30 Nmm² ) obtained from the Hilti technical literature |                 |                |

3.12. All tests shall be documented with location sketches and unique references for each bolt tested, in such a manner that each test location can be identified on site from the documentation.

3.13. All nuts, bolts and studdings used in connections to porous materials shall be stainless steel.

4.0 CONCRETE

Unless noted otherwise all concrete shall be:

Concrete Grade C28/35 (in accordance with BS8500:2015)  
Minimum cement content 330 kg.m

Nominal aggregate size 20mm  
Maximum free water/cement ratio: 0.5

4.1 Unless noted otherwise all reinforcement shall be:  
(a) High yield (fy = 460Nmm²) type 2 deformed bar reinforcement to BS 4449:2005 +A2:2009  
(b) Mild steel (fy = 250Nmm²) plain round reinforcement bars to BS 4449:2005 +A2:2009  
(c) Welded steel mesh reinforcement to BS EN 10080:2005  
(d) Scheduled and dimensioned to BS 8666:2005

4.2 All concrete reinforcement and cast items shall be positively located in position prior to casting of the concrete

4.3 Concrete in each base shall be cast in a single continuous operation

4.4 Concrete shall not be cast where the ambient temperature is 2 degrees centigrade and falling or less than 2 degrees on a rising thermometer

4.5 Finished where stated shall be:

4.5.1 Formed finish - basic as struck  
4.5.2 Worked finish - brush finish

ALL DIMENSIONS ARE IN mm UNLESS NOTED OTHERWISE

N.G.R

E 522623

N 133037

WHAT 3 WORDS

EXAMPLES.ESTUARIES.EATING

CONCESSION/FIXIT REQUIRED?

YES

NO

REASON FOR CONCESSION/FIXIT:

N/A

ICNIRP DETAILS

IN ACCORDANCE WITH IN ACCORDANCE WITH WIG EMF POLICY W19-EMC-0011-01TS\_V0.1

SITE DESIGN CATEGORY

GROUND LEVEL PUBLIC ACCESS

TOWER WORKER ONLY ACCESS

ICNIRP CONTROL MEASURE (IF REQUIRED):

NO CONTROL MEASURE REQUIRED

DEPENDENCIES FOR DETAILED DESIGN/BUILD

|                                               |                           |                        |
|-----------------------------------------------|---------------------------|------------------------|
| ASBESTOS SURVEY                               | <div><div></div></div>    | NO                     |
| CHERRY PICKER SURVEY (DESIGN)                 | <div><div></div></div>    | NO                     |
| COMMS SERVICE ALTERATION                      | <div><div></div></div>    | NO                     |
| GDC CALCS - TOWER (GF OR RT STUB) / POLE (RT) | <div><div></div></div>    | NO                     |
| GDC CALCS - INTERFACE STEELWORK               | <div><div></div></div>    | NO                     |
| GDC CALCS - EXISTING FOUNDATION               | <div><div></div></div>    | NO                     |
| GDC CALCS - EXISTING MONOPOLE HD BOLTS        | <div><div></div></div>    | NO                     |
| GEOTECH AND/OR TRIAL DIG                      | <div><div></div></div>    | NO                     |
| ICNIRP CONTROL MEASURES                       | <div><div></div></div>    | NO                     |
| INTRUSIVE SURVEY                              | <div><div></div></div>    | NO                     |
| MEWP/CRANE/SCAFFOLD REQUIREMENTS              | <div><div></div></div>    | NO                     |
| REC SERVICE ALTERATION                        | <div><div></div></div>    | NO                     |
| STAT SEARCHES                                 | <div><div></div></div>    | NO                     |
| GPRS REQUIREMENT                              | <div><div></div></div>    | NO                     |
| TENSILE PROOF TESTS (EXISTING POLES)          | <div><div></div></div>    | NO                     |
| TENSILE PROOF TESTS (NEW POLES)               | <div><div></div></div>    | NO                     |
| TOWER CLIMB                                   | <div><div></div></div>    | NO                     |
| SAFETY SIGNAGE REFRESH                        | <div><div></div></div>    | NO                     |
| WIG TO PROVIDE NEW REC SUPPLY                 | <div><div>YES</div></div> | <div><div></div></div> |
| FABRICATION DRAWINGS REQUIRED                 | <div><div></div></div>    | NO                     |

COLOUR CHART

BLACK

TEXT, EXISTING BUILDINGS, TOWERS, STRUCTURES, TREES, ETC.

BLUE

PROPOSED INSTALLATION

|     |                               |    |    |          |
|-----|-------------------------------|----|----|----------|
|     |                               |    |    |          |
|     |                               |    |    |          |
| B   | PROPOSED EMC CABINET          | DA | RN | 11.12.25 |
| A   | DETAILED DESIGN (FIRST ISSUE) | MF | RN | 14.10.25 |
| REV | DESCRIPTION OF REVISION       | BY | CH | DATE     |

DESIGN CONSULTANT

WIG PROJECT NUMBER

IMPLEMENTAL LTD.

BAU-B-SWS0013-4-NEWPOP

Wireless Infrastructure Group

|      |        |    |    |
|------|--------|----|----|
| SUEZ | CTIL   | VF | O2 |
| T248 | 120635 | 50 | -  |

SITE NAME AND ADDRESS

COLGATE WATER TOWER

TOWER ROAD

HORSHAM

REDHILL

RH12 4SX

DRAWING TITLE:

GENERAL NOTES

PURPOSE OF ISSUE:

DETAILED DESIGN

DRAWING NUMBER:

111

SCALE:

AS SHOWN @ A3

DRAWN:

MF

DATE:

14.10.25

REV:

CHECKED:

RN

DATE:

14.10.25

APPROVED:

GH

DATE:

14.10.25

B

A3