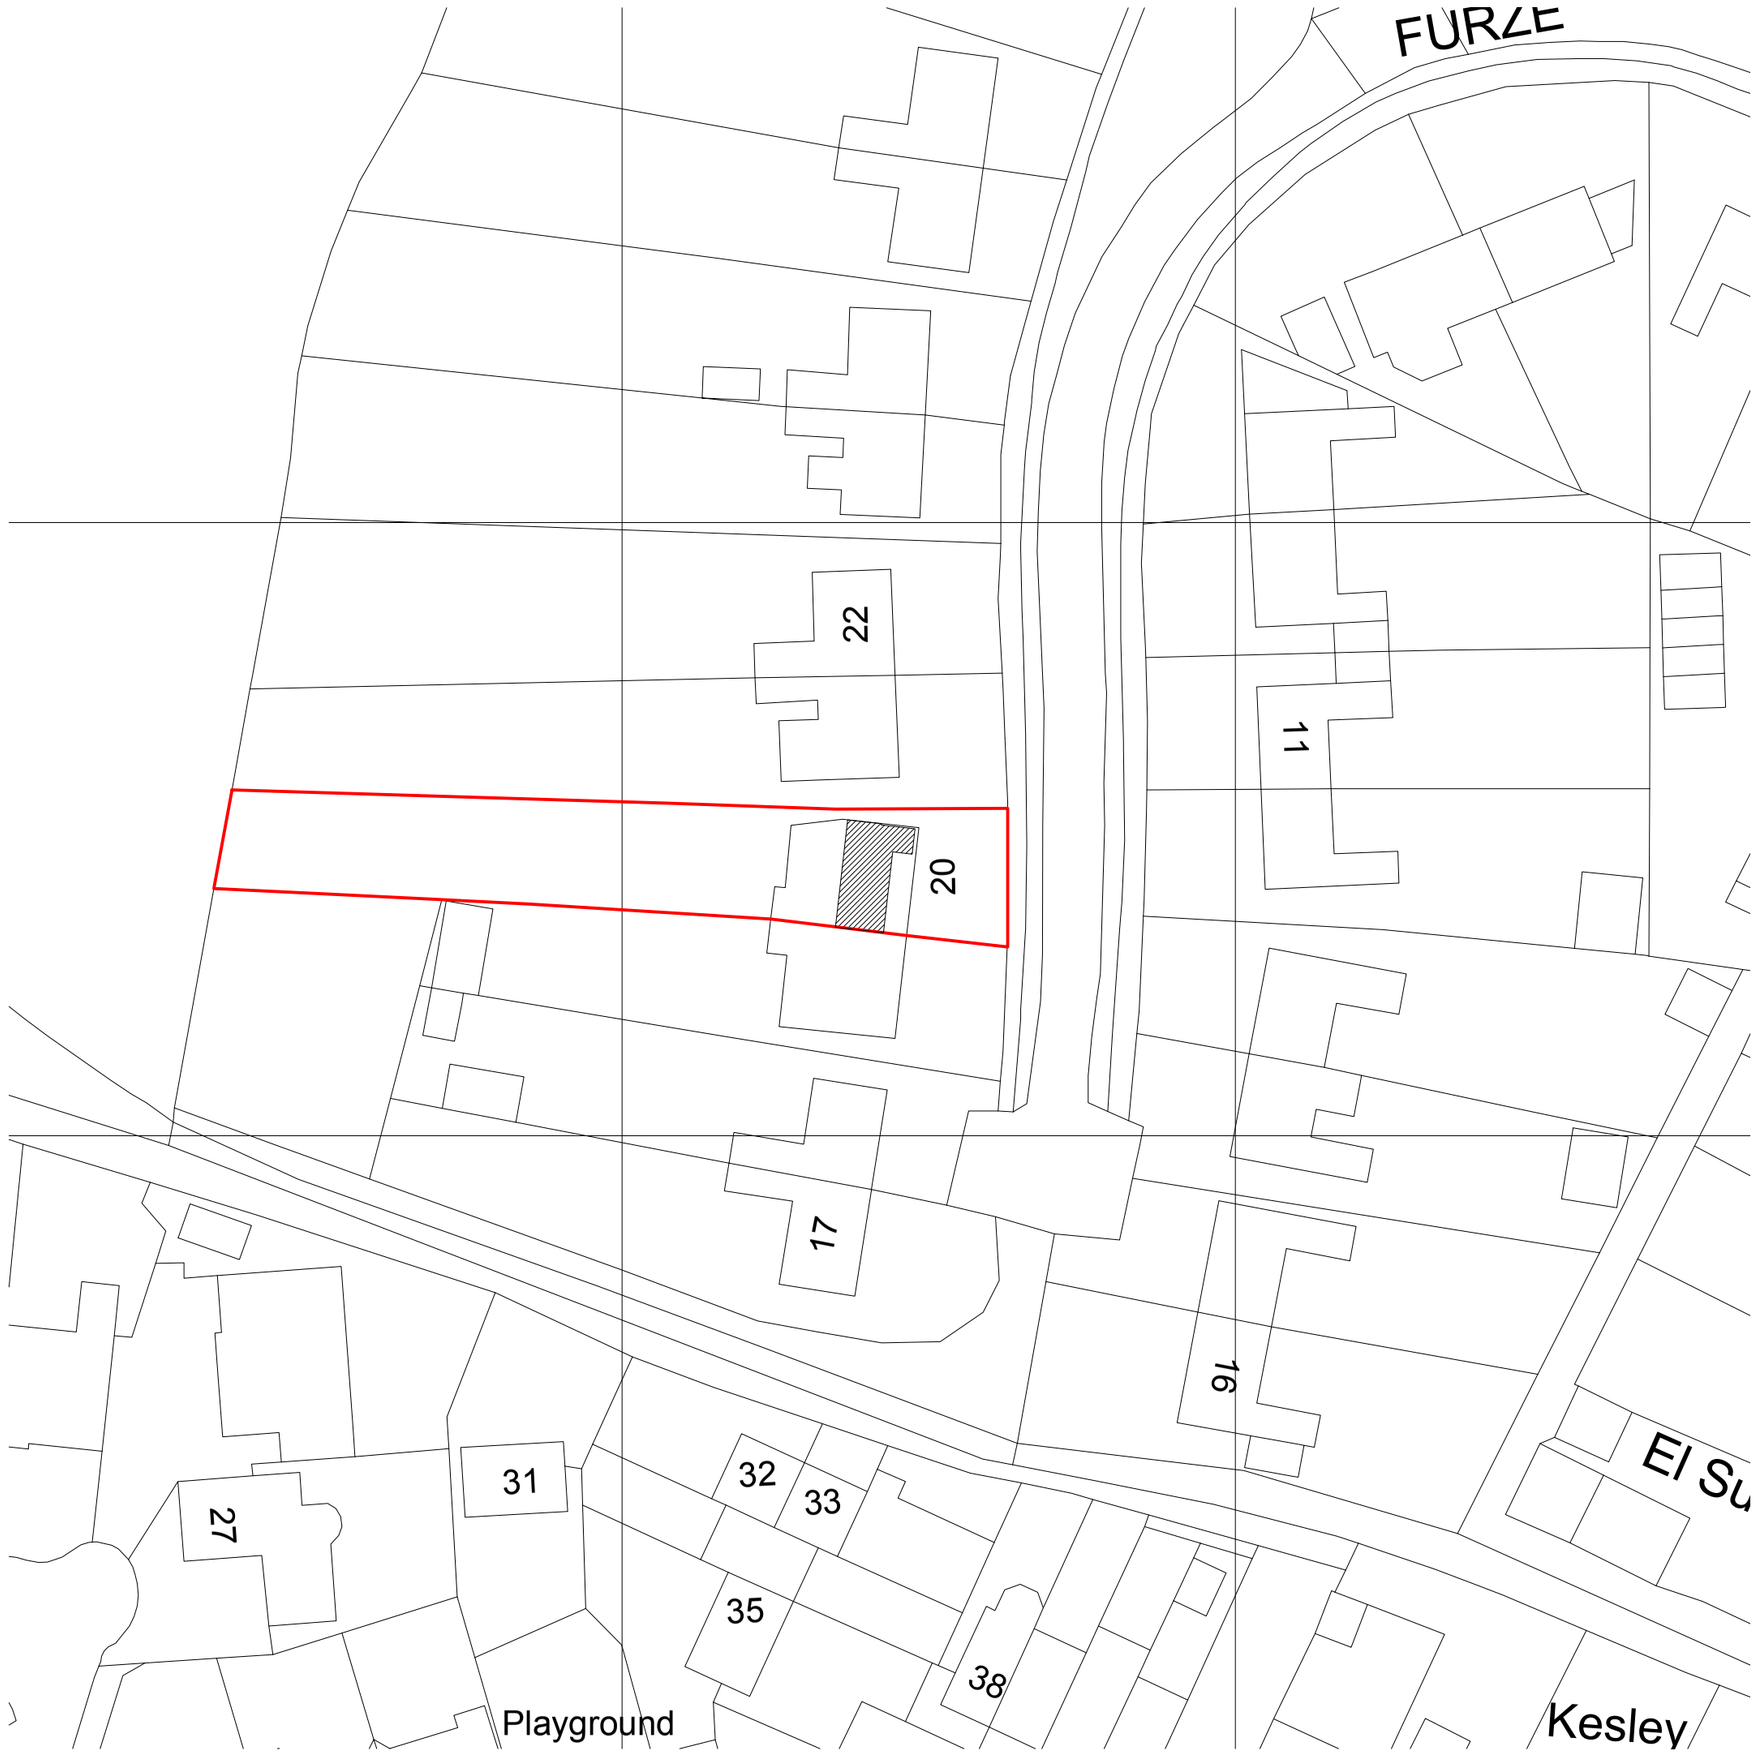

METRES SCALE

BLOCK PLAN SCALE 1:500

PROPOSED ALTERATIONS

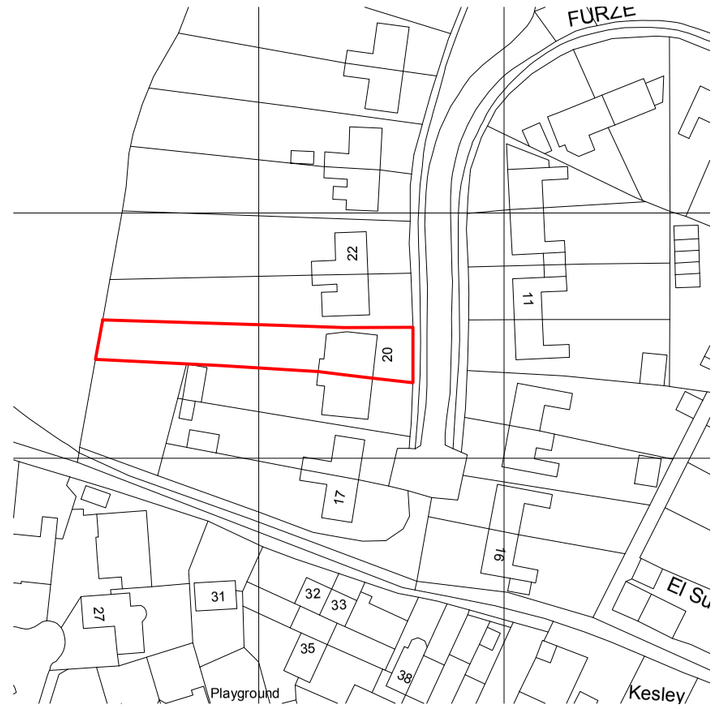

LOCATION MAP SCALE 1:1250

rev	date	description

RB Design
Corner Cottage, The Limes, Felbridge, East Grinstead, RH19 2QY
Tel: 01342 523 766 Mob 07988 998 928 e.mail: info@rossbowditchdesign.co.uk

project	drawing	date	job no
20 Furze Road, Rudgwick, Horsham, West Sussex, RH12 3ES	*WORKS*	*10.09.25*	
client Mr & Mrs Dindo	*LOCATION MAP - BLOCK PLAN*	scale @ A1 *1:50*	dwg no *PLN 10* rev