


Notes


Do not scale, use figured dimensions only.

All dimensions to be verified on site prior to the commencement of any work or the production of any shop drawing. All discrepancies to be reported to the Author.


This drawing is to be read in conjunction with all related Designers and Engineers drawings and any other relevant information including the designer(s) residual hazard schedule and other pre-construction information before commencement of any works on site.

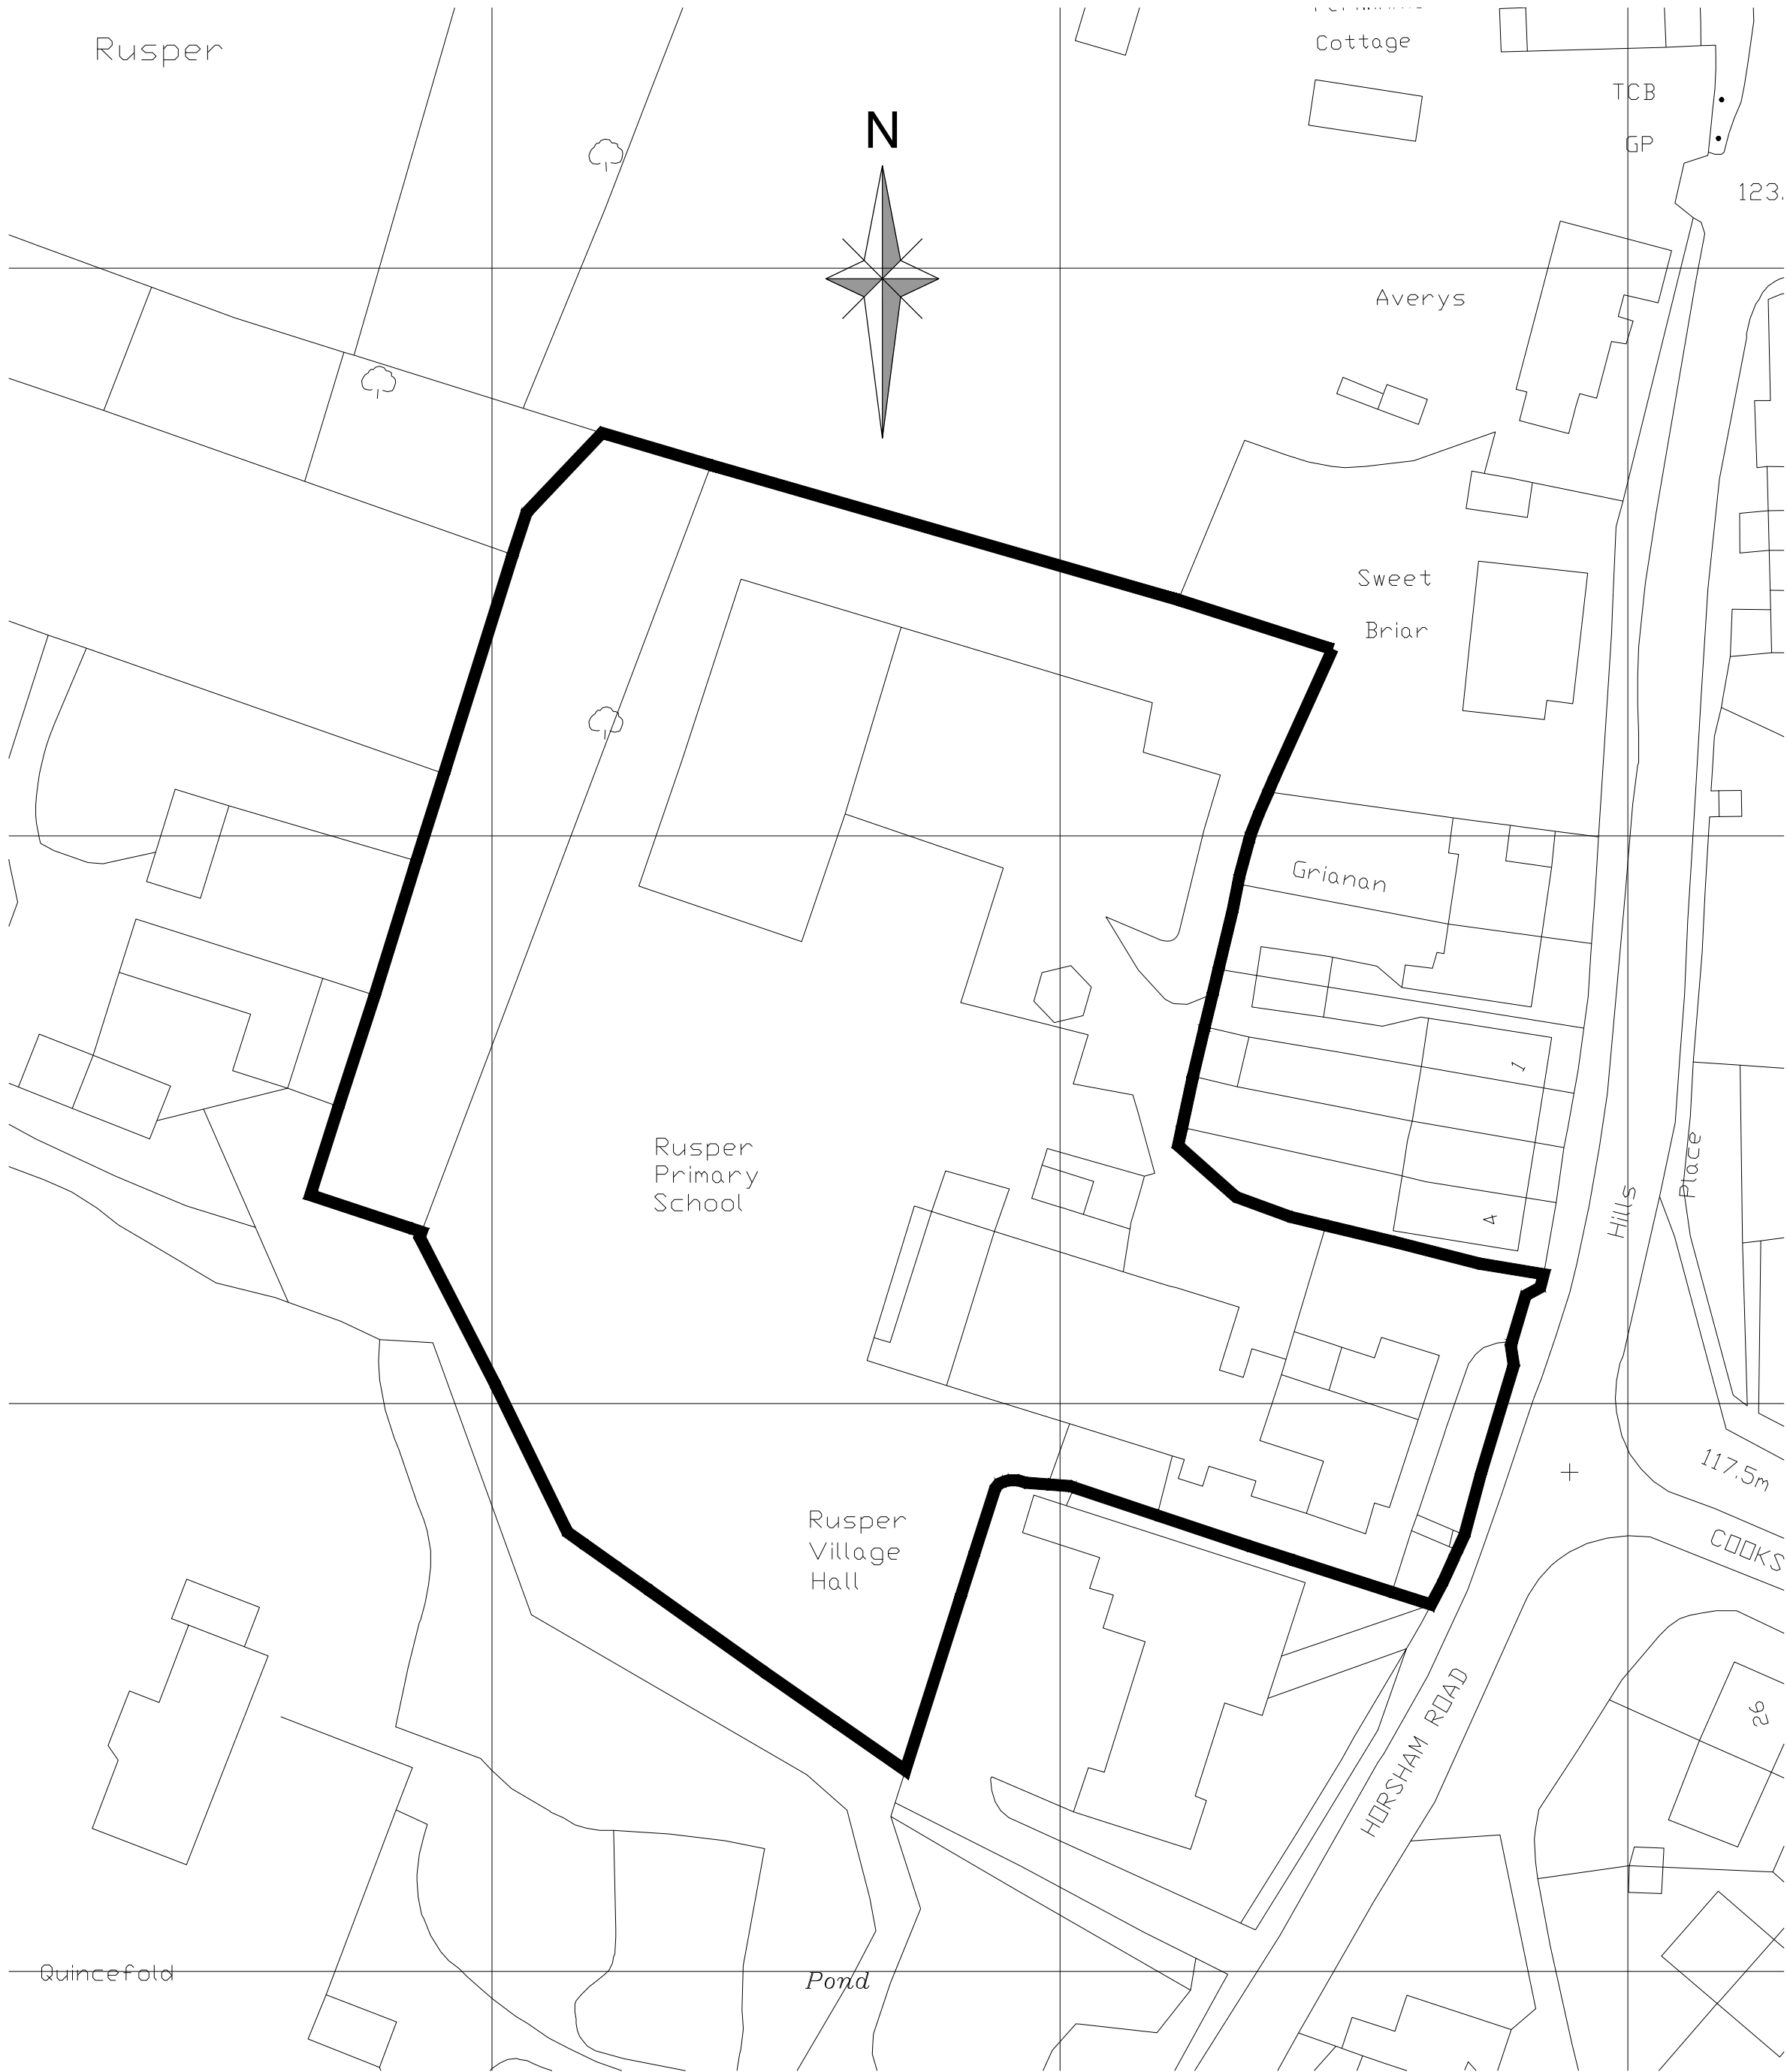

EXISTING BLOCK PLAN 1/500

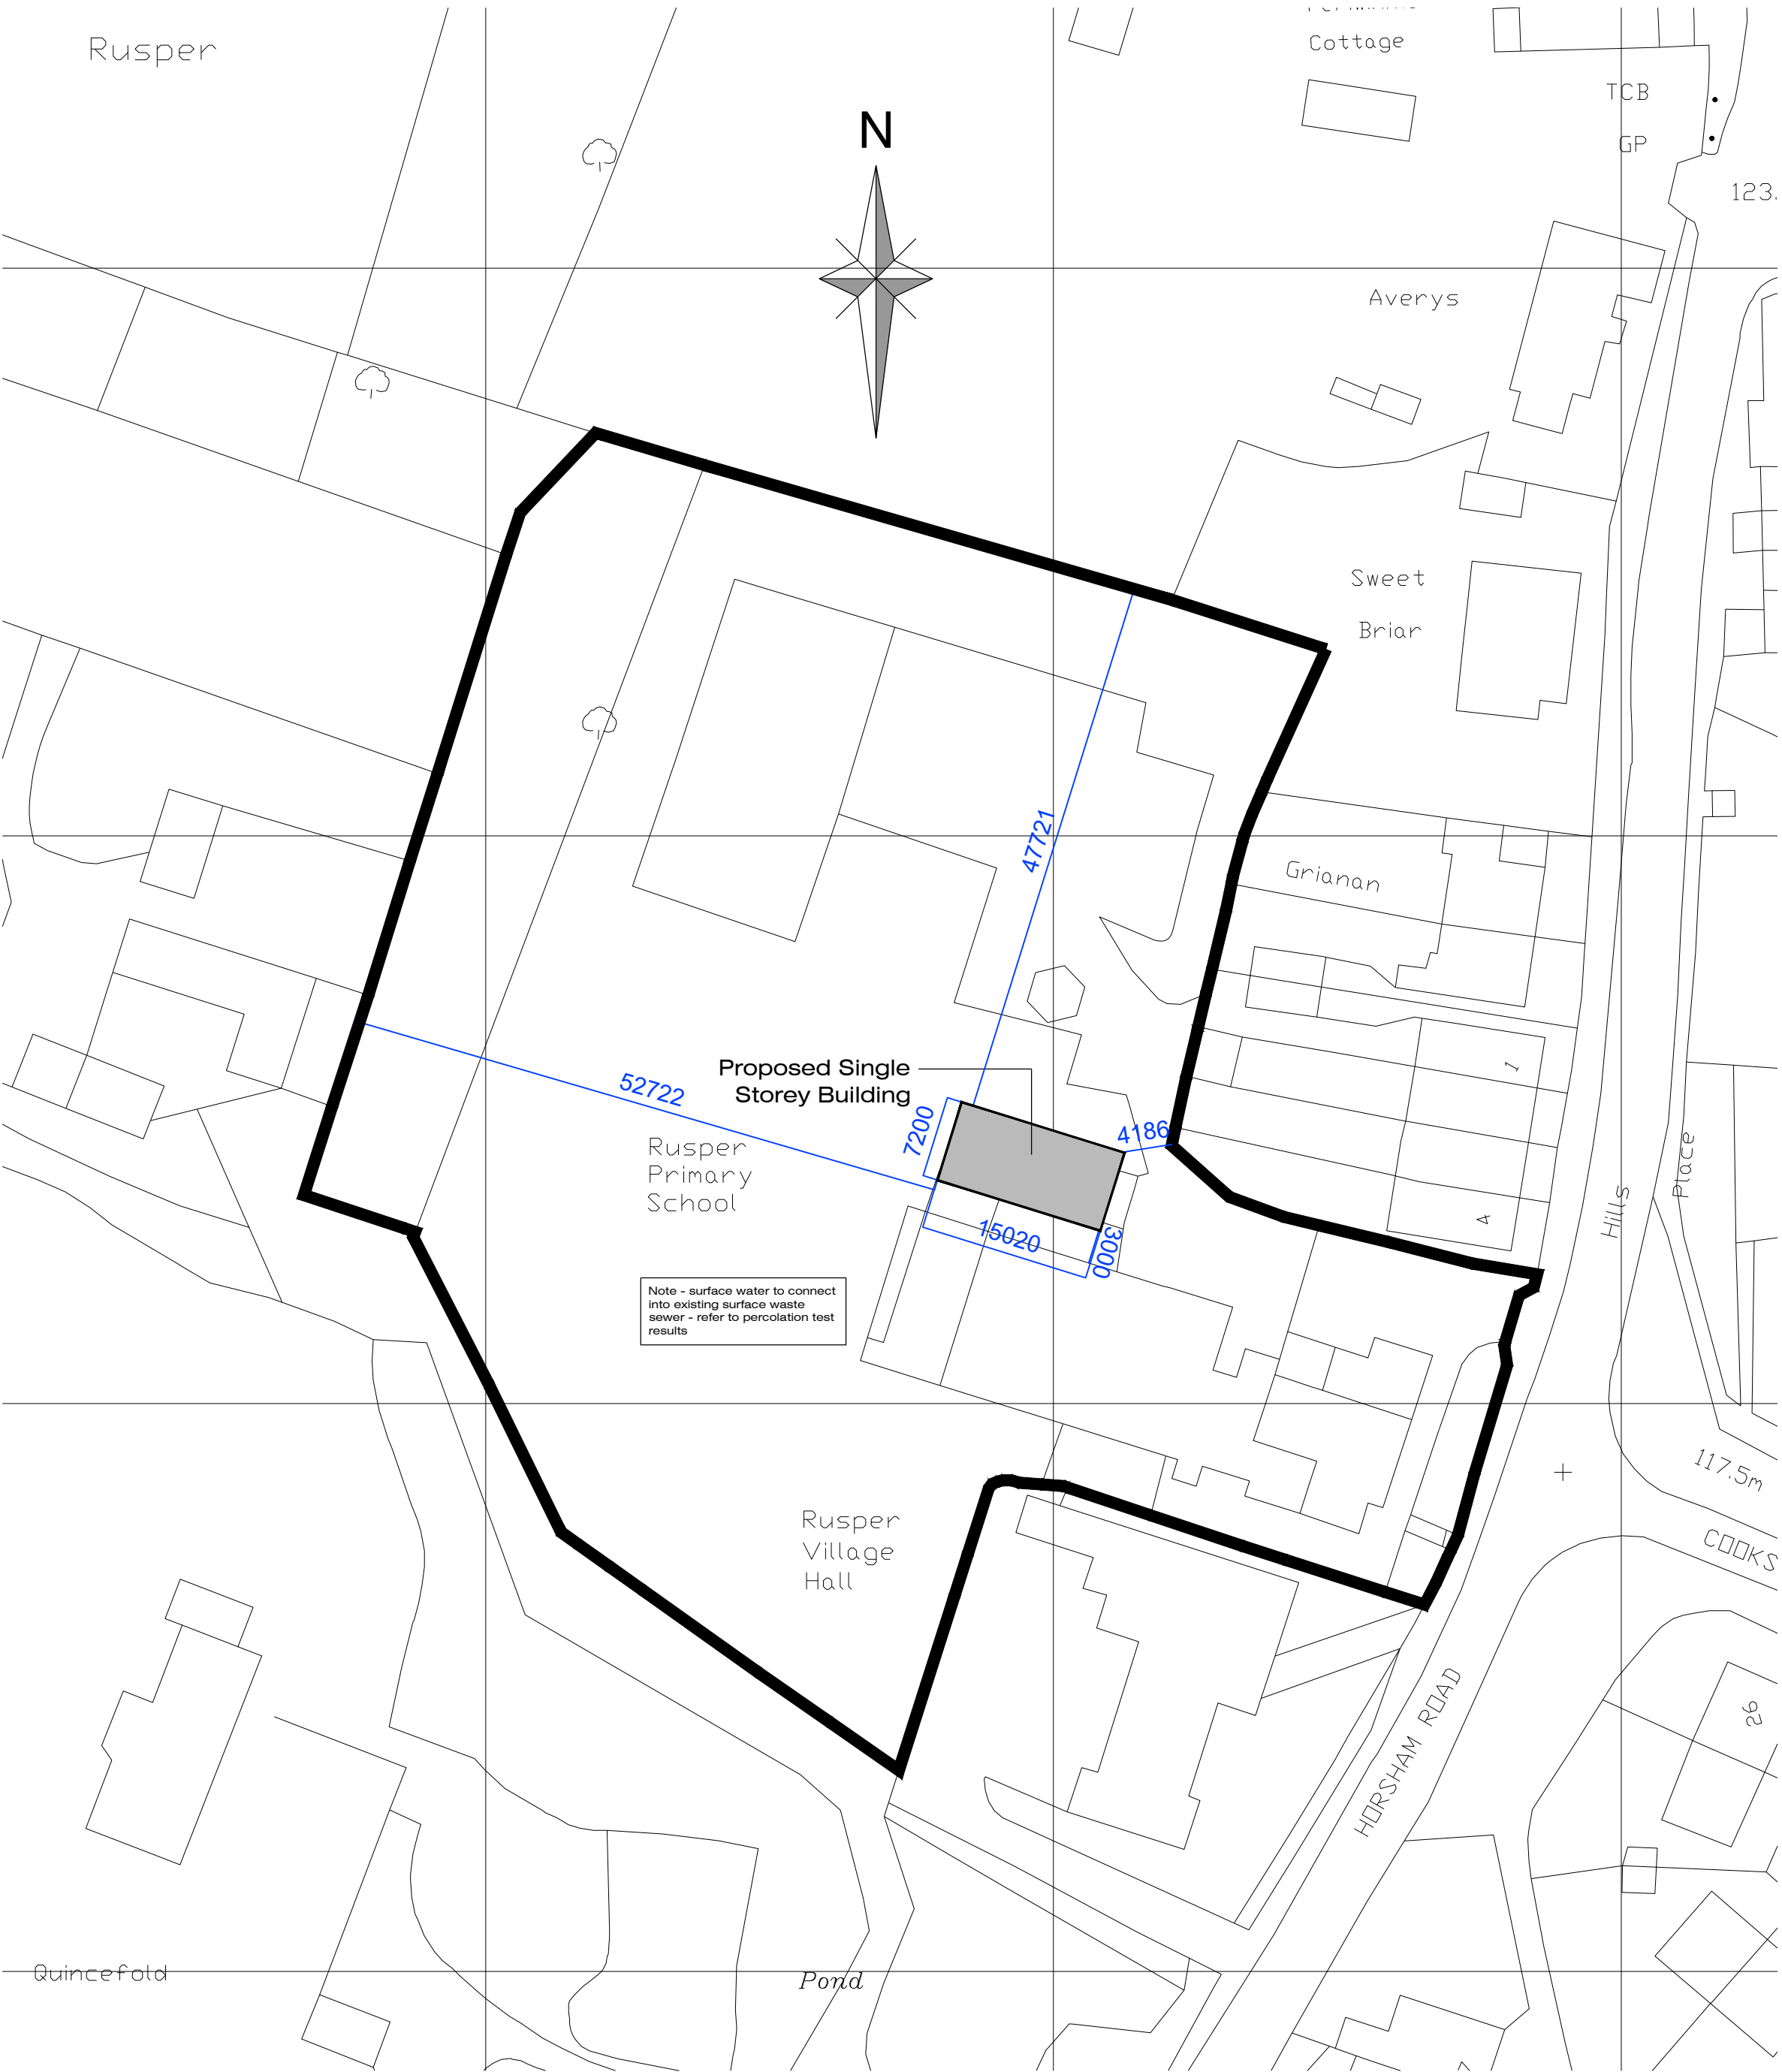

PROPOSED BLOCK PLAN 1/500

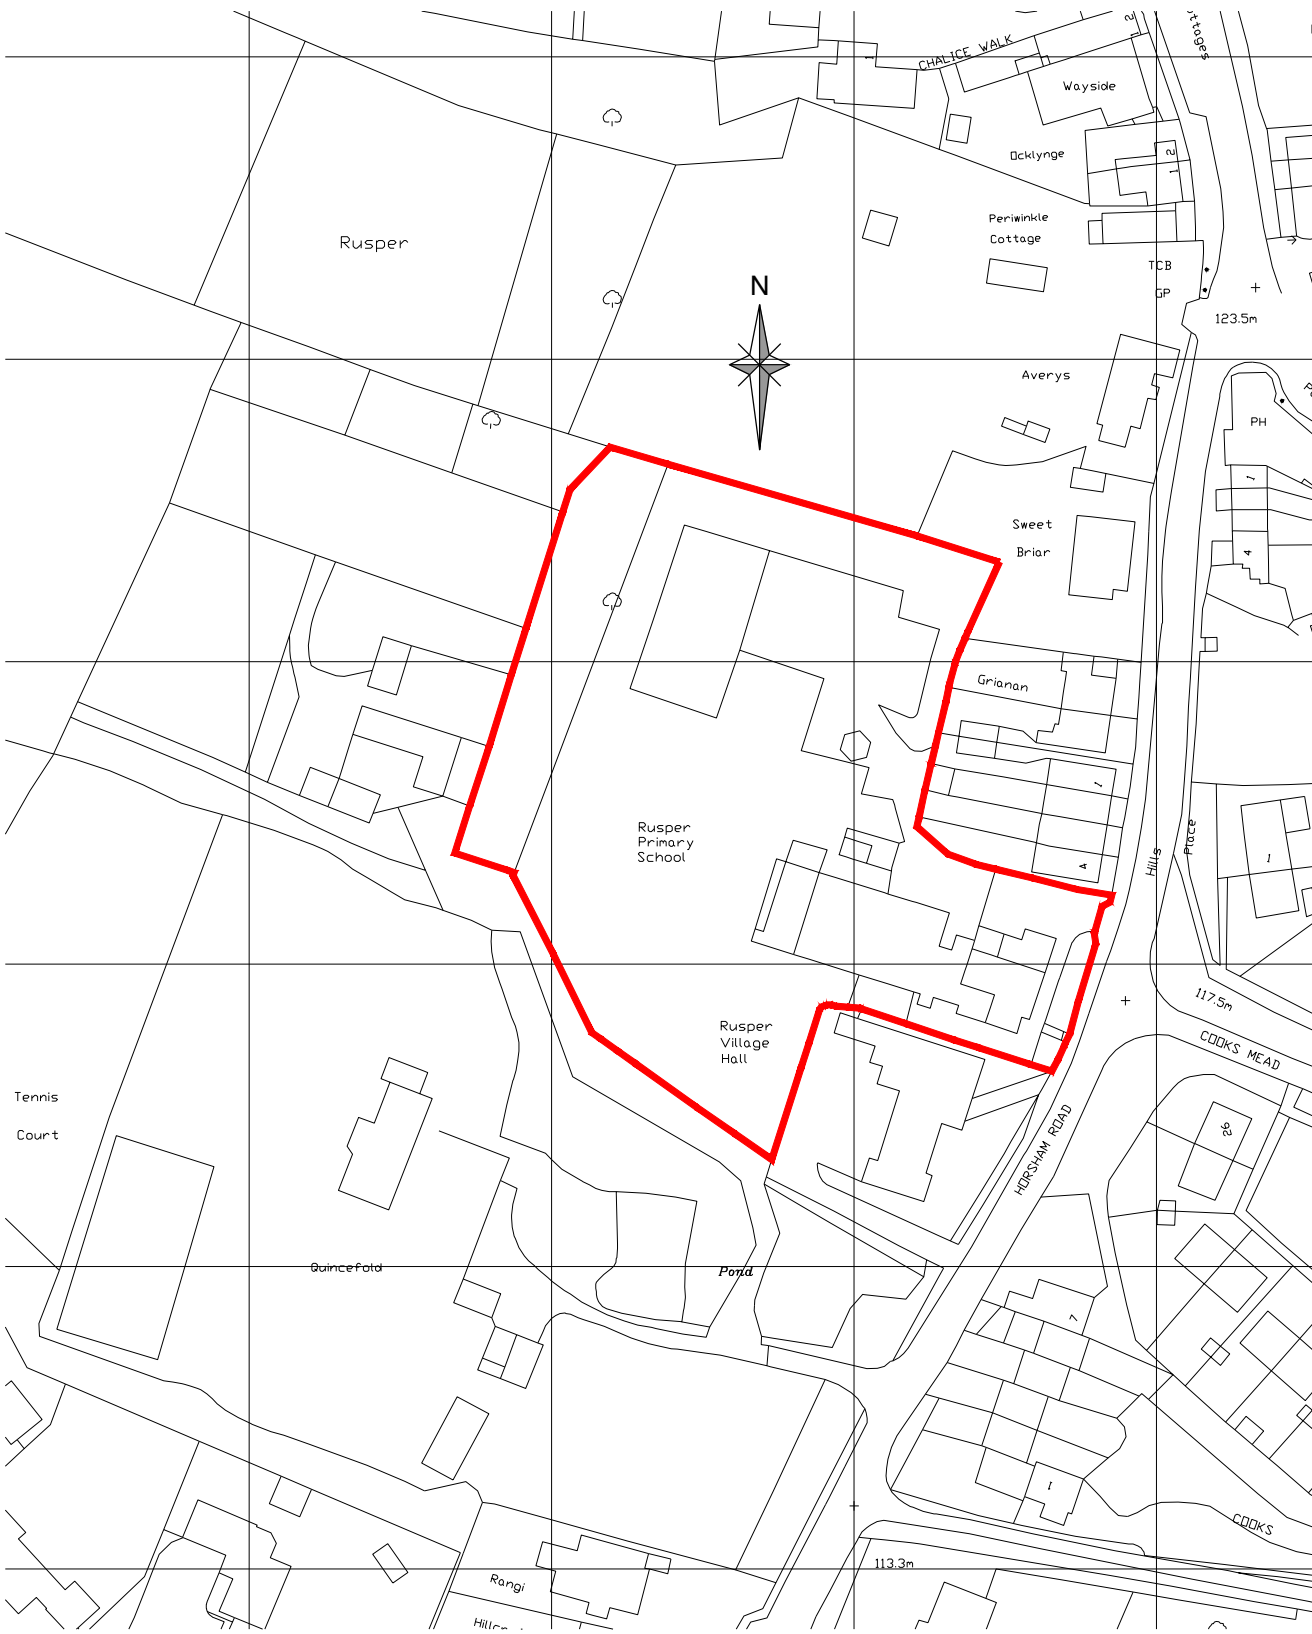

LOCATION PLAN 1/1250

Rev	Date	Revision
A	16.09.26	Address corrected

☒ PLANNING☐ TENDER☐ CONSTRUCTION

Architectural Services York
31 Beckfield Lane
York
YO26 5PN
07841 039833
info@architecturalservicesyork.co.uk
www.architecturalservicesyork.co.uk

Project
Rusper County Primary School,
Horsham Road Rusper, Horsham,
West Sussex
RH12 4PR
Drawing Title
Existing & Proposed Block Plan & Location
Plan

Scale
AS NOTED @ A1
Date
JUNE/ 2026

Drawing No.
WRB11/ 01
Rev.
A