
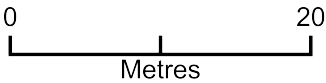


Proposed Garage Location Plan

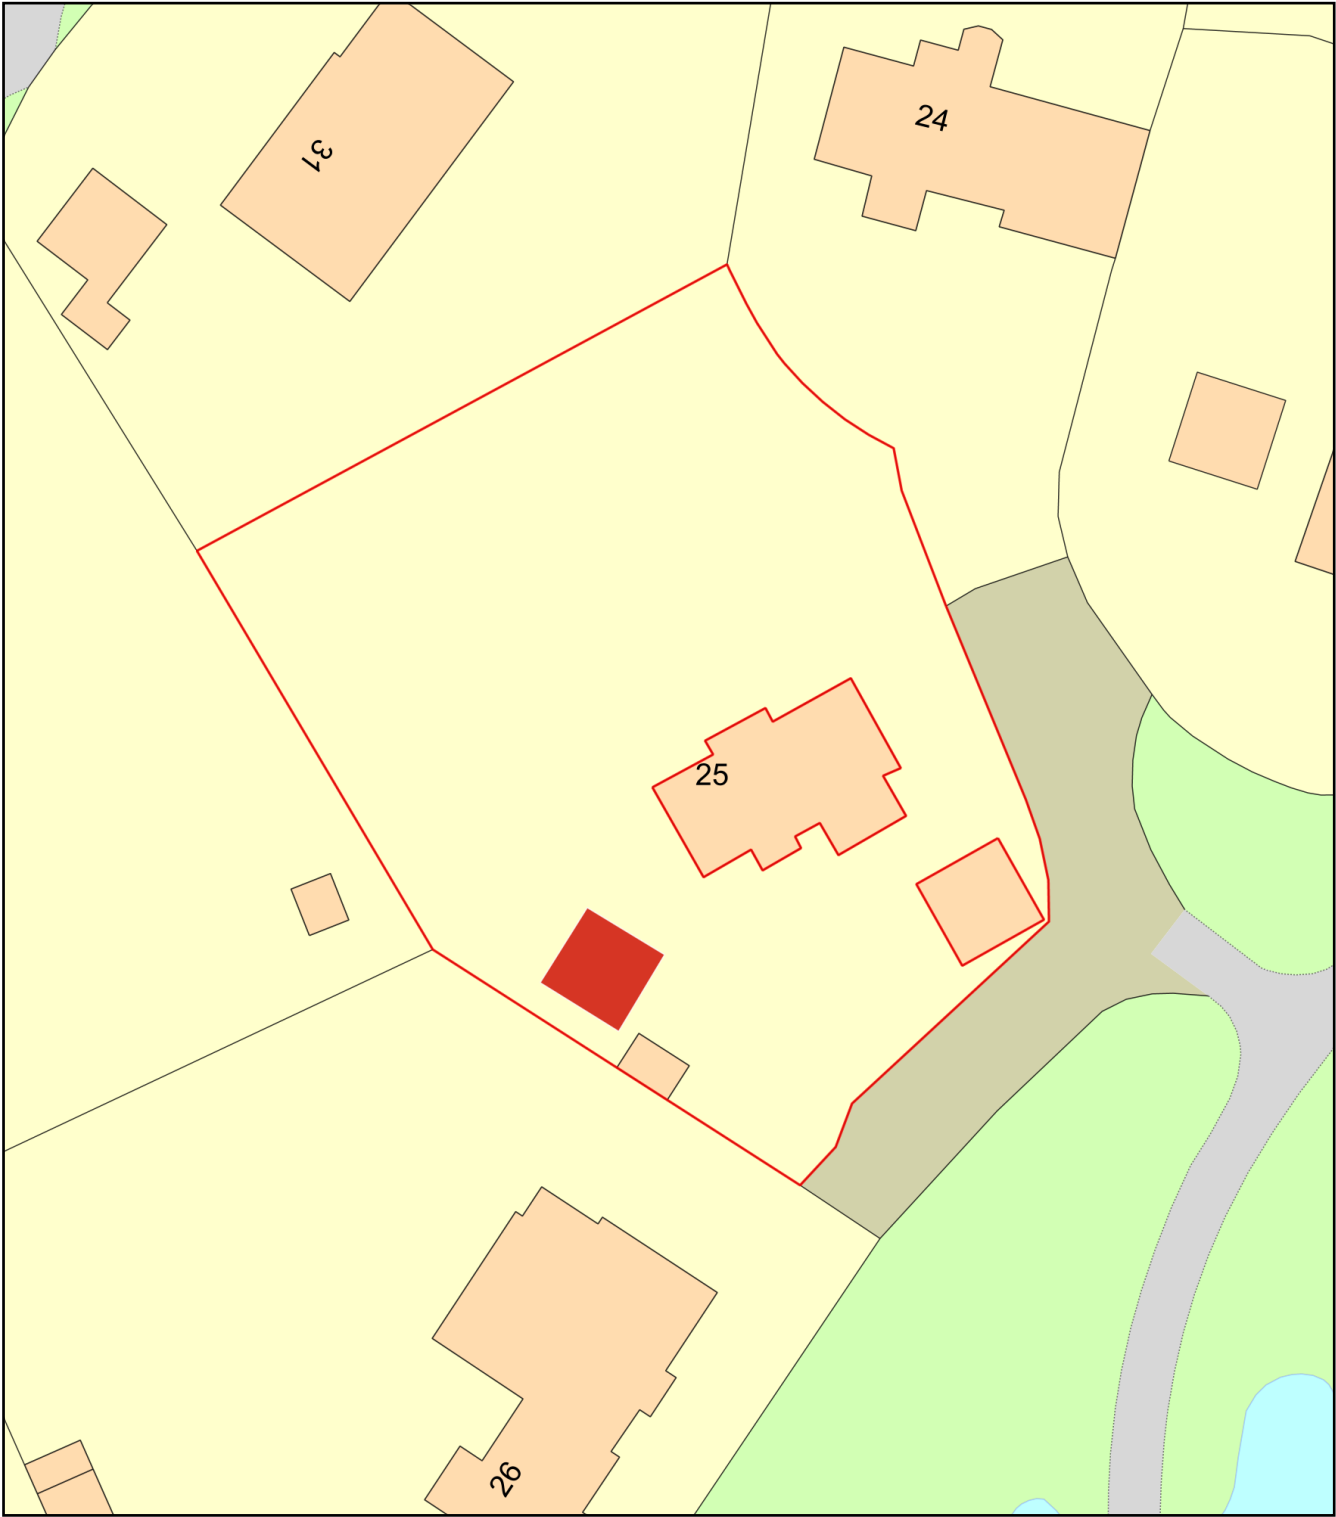

Plan Produced for: Martin woolger
Date Produced: 14 Sep 2026
Plan Reference Number: TQRQM26257121205916
Scale: 1:500 @ A4