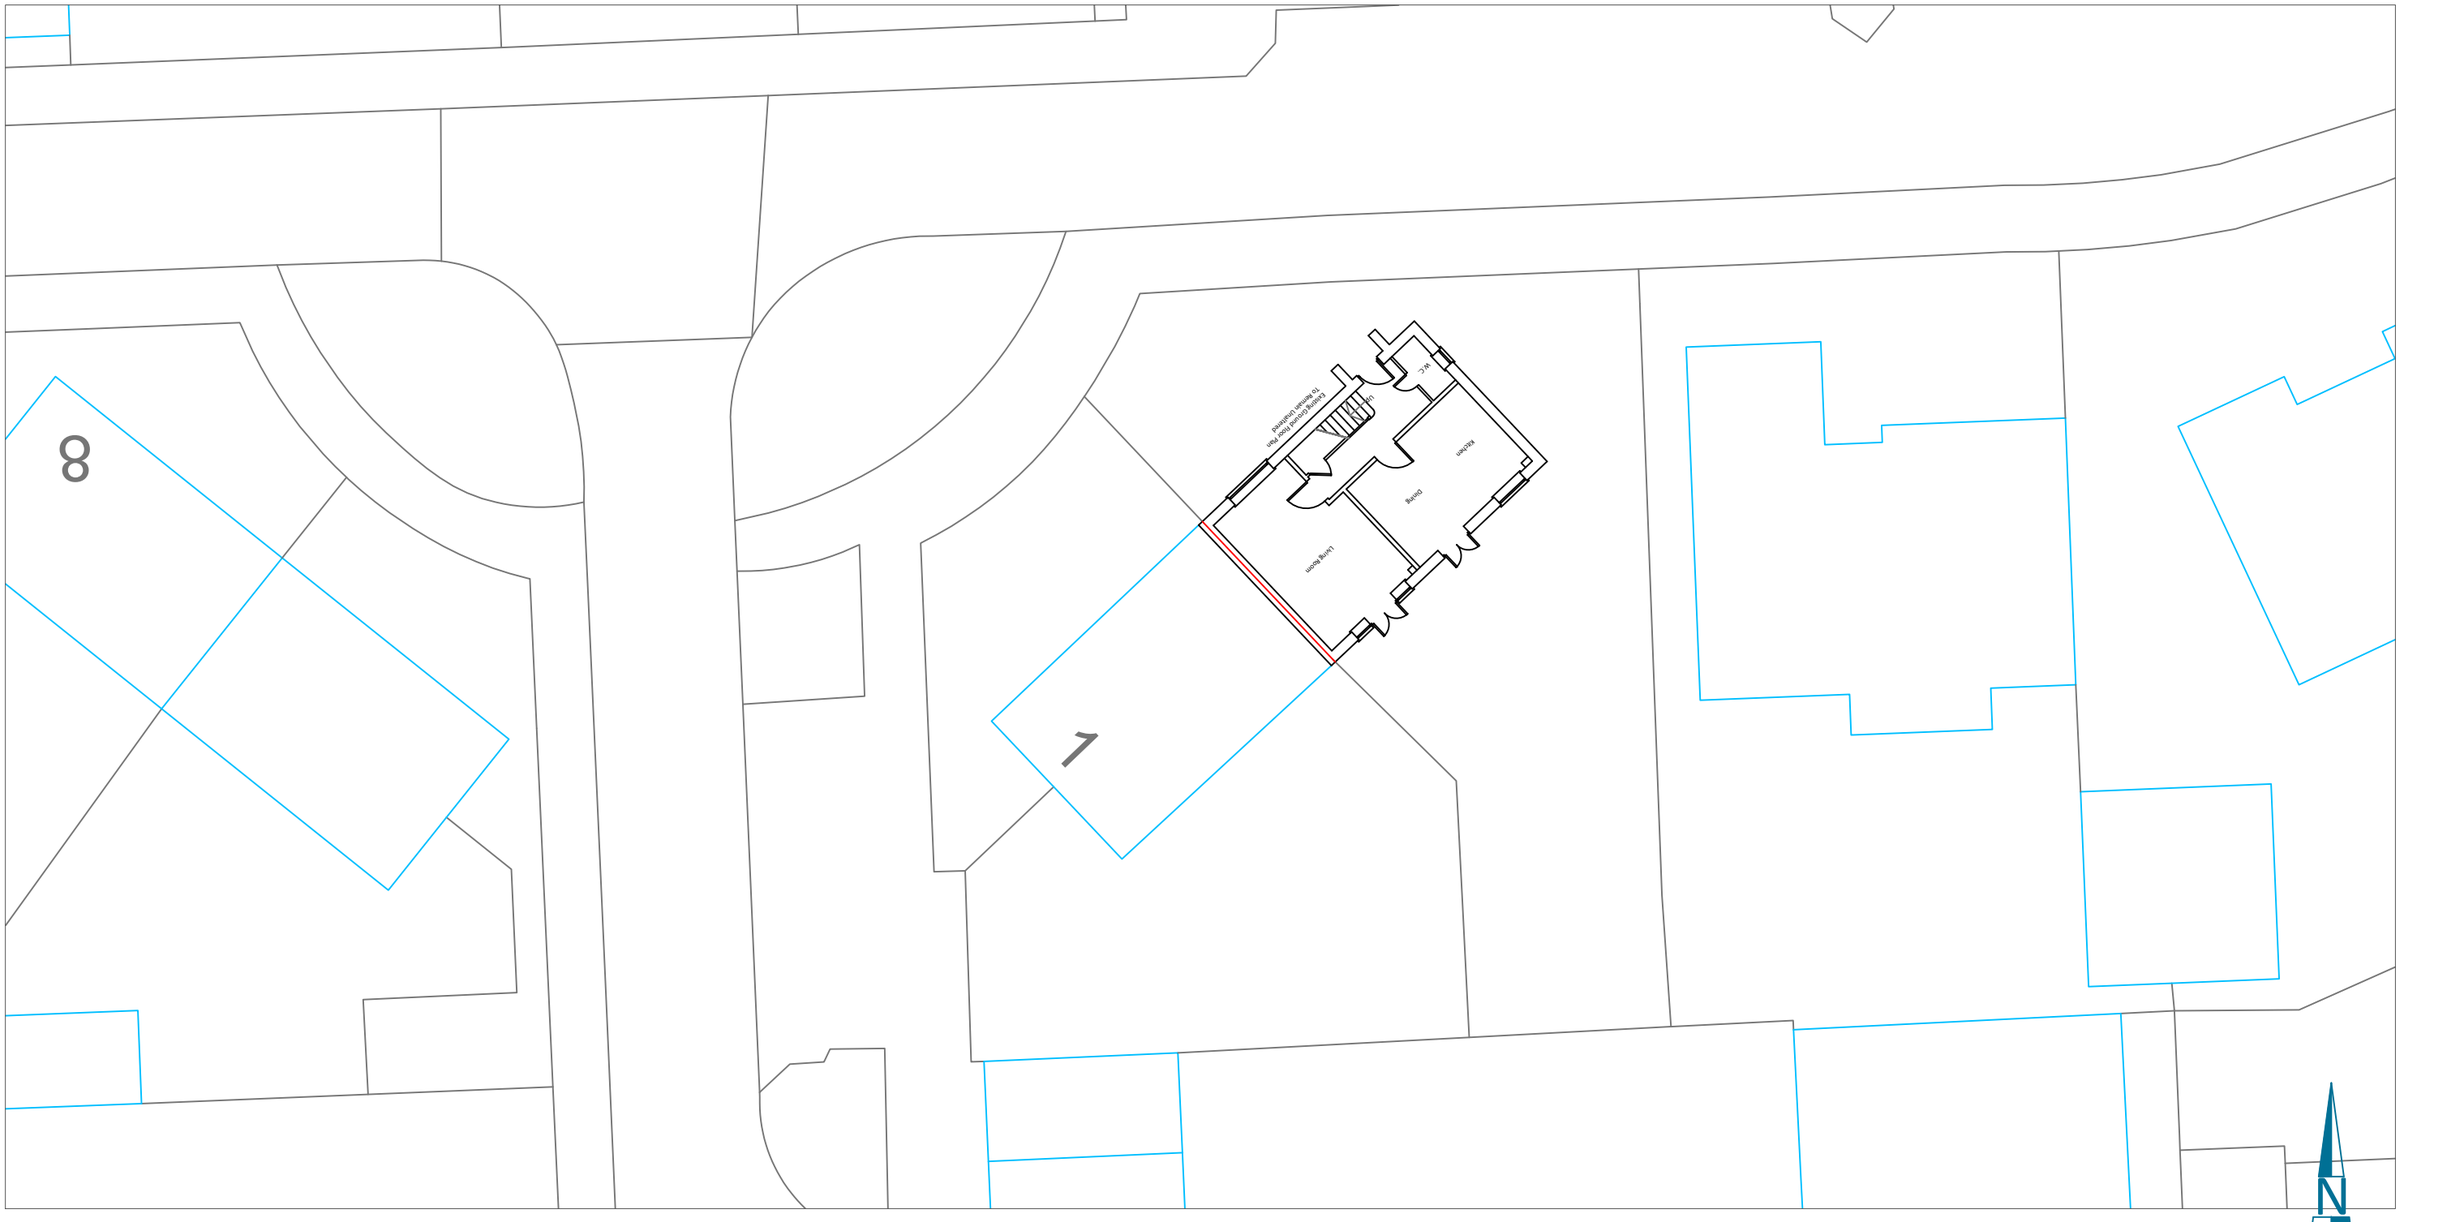


COMMERCIAL DRAWING SERVICE LTD

Mount View
Tattenham Crescent
Epsom
KT18 5NU

T 07402981208
E jack@commercialdrawing.com
W www.commercialdrawing.com

Drawing Title

Existing Block Plan
To Remain Unaltered

Project

10 Illett Way
Faygate
Horsham
RH12 0AJ

Client

Mr & Mrs Hobbs

Scale @ A3	Issue Date	Drawn By
1:200	17/03/2026	JT
Job No.	**Drawing No.**	**Revision**
ITW/2026	006	

Notes

Contractors should not scale or use the dimensions shown on this drawing. Any dimensions should be verified from the contractors own measurements taken on site before any the manufacture or installation of any materials.

This drawing is the property of CDS Ltd. it should not be copied or issued without their consent.