


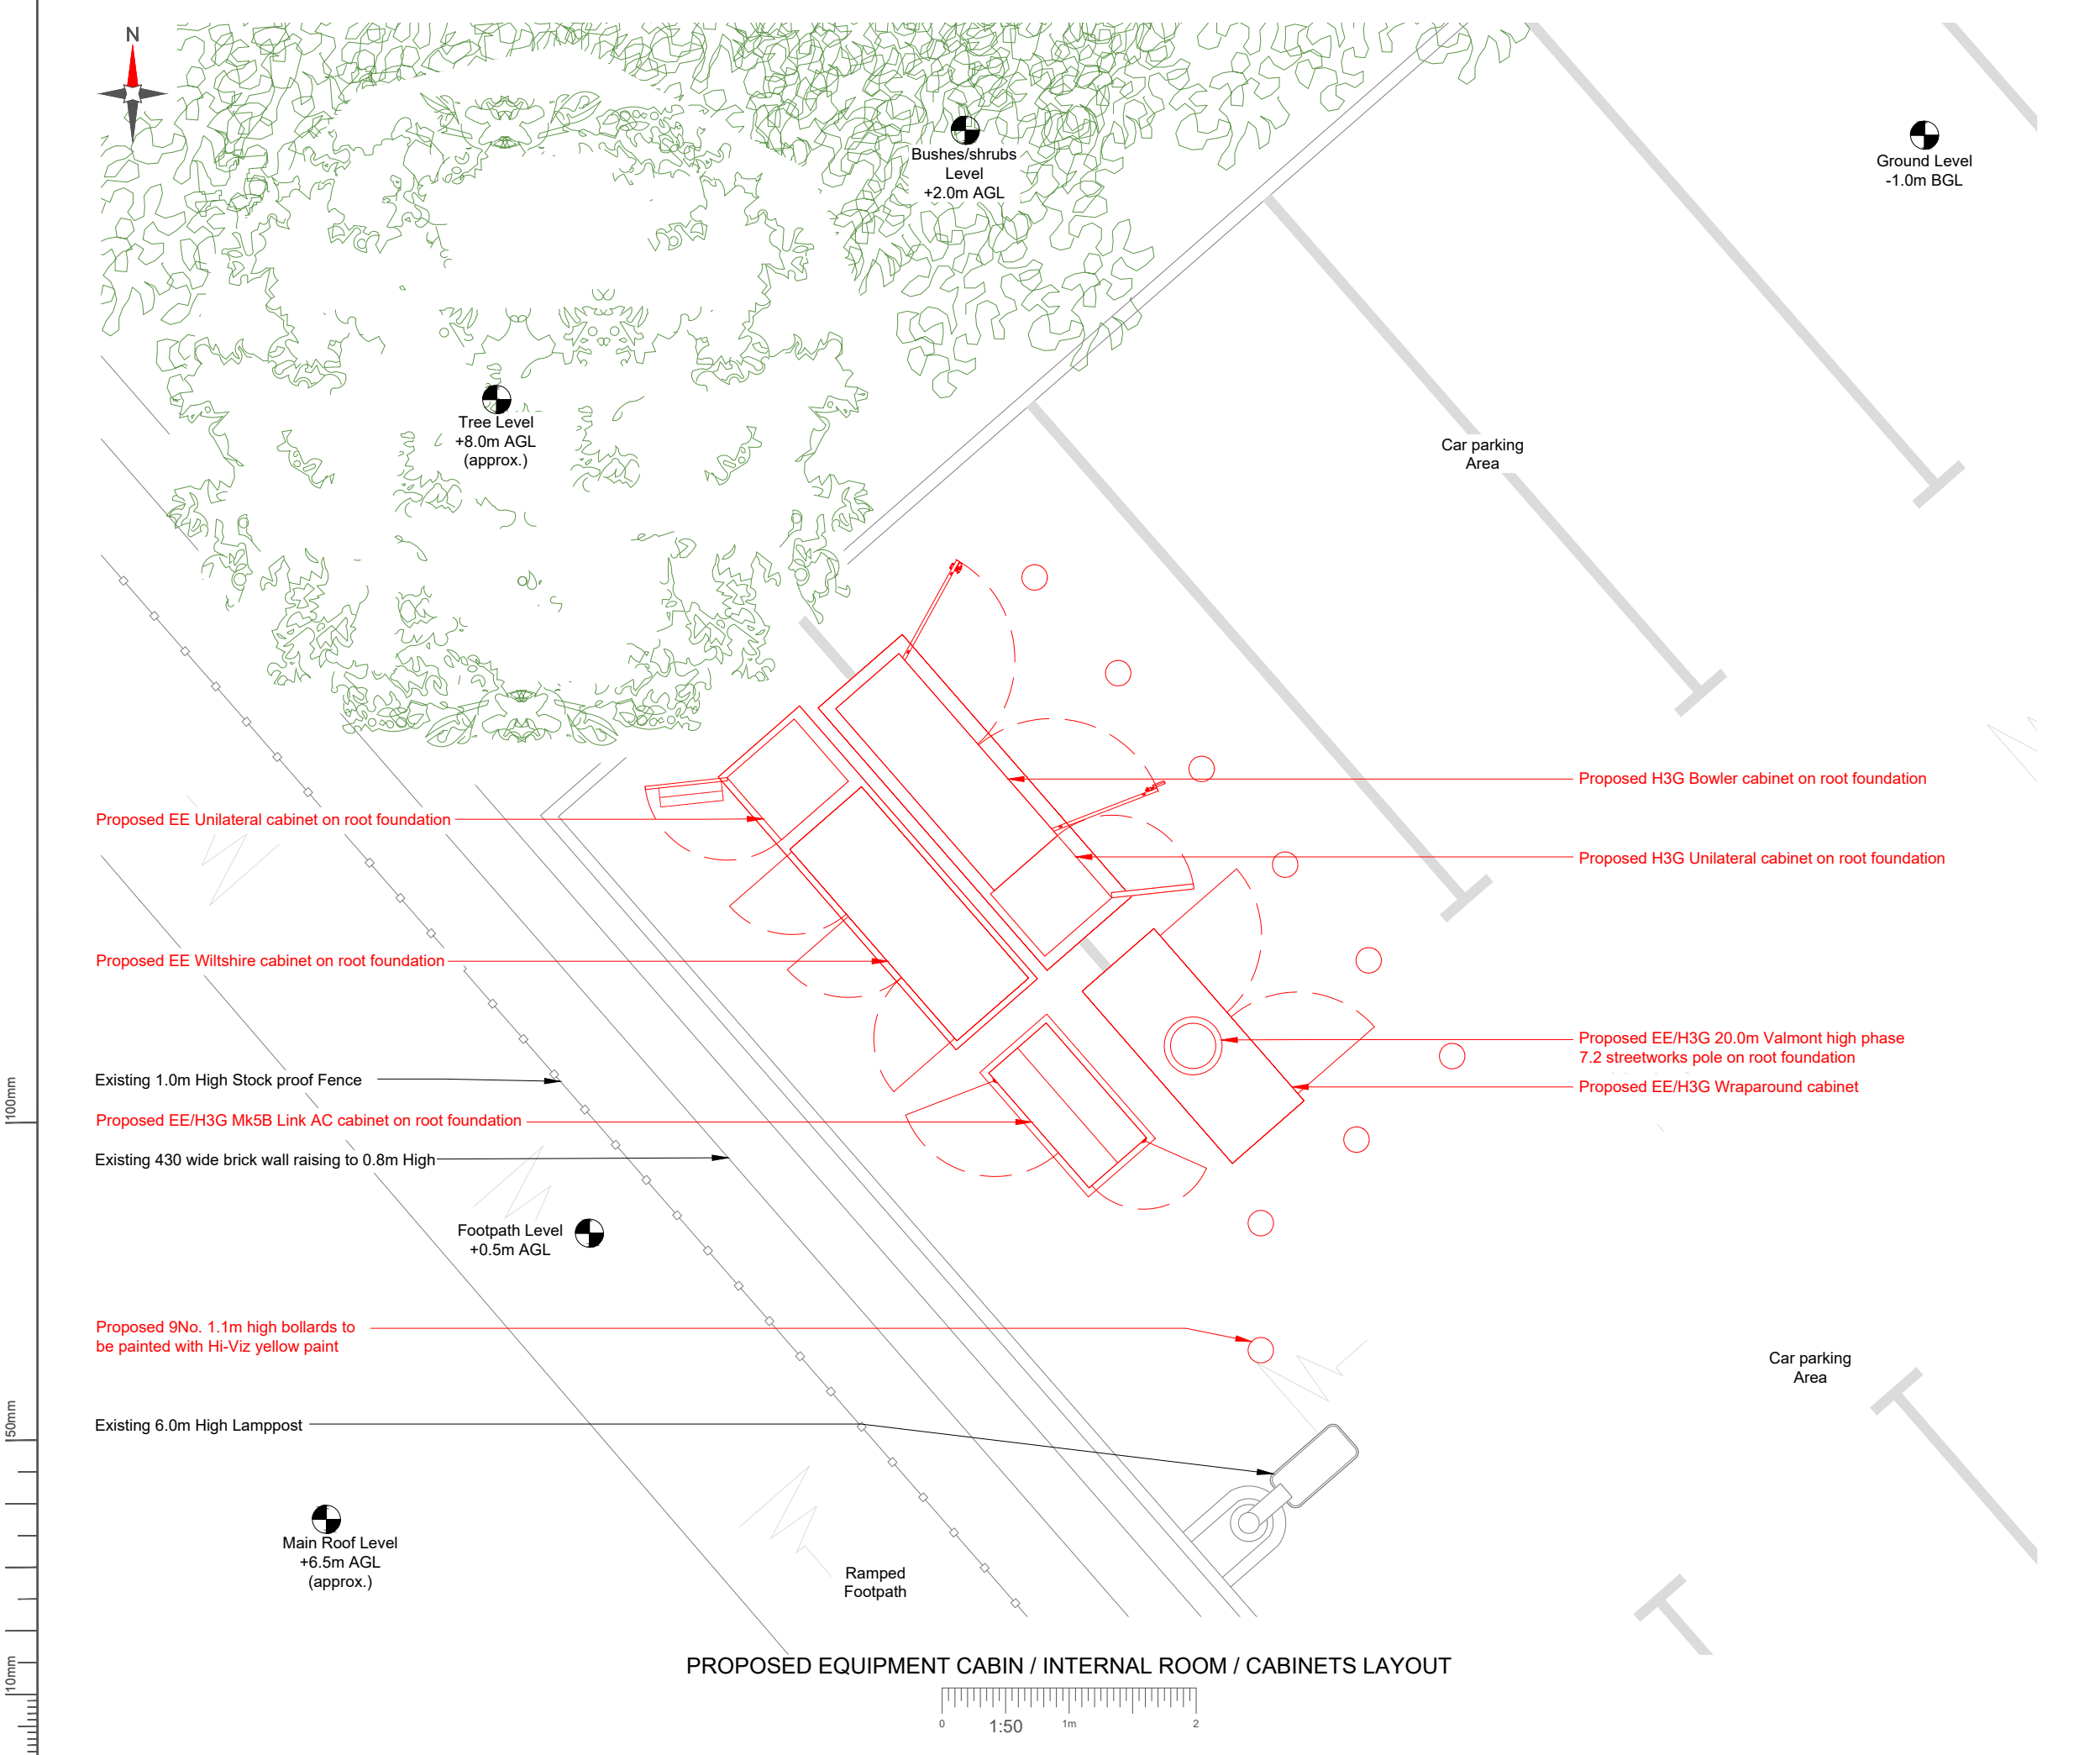

NOTES:

1. ALL DIMENSIONS IN MM UNLESS OTHERWISE NOTED.

Master: M001	Project: NTQ (R)	Purpose of Issue: Planning	Issue: A
Date: 28/07/2026	Revision / Upgrade Description: First Issue		
Drawn: D. McMinn	Checked: C. Barge		
Approved: M. Noel			

Hutchison 3G UK Limited
Green Park, 450 Longwater Avenue
Reading, RG30 3UR
Tel: 01628 765 000
Fax: 01628 765 001
H3G Base Station Information line:
0845 6043000
Available 8am-8pm Monday to Friday

Everything Everywhere
One Braham Street
London
E1 6EE
Tel: 020 7356 5000

Mobile Broadband Network Limited
Sixth Floor, Thames Tower, Station Road, Reading, RG1 1LX

Design Consultant & Principal Contractor:

Unit 27F-G
Hartlebury Trading Estate
Crown Lane
Hartlebury
Worcestershire
DY10 4JD

Site Name: STORRINGTON LIBRARY (NORTH STREET) CAR PARK

Site ID: 30003544

Address: STORRINGTON LIBRARY CAR PARK
NORTH STREET
PULBOROUGH
RH20 4NZ

300 EQUIPMENT CABIN / INTERNAL ROOM / CABINETS LAYOUT

Project: NTQ (R)

Purpose of Issue: GENERAL ARRANGEMENT

EE Cell ID: 10102048	MBNL Cell ID: HSM136	H3G Cell ID: RH2040
-------------------------	-------------------------	------------------------

File name: HSM136_10102048_RH2040_MBNL_NTQ_GAD_A