


The copyright of this drawing and any design shown on it is owned by Kent Building Control Ltd.
Figured dimensions only to be worked from. Contractors are to check all dimensions on site.
Any discrepancies to be reported before proceeding.

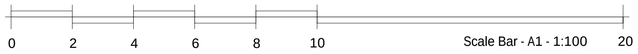


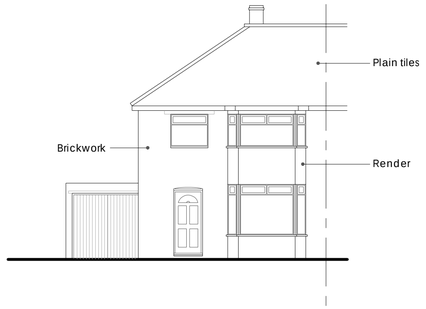


Front Elevation
As Existing

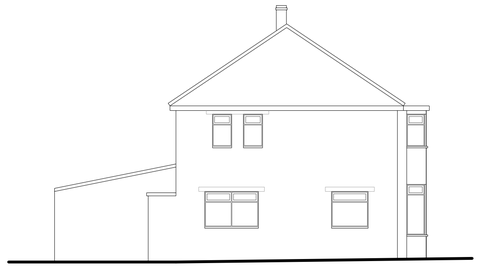


Side Elevation
As Existing

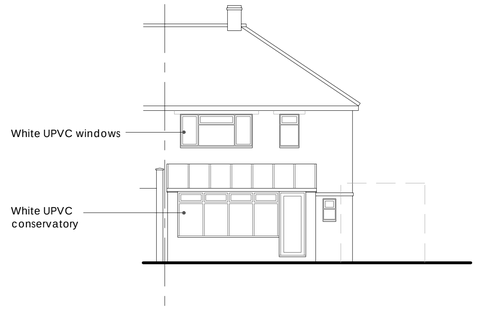


Rear Elevation
As Existing

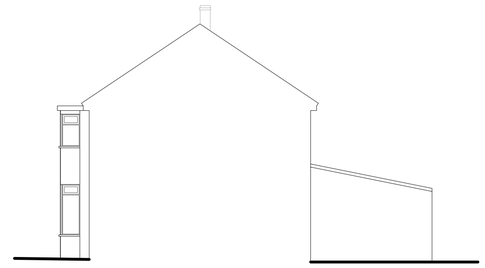


Side Elevation
As Existing

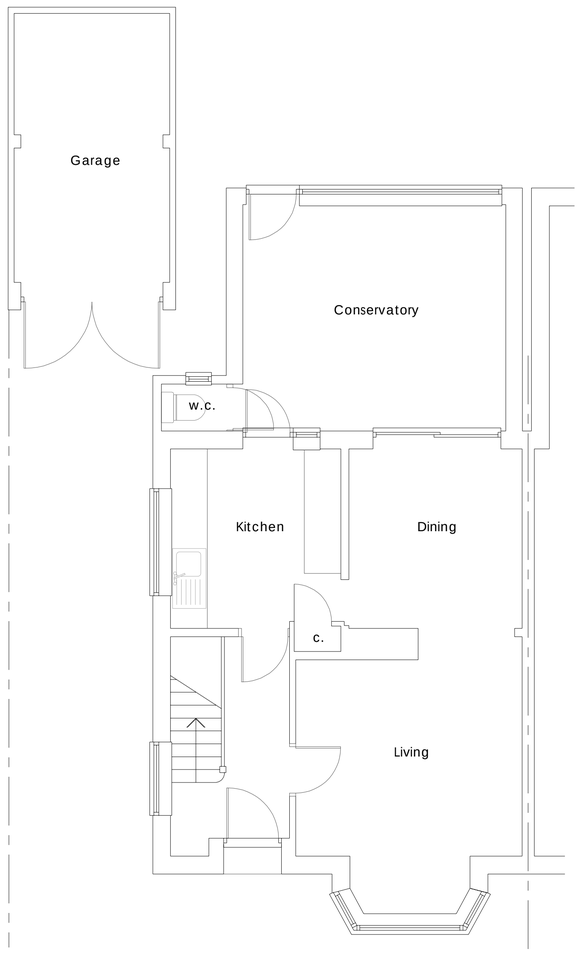


Ground Floor Plan
As Existing

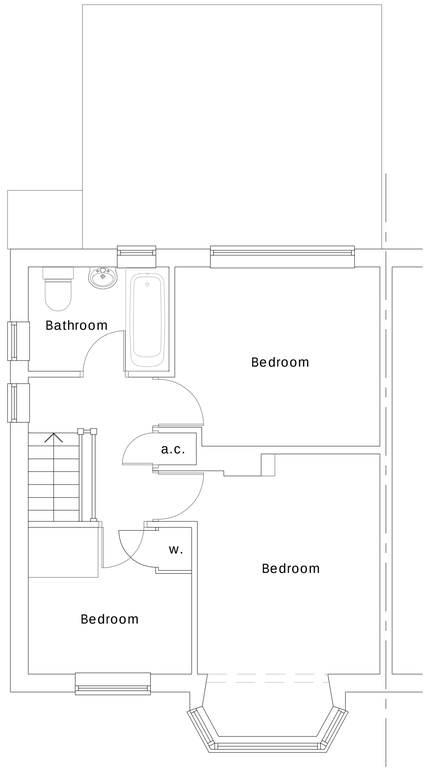

First Floor Plan
As Existing

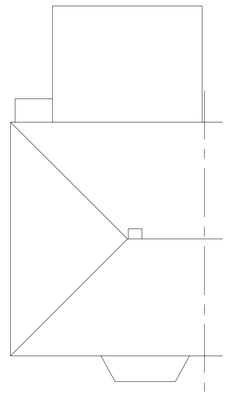

Roof Plan As Existing
Scale 1:100

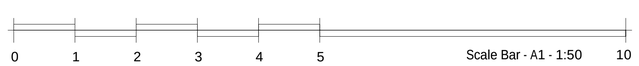

KENT BUILDING CONTROL LTD

rev.	date	amendment

Kent Building Control Ltd
5 The Farmhouse
Yew Tree Studios
Stanford
TN25 6DH

01303 656001

client: **Mr and Mrs Davey**

project: **17 Greenway**
Horsham
RH12 2JT

drawing title: **Existing Plans and Elevations**

scale: **1:50/1:100** date: **18.06.24** drawn by: **JN**

drwg no.: **KBC/24/021/02** rev.: **0**