
Do not scale from this drawing except for planning purposes
Only figured dimensions are to be used
Report any discrepencies to the Architect
If in doubt ask

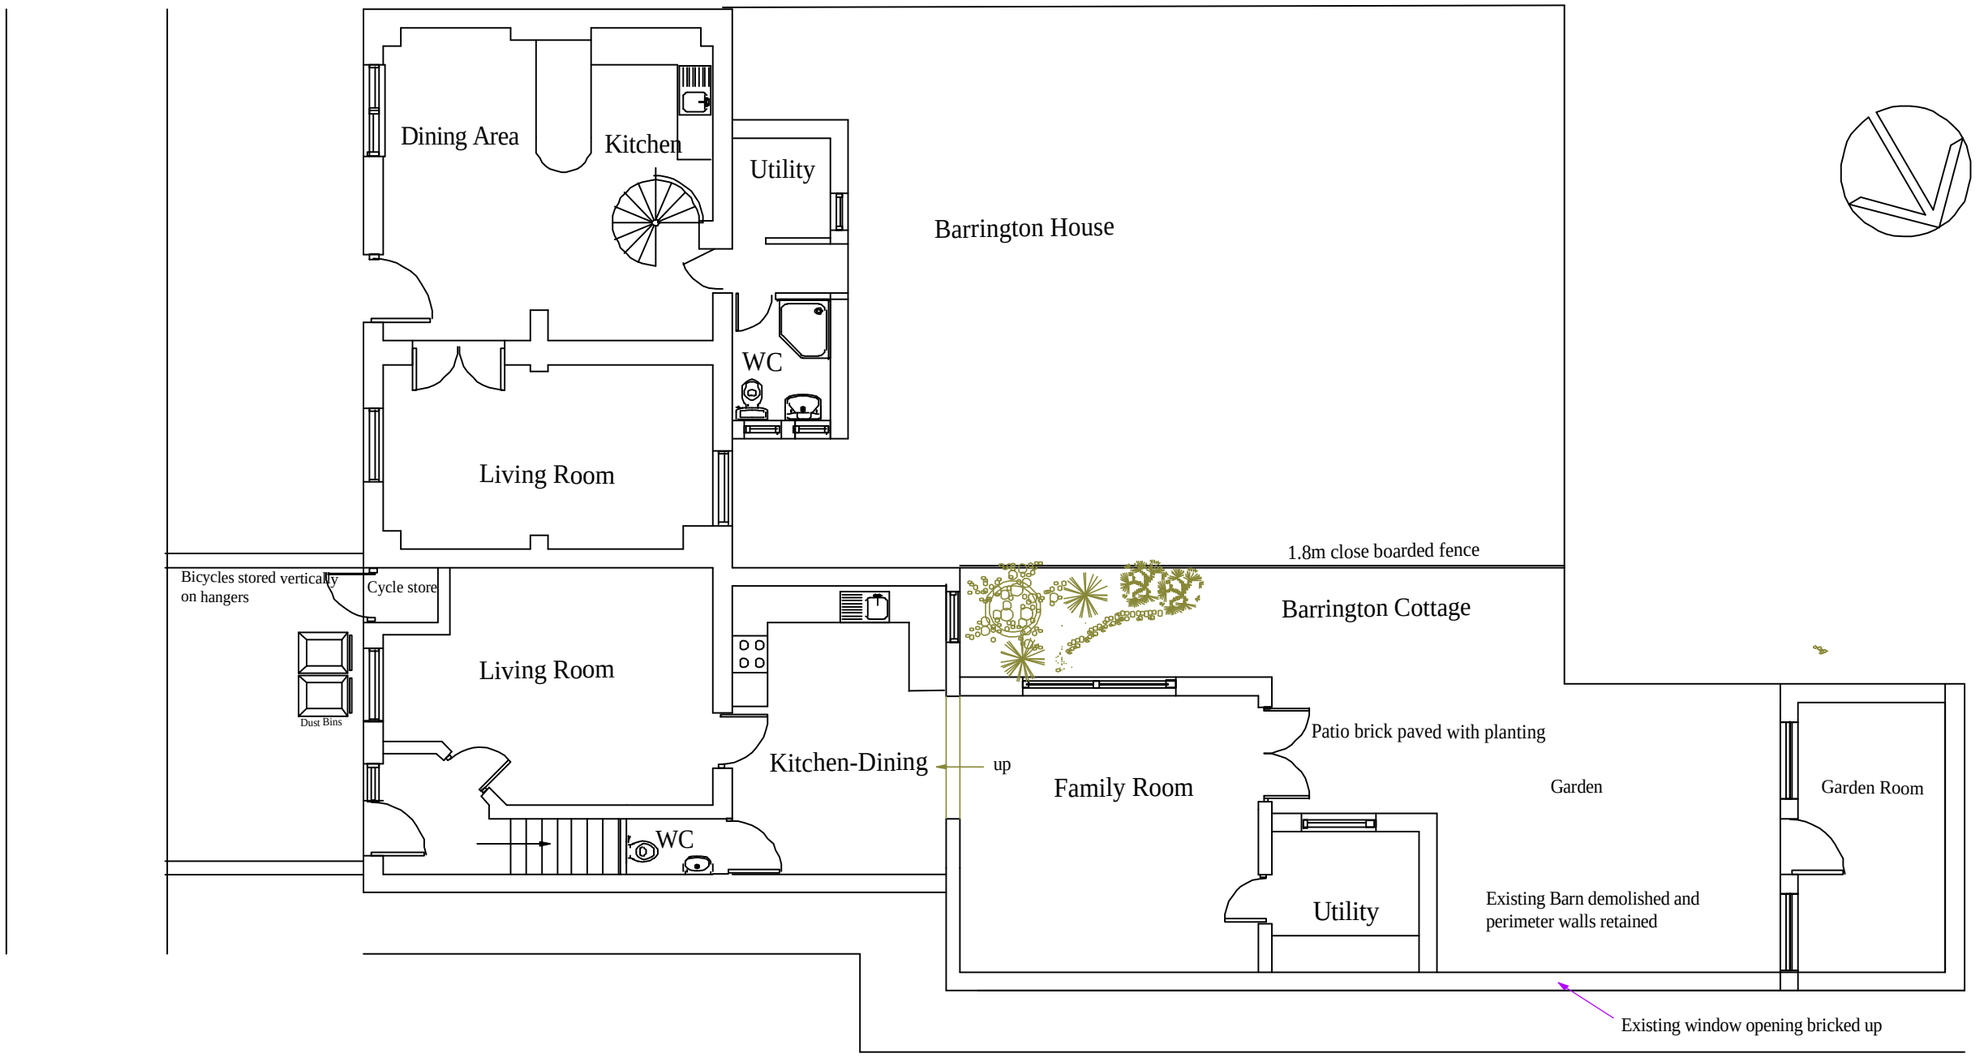

0 1 2 3 4 5 metres

Proposed Ground Floor
Barrington Cottage

F: Barn demolished

Project: Barrington Cottage, Horsham, RH13 5SN

Drawing: Proposed Ground Floor Plan

Scale: 1:100 @ A3

Number: 1053-21G

This drawing is copyright

PDF created with pdfFactory Pro trial version www.pdffactory.com