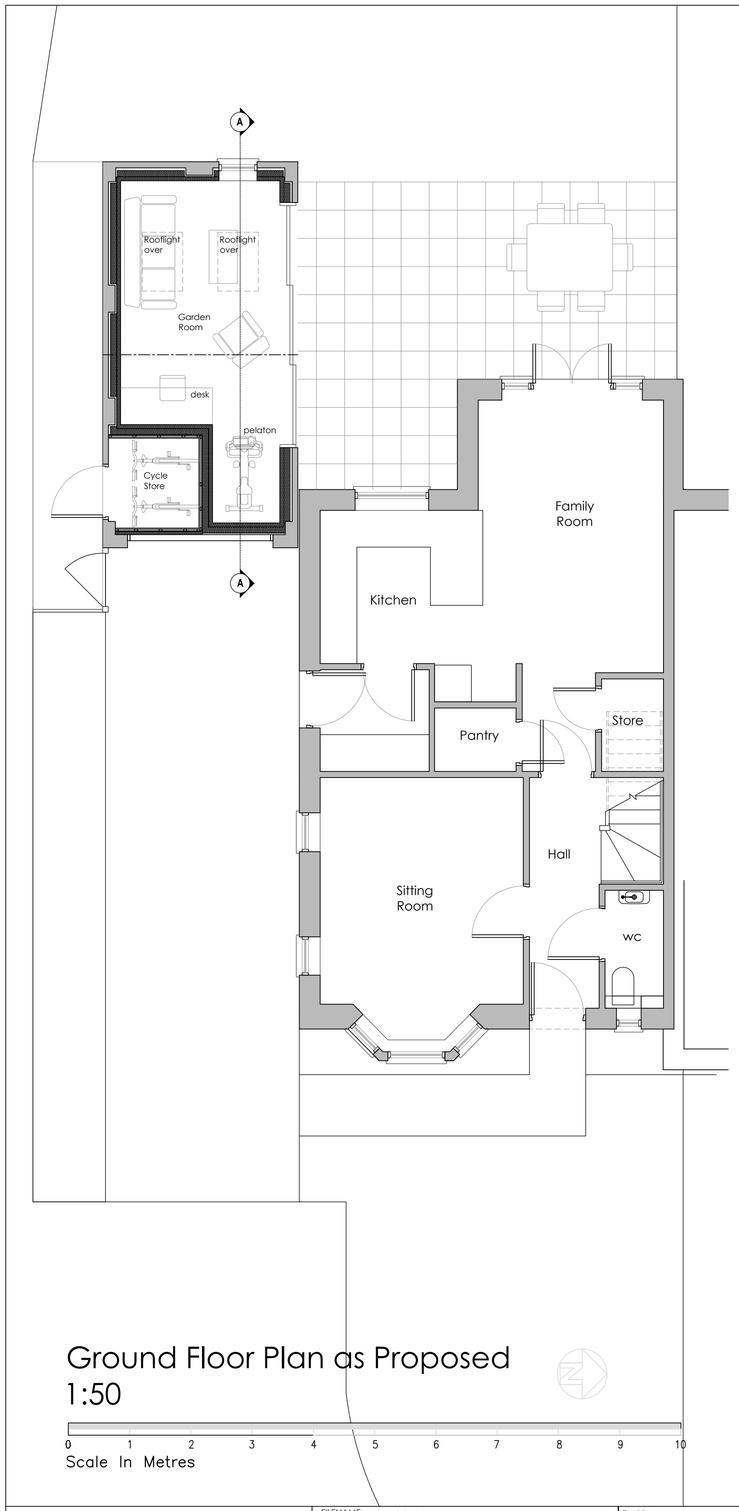

Ground Floor Plan as Proposed 1:50

0 1 2 3 4 5 6 7 8 9 10

Scale In Metres

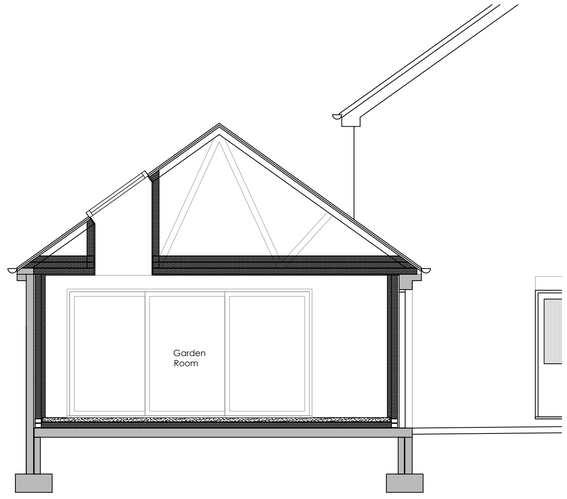

Section A-A 1:50



Front Elevation (East) as Proposed 1:100

0 2.5 5 7.5 10

Scale In Metres



Side Elevation (South) as Proposed 1:100

PROPOSED MATERIALS:

Polyester powder coated aluminium framed double glazed sliding doors and window - colour :Anthracite Grey

2 No. Velux Roof windows 660 x 1180mm

Natural Solid timber door to Cycle store



Rear Elevation (West) as Proposed 1:100

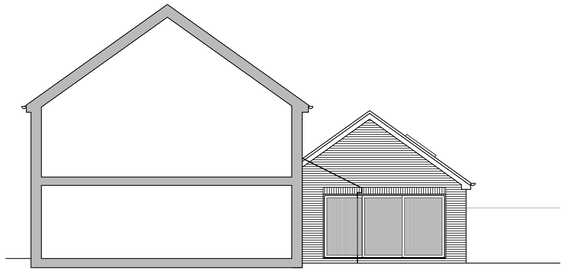

Side Elevation or Garage (North) as Proposed 1:100

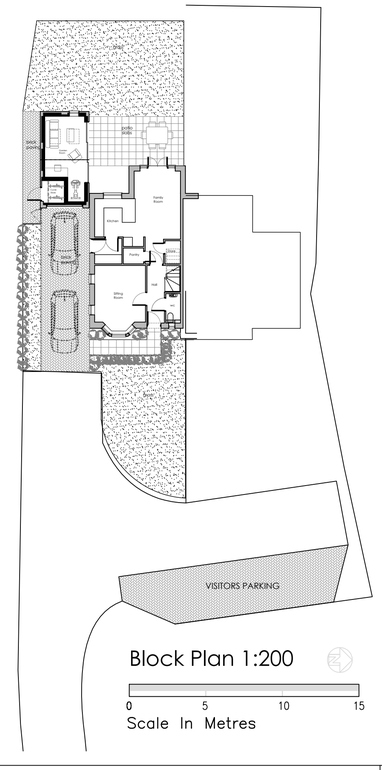

Block Plan 1:200

0 5 10 15

Scale In Metres



Location Plan 1:1250

0 25 50 75 100

Scale In Metres

FILENAME: FILENAME	Revision	project title	drawing title
drawn by / checked by		MR B STRATTON PROPOSED GARAGE CONVERSION 12 HEDGELANDS BILLINGSHURST RH14 9XS	LOCATION PLAN PROPOSED BLOCK PLAN PROPOSED FLOOR PLANS PROPOSED ELEVATIONS
date: AUGUST 2025			
scale: VARIES / drawing no.: 1001-02 / revision			

© MARTIN BLAKE ASSOCIATES LIMITED
ALL DIMENSIONS TO BE CHECKED ON SITE BEFORE WORK COMMENCES. ANY DISCREPANCIES TO BE REPORTED TO THE ARCHITECT IMMEDIATELY