
NOTES

1. No dimensions are to be scaled from this drawing except for planning purposes.
2. Contractors must verify all figured dimensions on site before commencing any work or making any shop drawings.
3. This drawing is the sole copyright of Savills and no part may be reproduced without the written consent of the above.
4. Site Location Plans are prepared from the Ordnance Survey Map with the sanction of the Controller of H.M. Stationery Office. Crown Copyright Reserved.

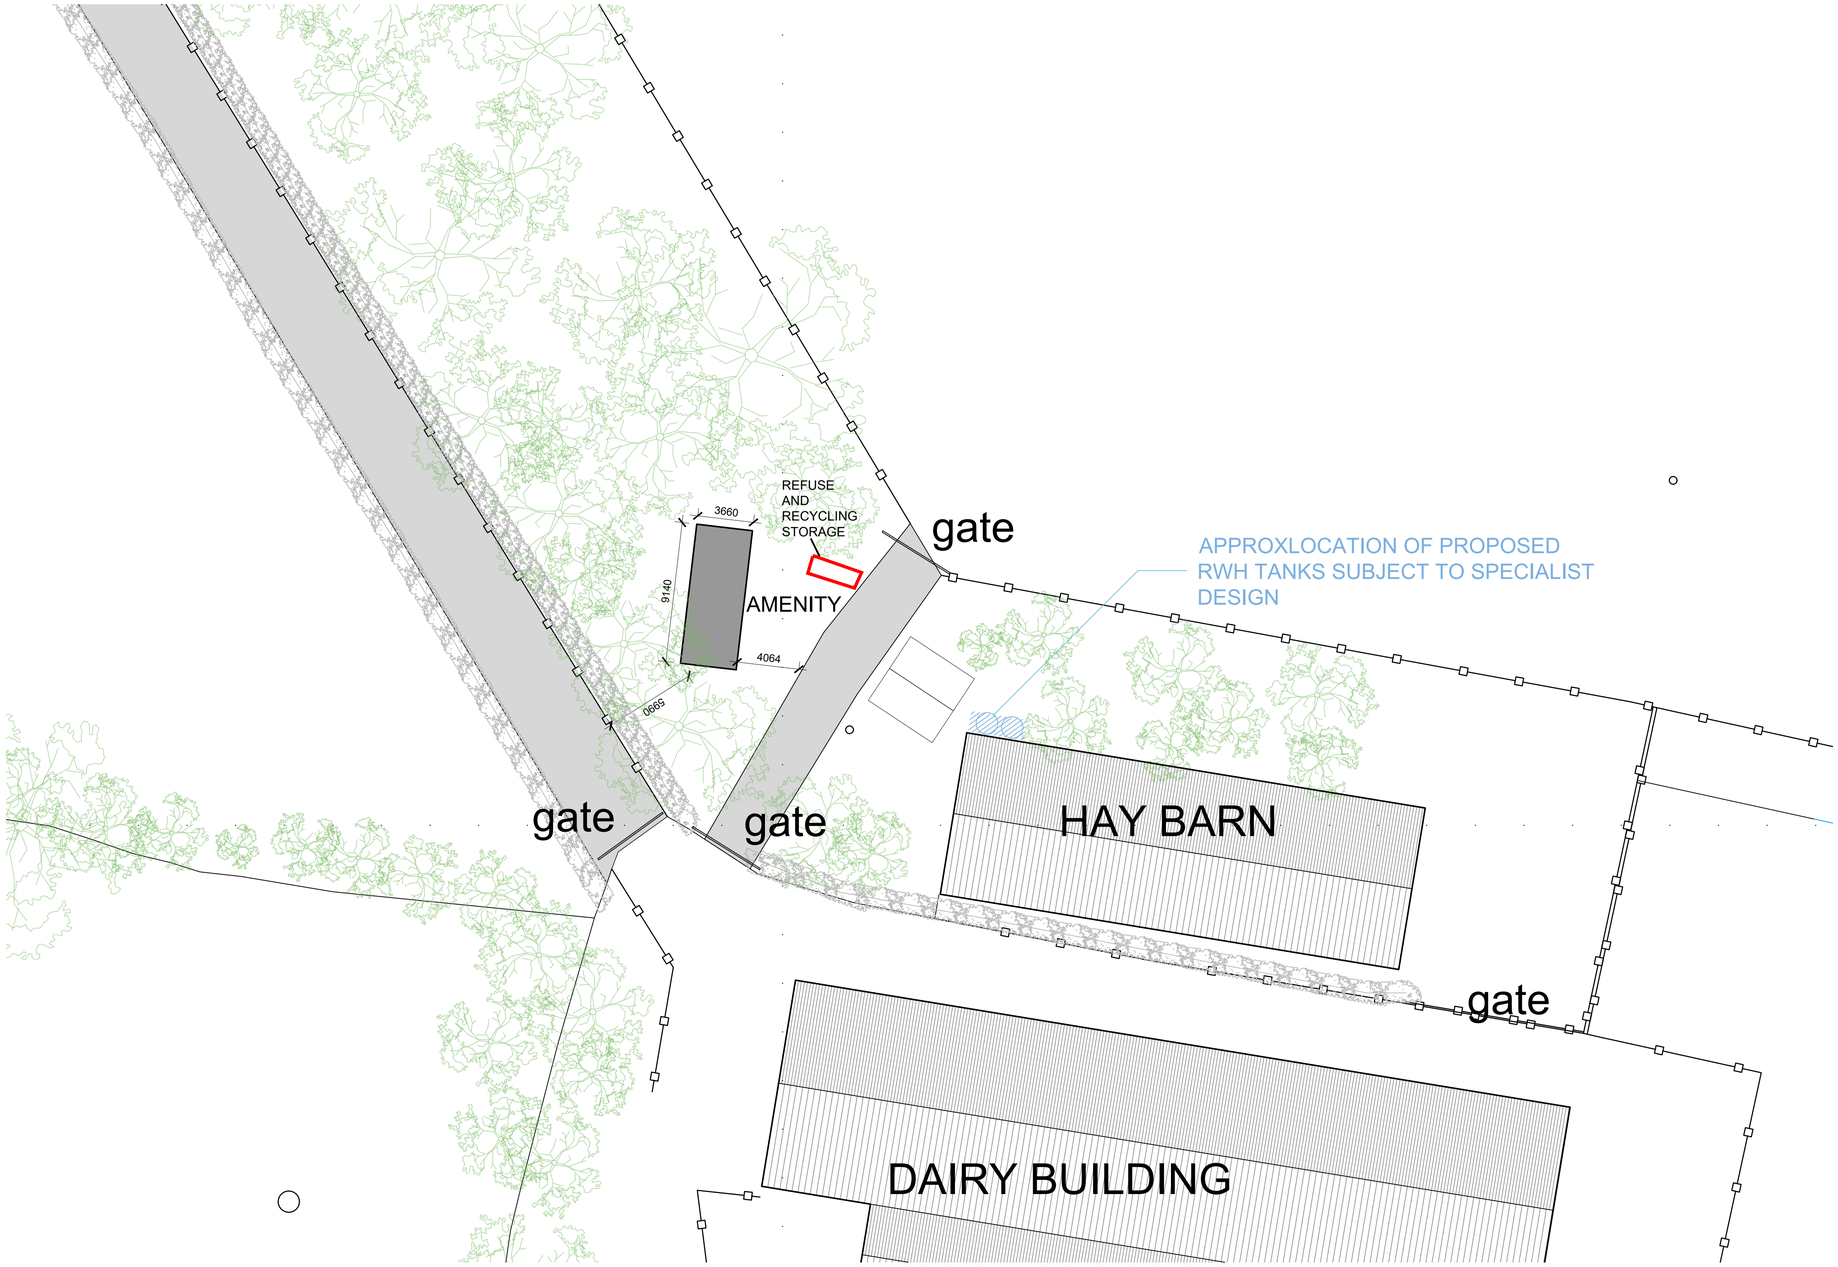

N

WORKERS DWELLING - PROPOSED SITE PLAN

SCALE 1:200

Scale in Metres

0 1 2 3 4 5 10 15 20

Rev	Description	By	Date
B	RWH Tank Locations shown	APB	21.04.202
A	Minor amendments	APB	29.01.202

Drawing Status

DRAFT

savills

RURAL CONSULTANCY
SERVICES
Savills (UK) Limited
Exchange House, Petworth
West Sussex. GU28 0BF

Telephone: + 44 (0)1798 345 980
Fax: + 44 (0)1798 345 998
www.savills.co.uk

RIBA Chartered Practice

Client

MR D EXWOOD

Project

SLUETTS FARM
TWO MILE ASH RD

Drawing Title

WORKERS DWELLING
PROPOSED SITE PLAN

Scale	Date	Drawn	Checked
1:200 @ A1	FEB22	APB	/

Drawing Number	Rev.	Project Number
4 100	B	498415