



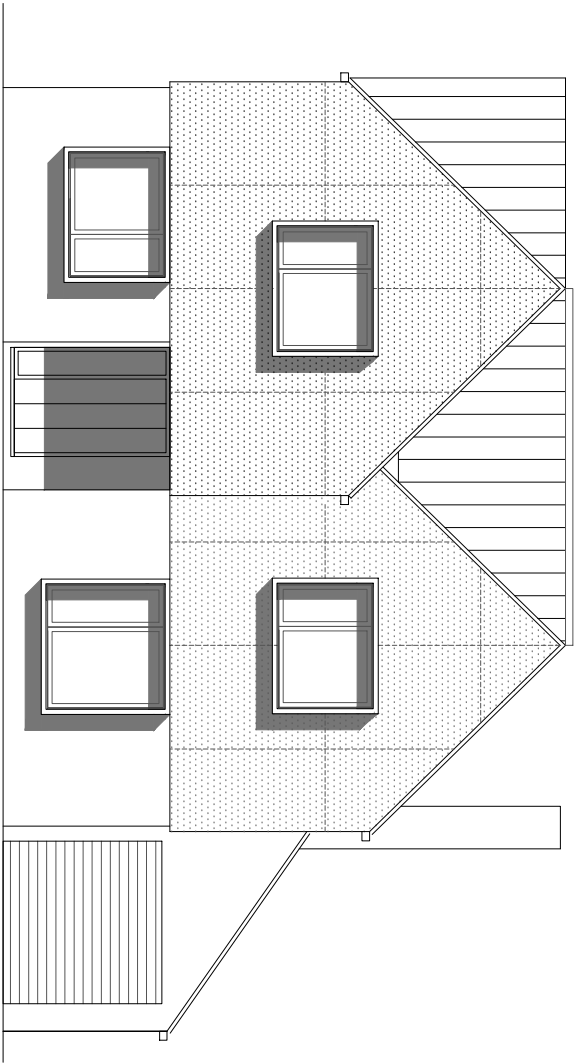


NORTH: EXISTING
1:100

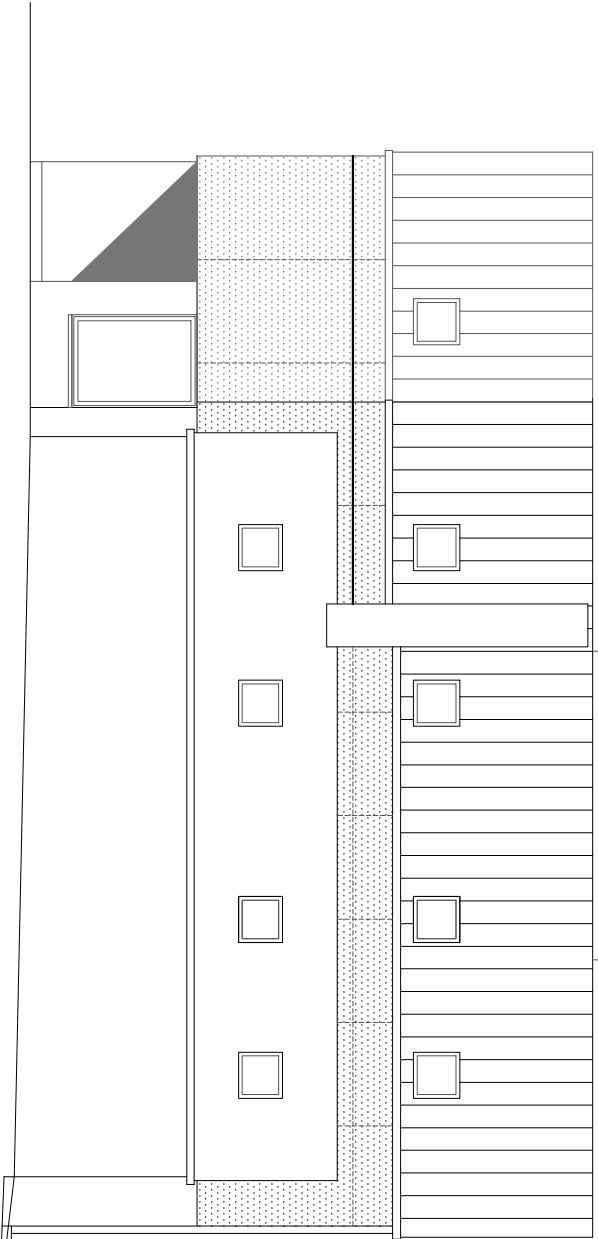


WEST: EXISTING
1:100

Schedule of materials:
Roof (pitches): New metal seam roofing, colour: Dark grey
Roof (flat): GRP, colour: Dark grey
Walls- Cladding, composite cladding panels, colour: 'Rust' brown
Walls- Render, colour: White/ off white
Windows and doors: Powder coated aluminium, colour: Matt black
Window 'pop-out' surrounds: Powder coated aluminium, colour: Matt black
Gutters/fascia/ aluminium profiles: Powder coated aluminium, colour: Matt black

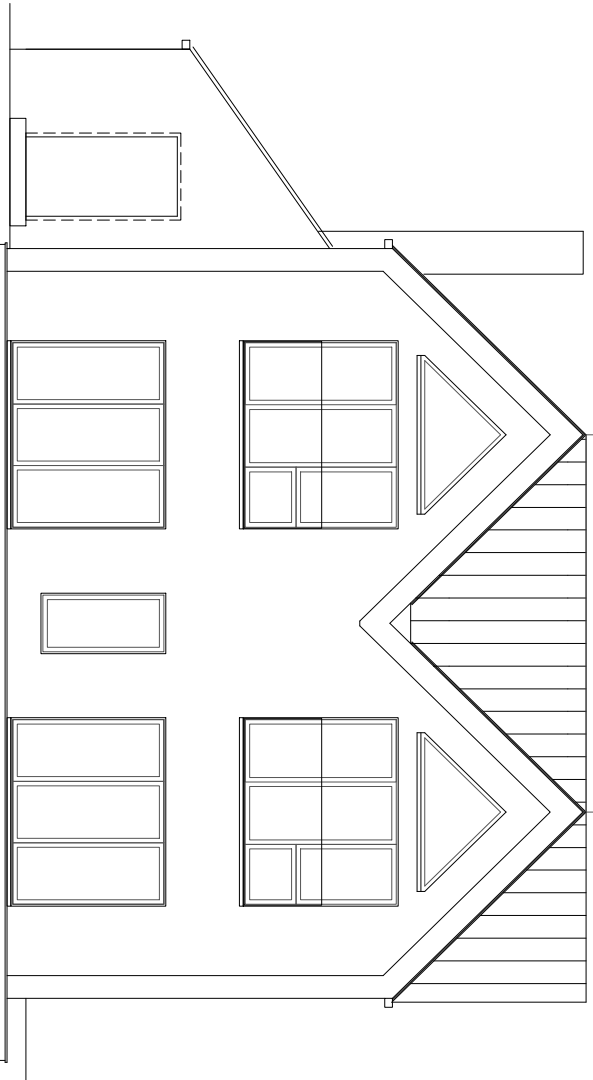

SOUTH: EXISTING
1:100

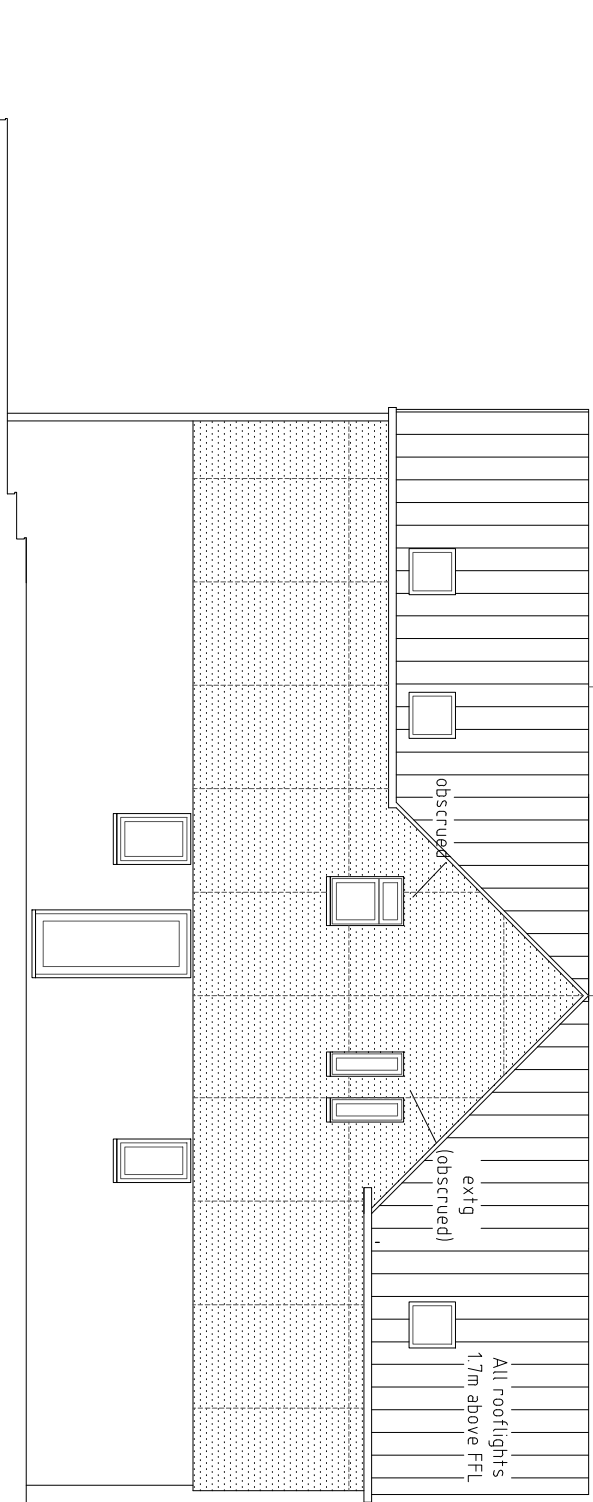

EAST: EXISTING
1:100

SCALE 1:100
0m 5m