


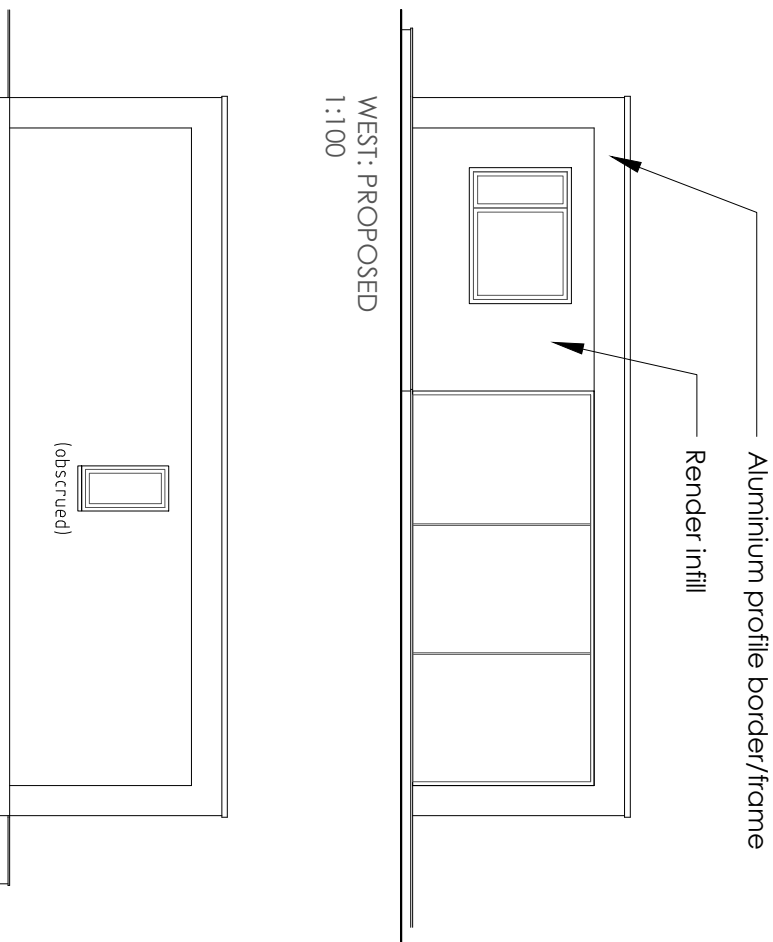
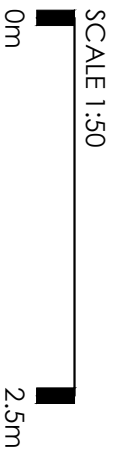


 

EAST: PROPOSED
1:100

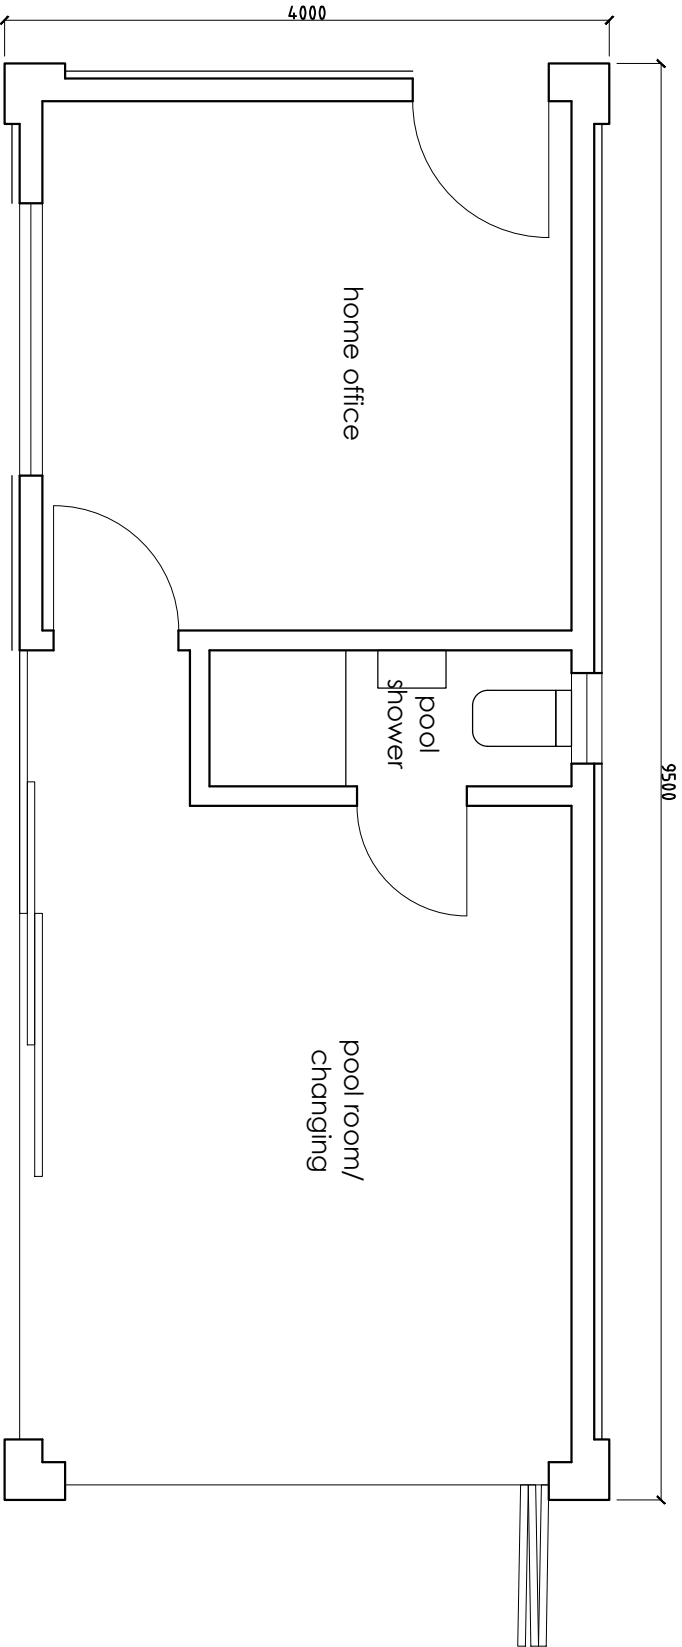

Schedule of materials:
Roof (flat): GRP, colour: Dark grey
Walls- Render, colour: White/ off white
Windows and doors: Powder coated aluminium, colour: Matt black
Aluminium profiles: Powder coated aluminium, colour: Matt black

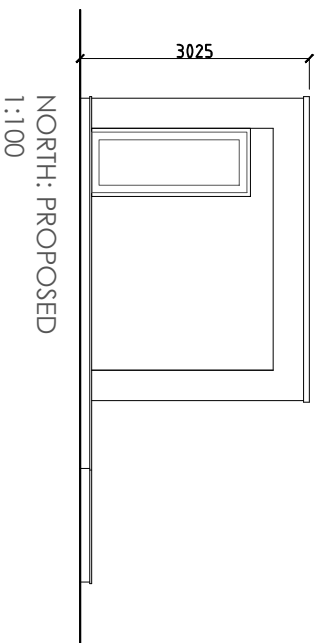