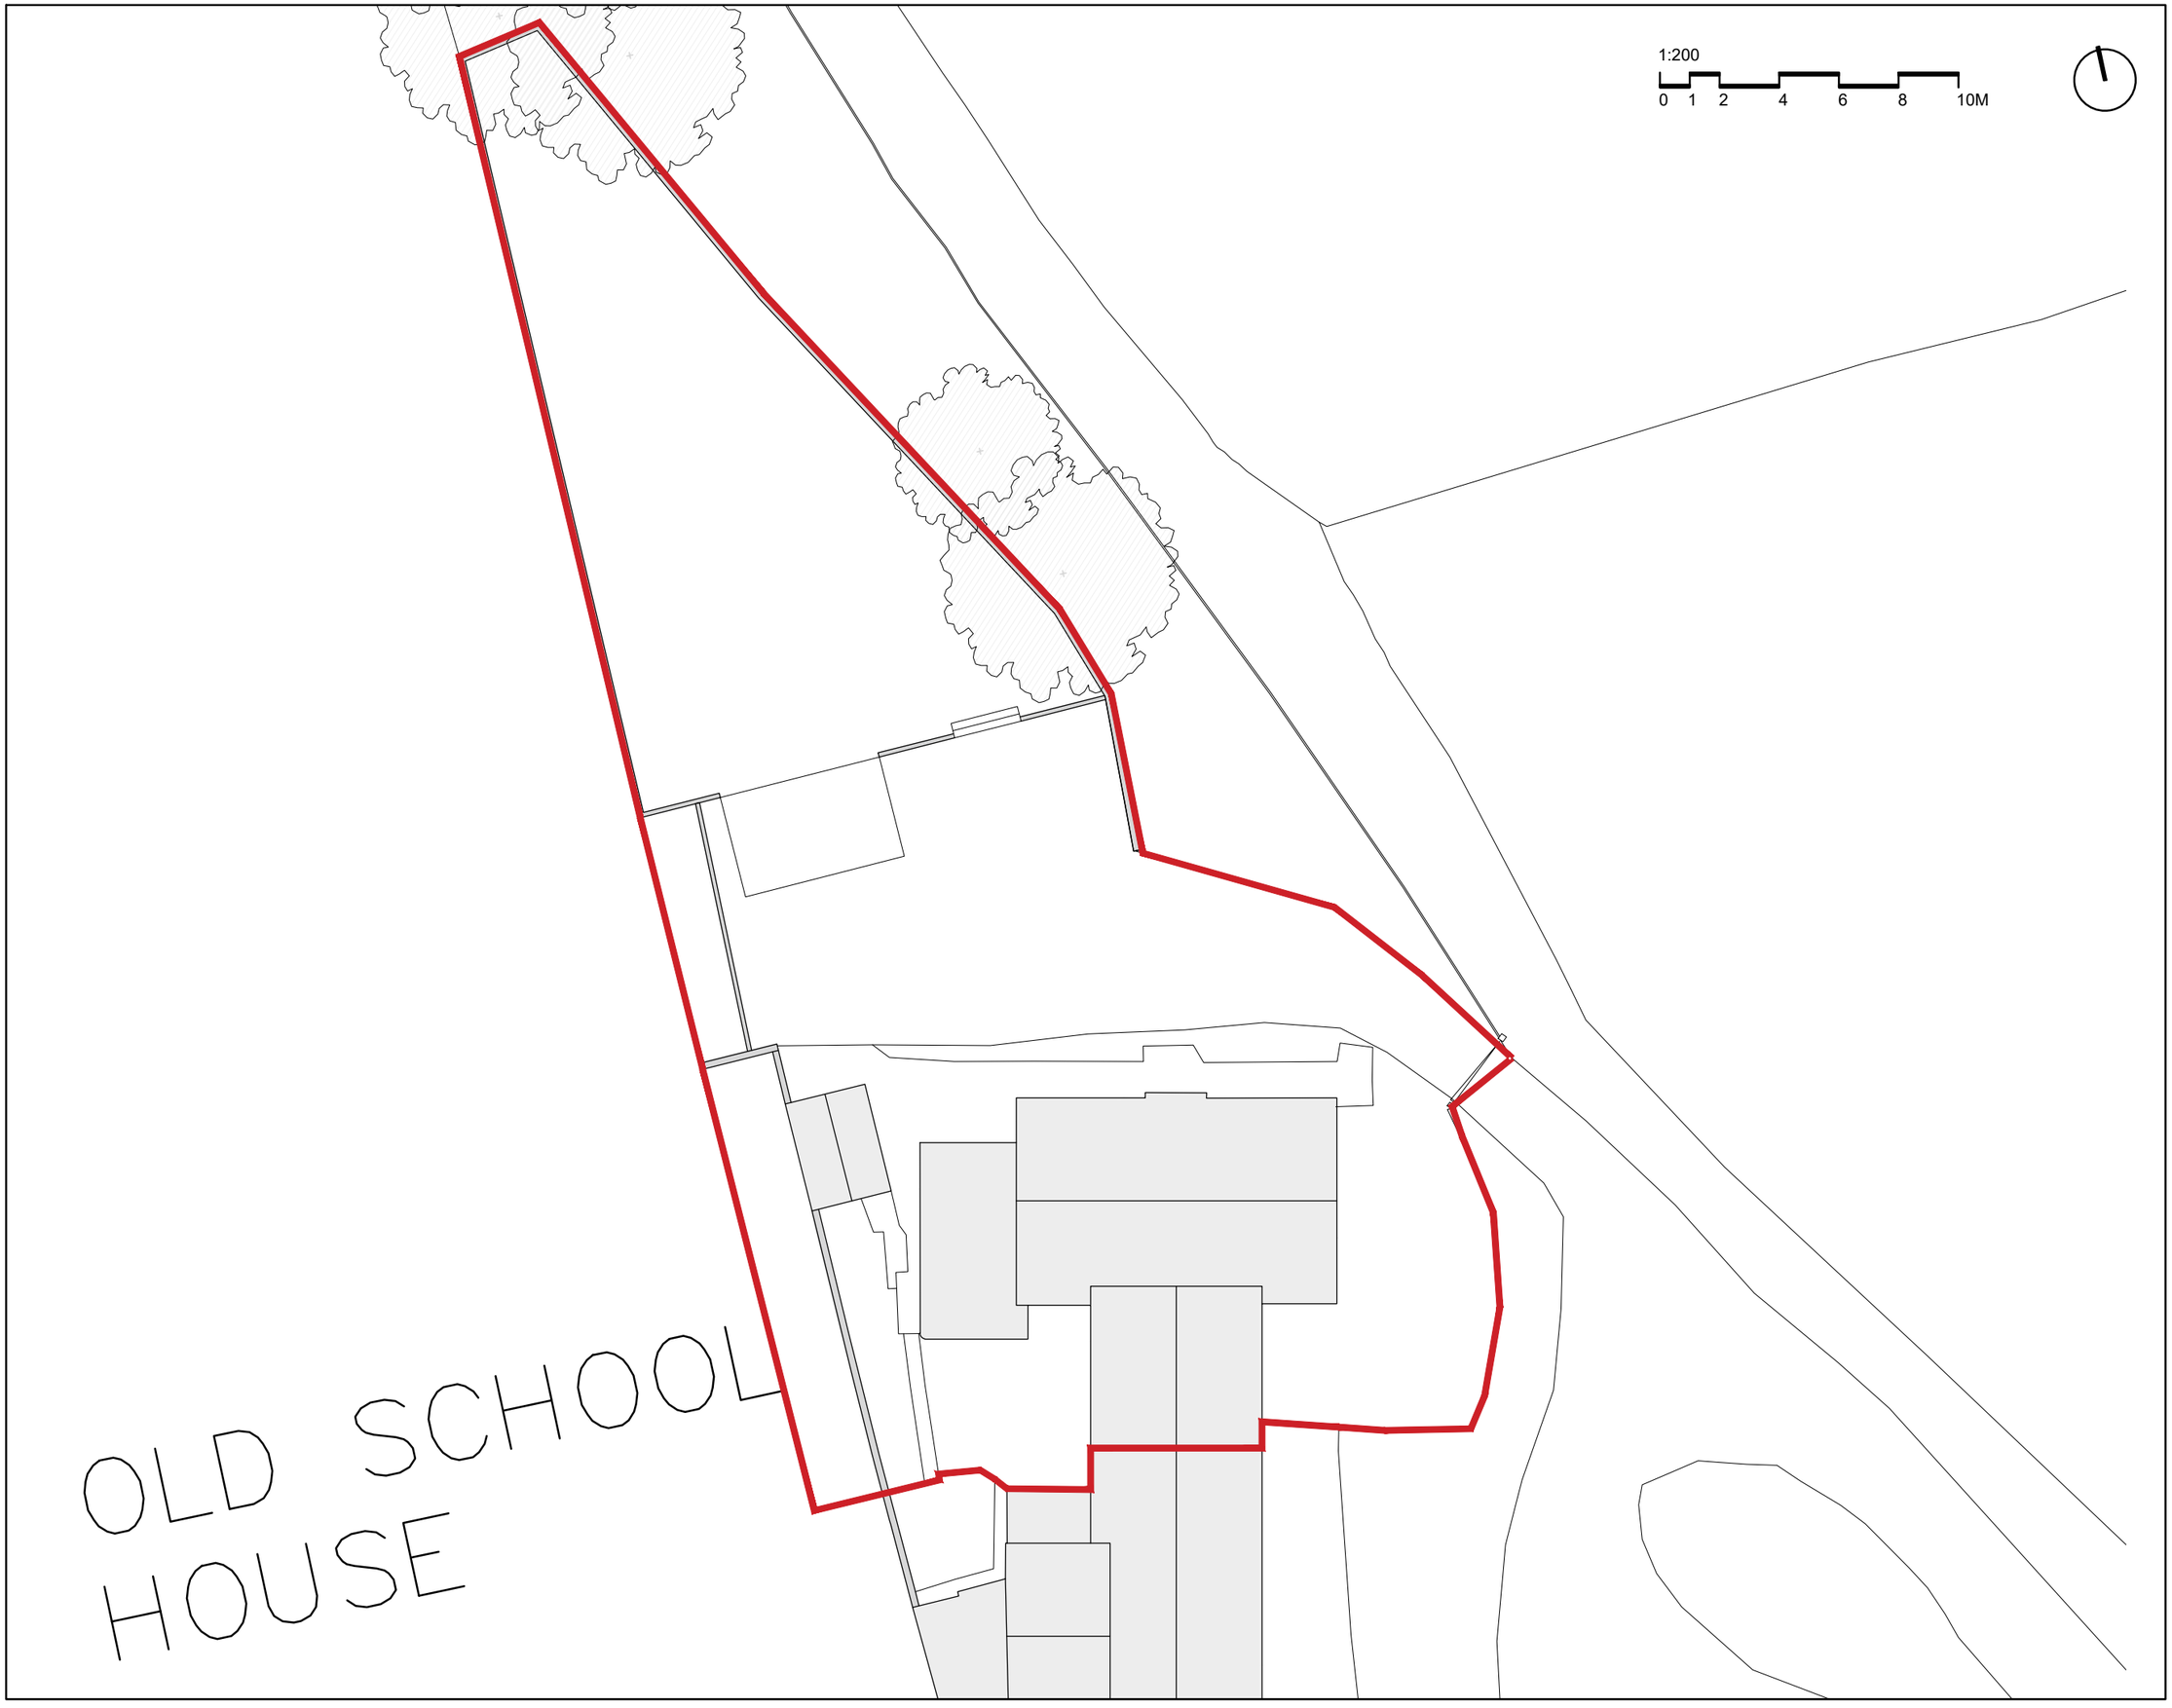

GENERAL NOTES:

THIS DRAWING IS THE COPYRIGHT OF RXA AND SHOULD NOT BE COPIED OR REPRODUCED WITHOUT WRITTEN CONSENT. ALL DIMENSIONS MUST BE CHECKED ON SITE. DO NOT SCALE OFF THIS DRAWING EXCEPT FOR PLANNING PURPOSES. THIS DRAWING MUST BE READ IN CONJUNCTION WITH THE SPECIFICATION OF WORKS. ALL WORKS MUST BE CARRIED OUT IN ACCORDANCE WITH THE STATUTORY AUTHORITIES.

NOTES:

REVISIONS:

Rev.	Date	Details	Rev By	Chkd By
	13.05.24	Planning Issue	CM	DR
	01.05.24	Planning Issue (Draft)	CM	DR

RX Architects Limited

Rye Creative Centre, New Road, Rye,
East Sussex TN31 7LS

t 01797 217220
e studio@rxarchitects.com
www . rxarchitects . com

JOB NUMBER: 00424

PROJECT NAME:

The Old School
Steyning Road
West Sussex, BN44 3DD

CLIENT:

Andy & Judy Piercy

STATUS	SCALE	DATE
PLANNING	1:200 @ A3	25/01/2024

DRAWING NAME:

Existing Site Plan

DRAWING NUMBER:	REV:
100	-