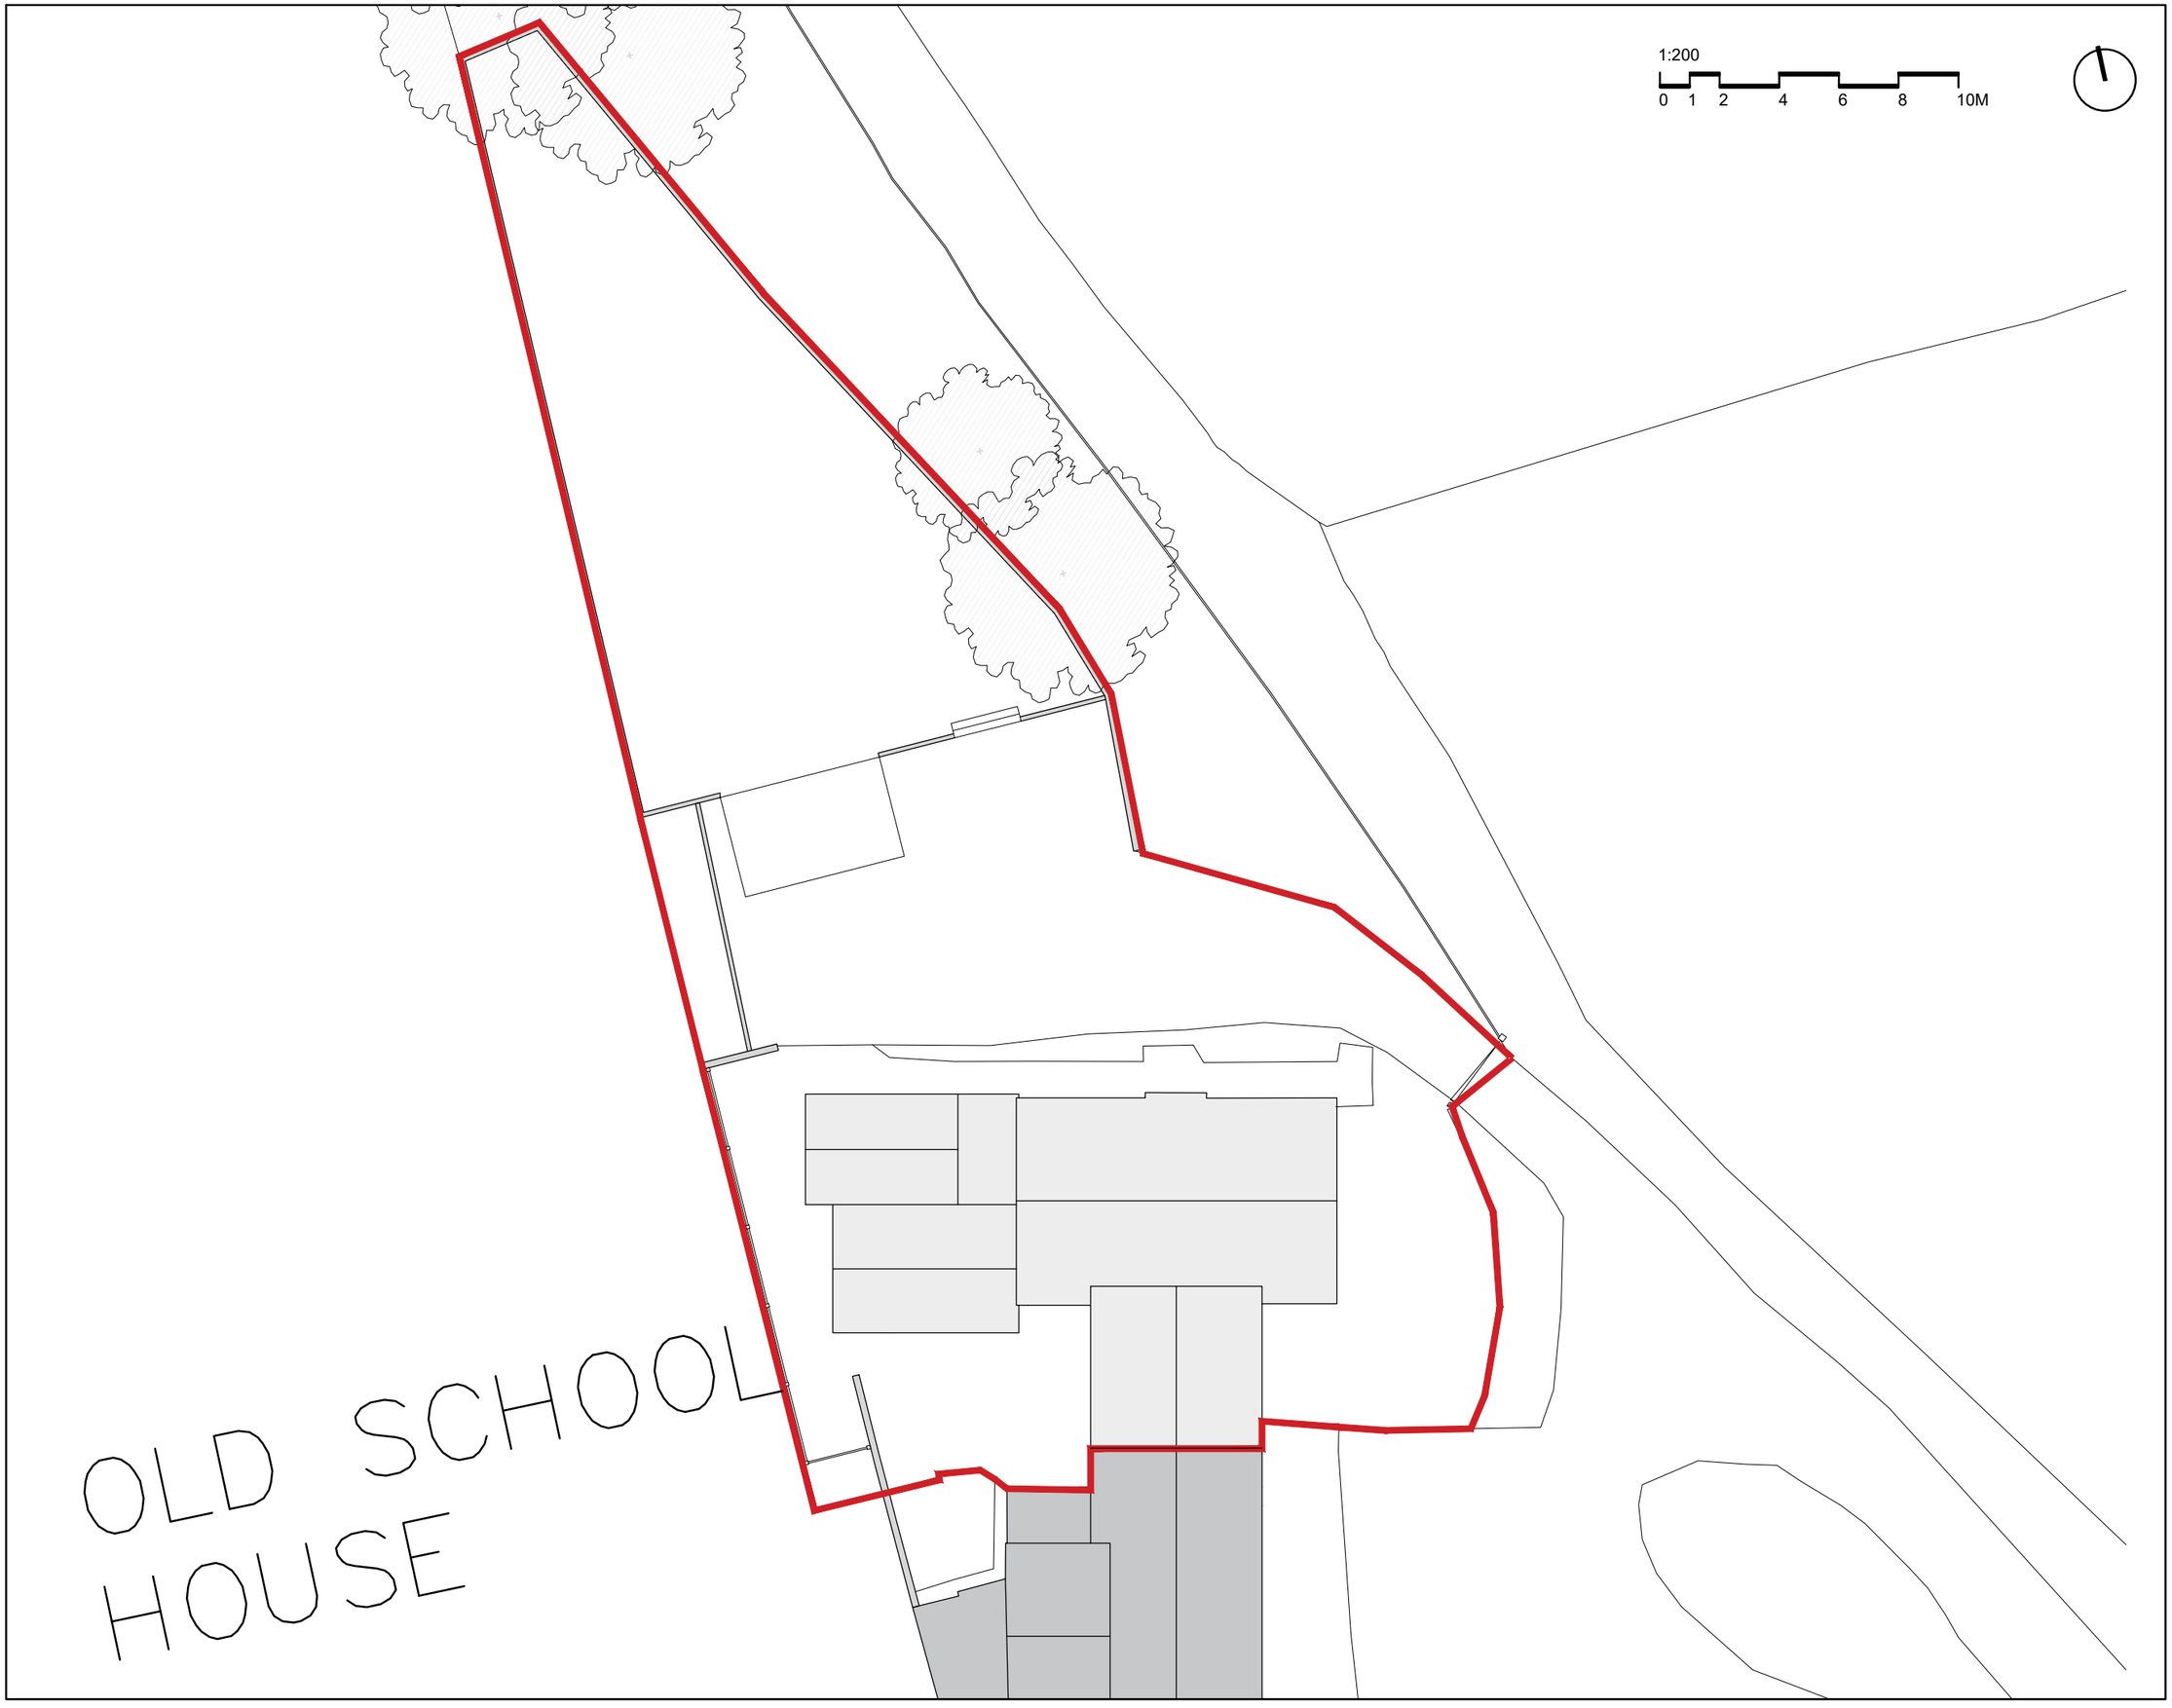


GENERAL NOTES:

THIS DRAWING IS THE COPYRIGHT OF RXA AND SHOULD NOT BE COPIED OR REPRODUCED WITHOUT WRITTEN CONSENT. ALL DIMENSIONS MUST BE CHECKED ON SITE. DO NOT SCALE OFF THIS DRAWING EXCEPT FOR PLANNING PURPOSES. THIS DRAWING MUST BE READ IN CONJUNCTION WITH THE SPECIFICATION OF WORKS. ALL WORKS MUST BE CARRIED OUT IN ACCORDANCE WITH THE STATUTORY AUTHORITIES.

NOTES:

REVISIONS:

| Rev. | Date | Details | Rev By | Chkd By |
|---|---|---|---|---|
| | 13.05.24 | Planning Issue | CM | DR |
| | 01.05.24 | Planning Issue (Draft) | CM | DR |

**RX Architects Limited**
Rye Creative Centre, New Road, Rye,
East Sussex TN31 7LS
t 01797 217220
e studio@rxarchitects.com
www . rxarchitects . com

JOB NUMBER: 00424

PROJECT NAME:
The Old School
Steyning Road
West Sussex, BN44 3DD

CLIENT:
Andy & Judy Piercy

| STATUS | SCALE | DATE |
|---|---|---|
| PLANNING | 1:200 @ A3 | 25/01/2024 |

DRAWING NAME:
Proposed Site Plan

DRAWING NUMBER: 125

REV: -