
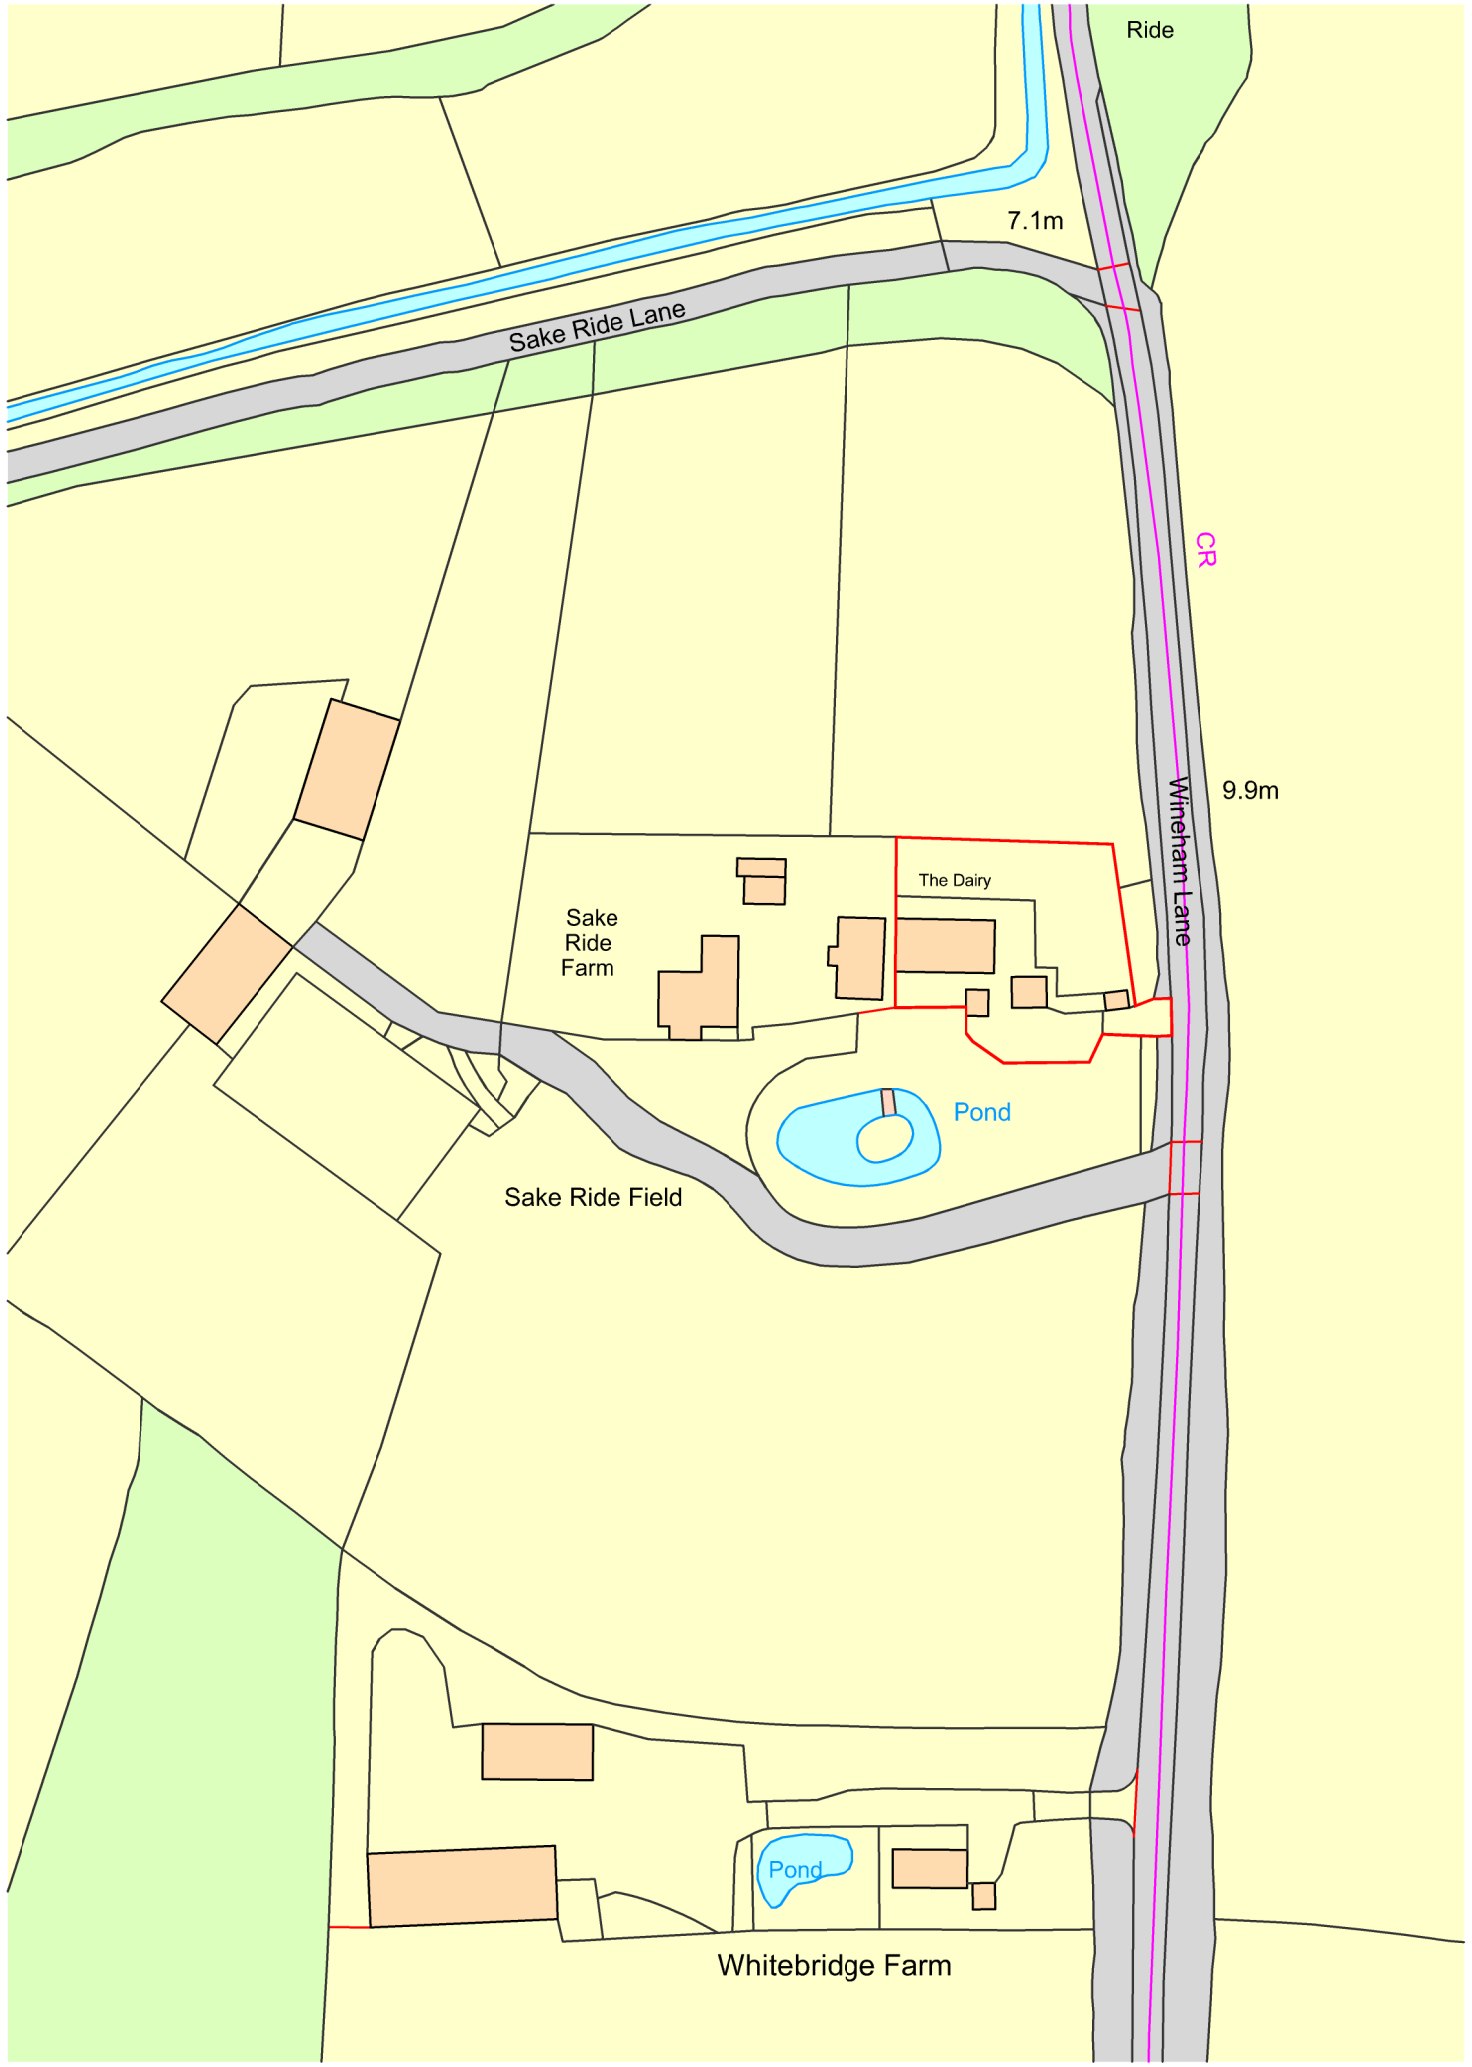


Ordnance Survey, (c) Crown Copyright 2025. All rights reserved. Licence number 100022432

0m 25m 50m 75m 100m

0m 10m 20m 30m 40m 50m

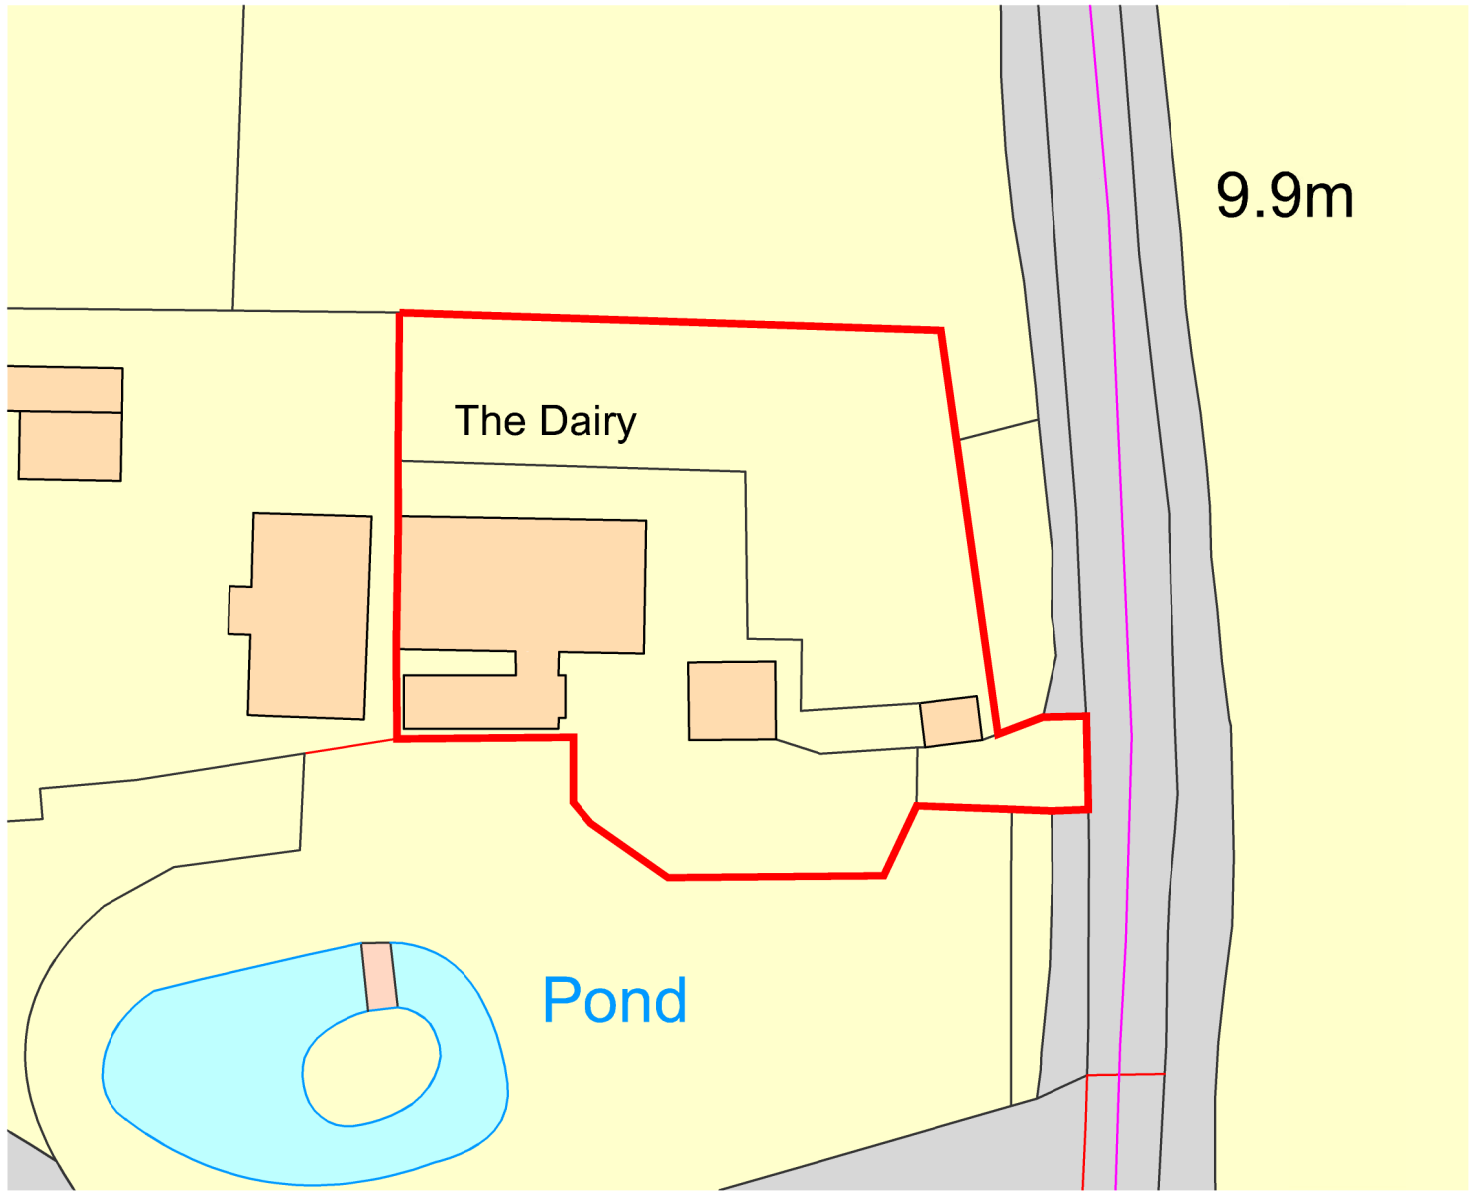

NORTH POINT

Rev	Date/By	Revision Note
A	11.12.25 JT	Block Plan Updated

JTA
Jonathan Talley
Architects Limited

Client
Mr and Mrs Newlyn

Project
The Dairy
Wineham Lane, Wineham
West Sussex, BN5 9AG

Drawing
Site Location Plan

PLANNING

Drawing Number	Date
074-001-100 Rev -	November 2025
Scale	Paper Size
1:500 & 1250	A3
Drawn JT	Checked JT

E-mail info@jtalimited.co.uk
Telephone 07956 870 019
Web www.jtalimited.co.uk

All dimensions to be verified on site.
Unauthorised reproduction of information herein is strictly forbidden. Copyright 2022.
Jonathan Talley Architects Limited is the trading nam of Jonathan Talley Architects Limited a limited company registered in England and Wales with registered number 11707271 whose registered office is at 16 Coniston Avenue, Haywards Heath, RH17 5LF