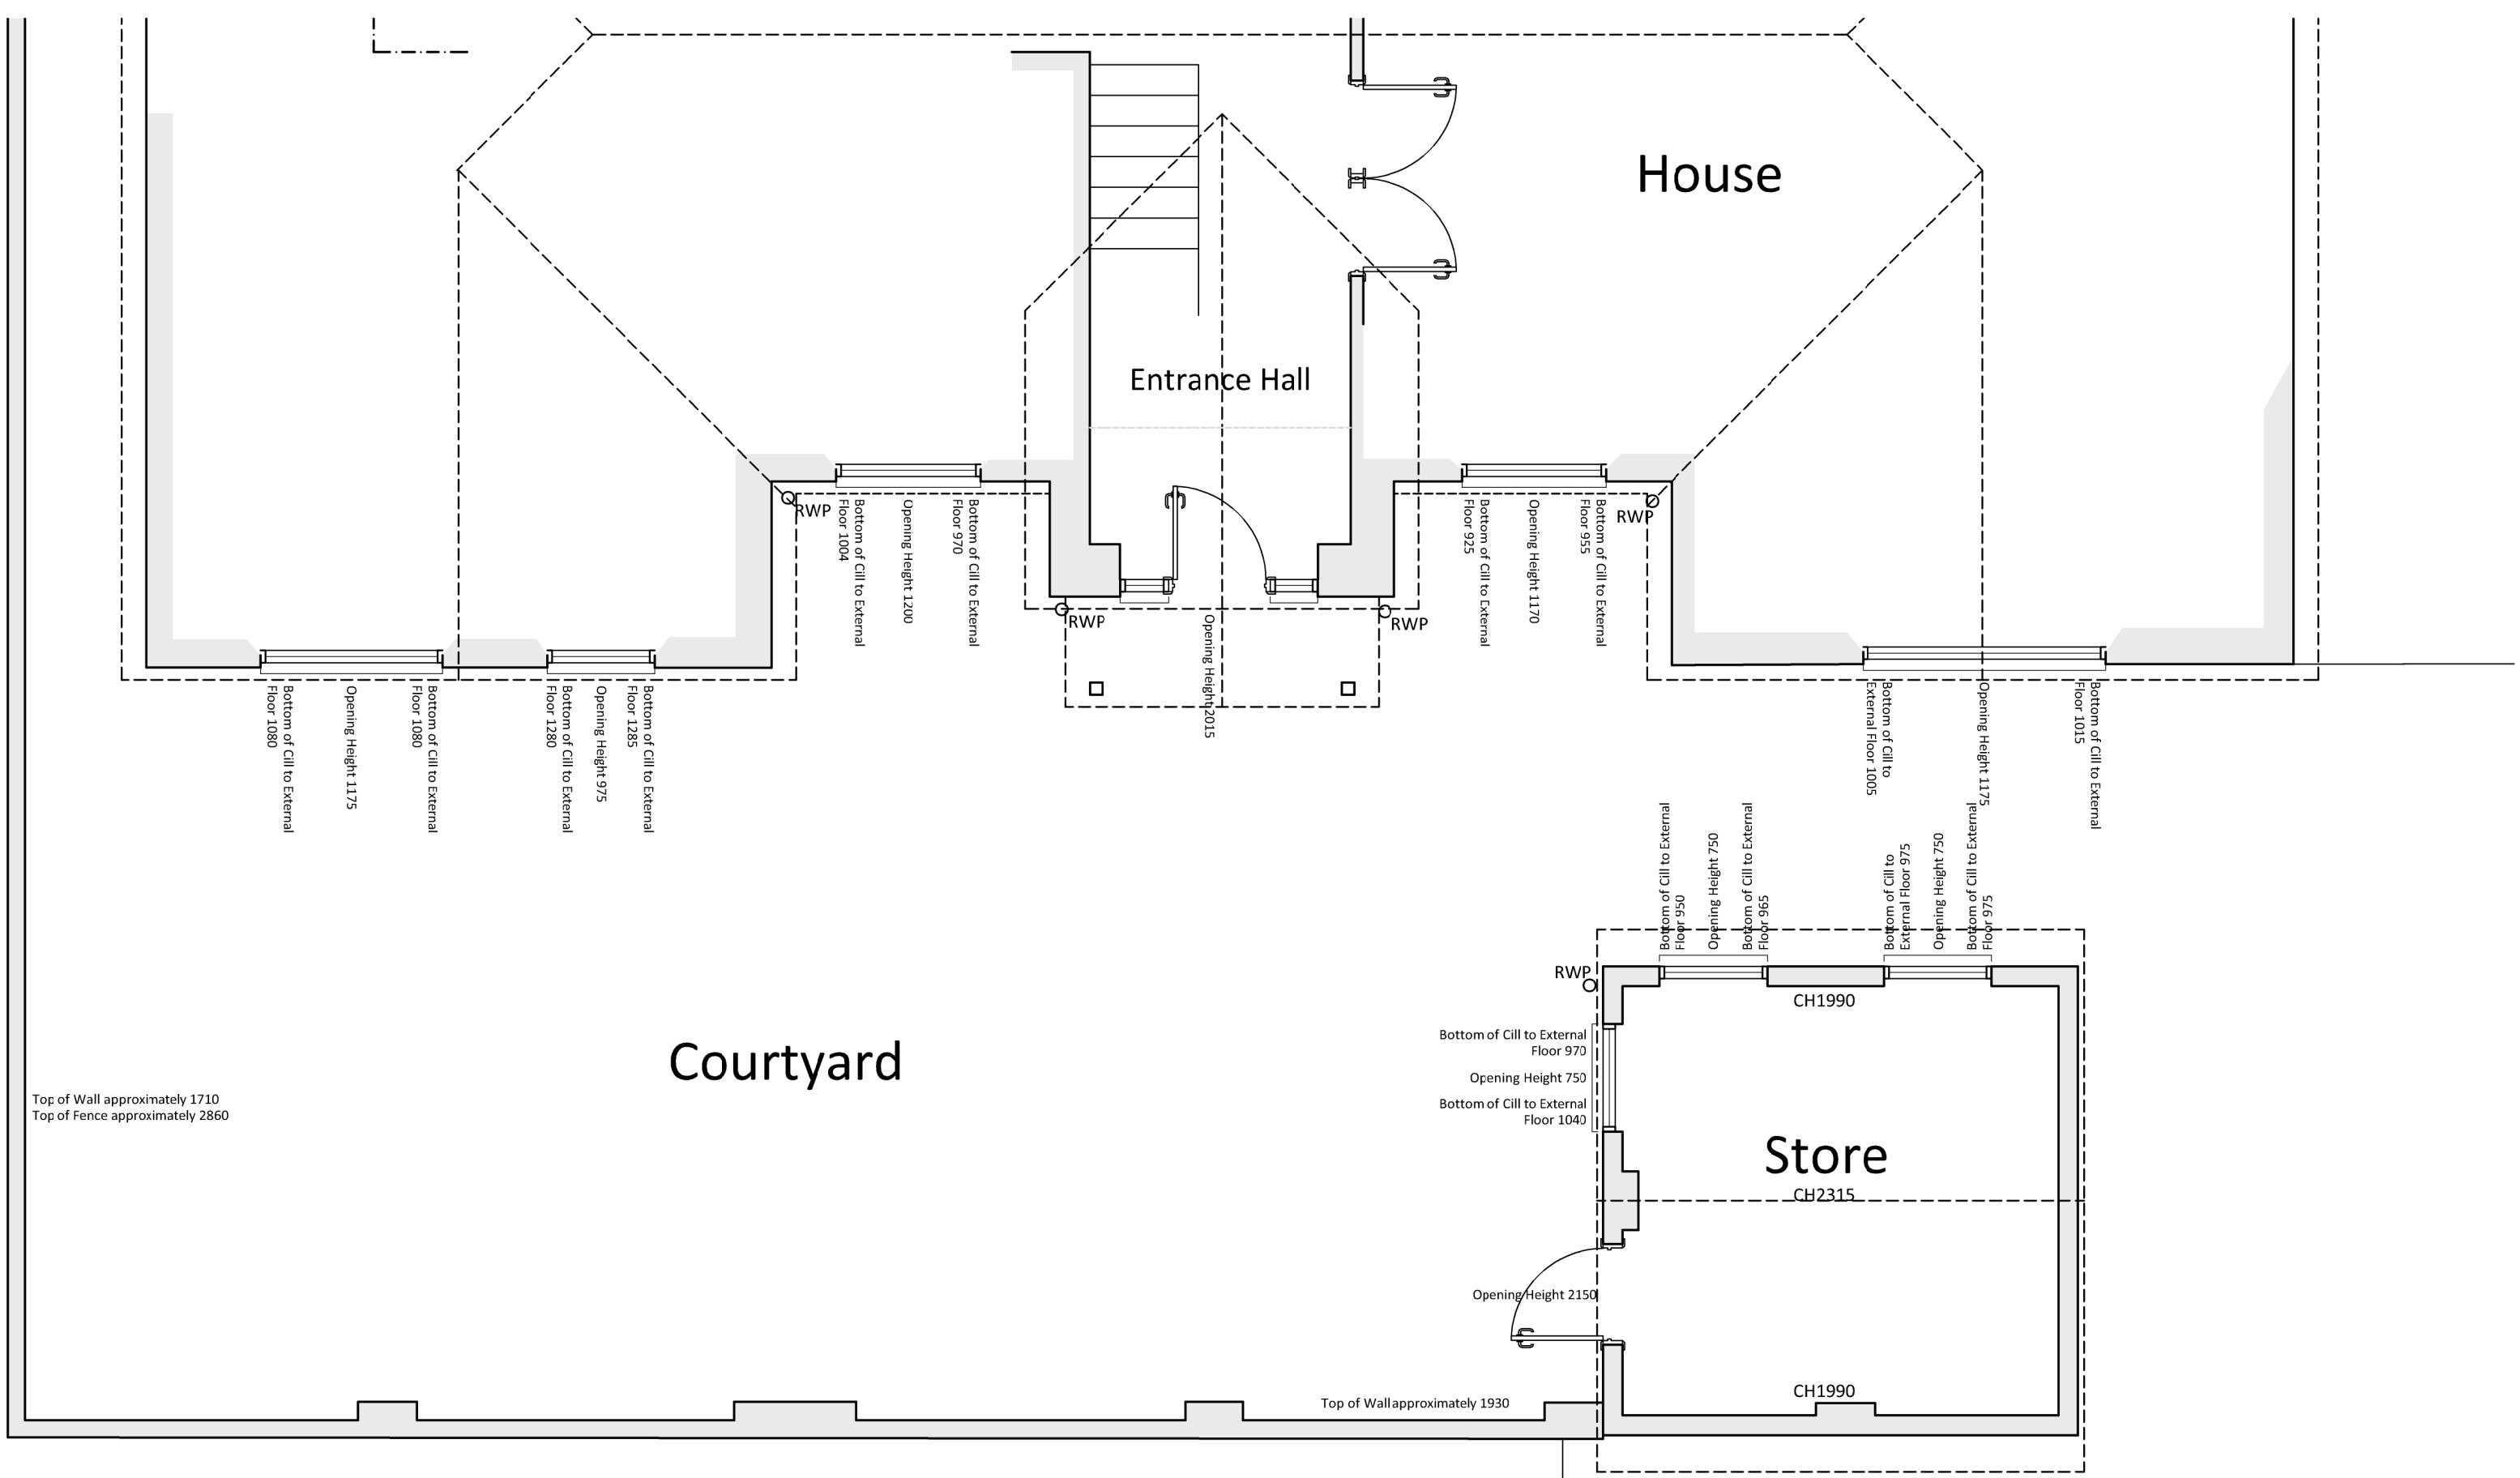


JTA
Jonathan Talley
Architects Limited

Client
Mr and Mrs Newlyn

Project
The Dairy
Wineham Lane, Wineham
West Sussex, BN5 9AG

Drawing
Existing Plan

Drawing Number	Date
074-001-201 Rev A	November 2025
Scale	Paper Size
1:50	A3
Drawn	Checked
JT	JT

0m 1m 2m 3m 4m 5m

E-mail info@jtalimited.co.uk
Telephone 07956 870 019
Web www.jtalimited.co.uk

All dimensions to be verified on site.
Unauthorised reproduction of information herein is strictly forbidden. Copyright 2022.
Jonathan Talley Architects Limited is the trading name of Jonathan Talley Architects Limited, a limited company registered in England and Wales with registered number 13707071 whose registered office is at 16 Comston Avenue, Haywards Heath, RH17 6LF

PLANNING

NORTH POINT

Rev	Date/By	Revision Note
A	11.12.25 JT	Planning Issue