



Southern Elevation

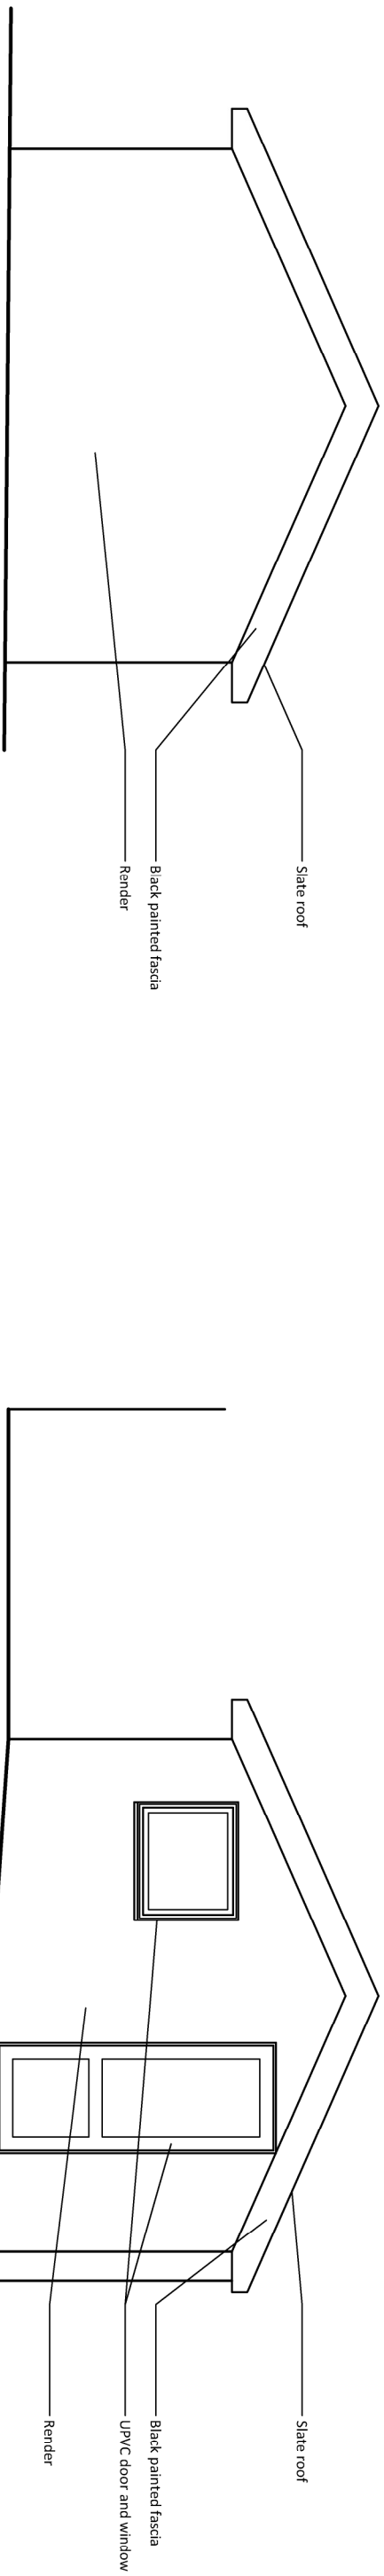

Eastern Elevation

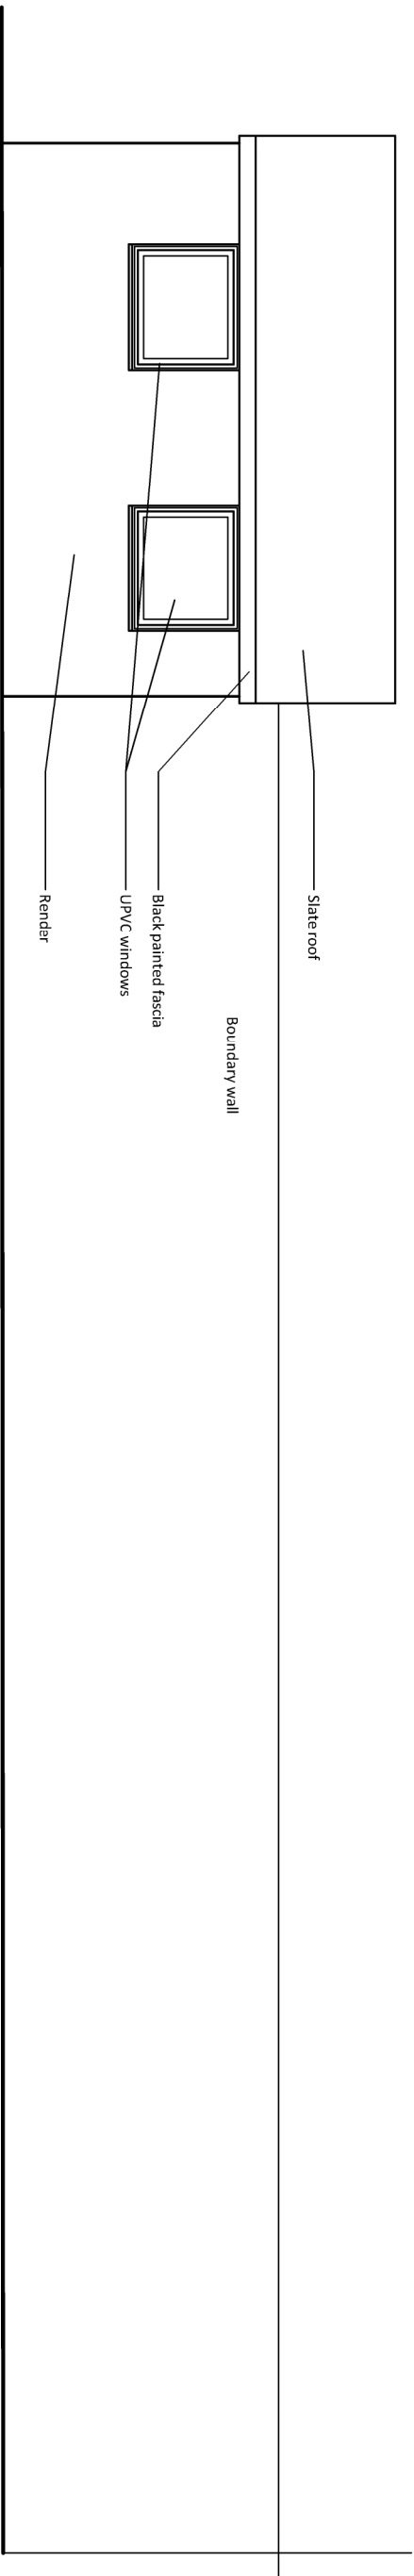

Northern Elevation

JTA Jonathan Talley Architects Limited		Client Mr and Mrs Newlyn Project The Dairy Wineham Lane, Wineham West Sussex, BN9 9AG Drawing Existing Store Elevations	Drawing Number 074-001-300 Rev - Scale 1:50 Drawn JT	Date December 2025 Paper Size A3 Checked JT	0m1m2m3m4m5m E-mail info@jtalimited.co.uk Telephone 07966 870 019 Web www.jtalimited.co.uk PLANNING	
Rev	Date/By	Revision Note				