


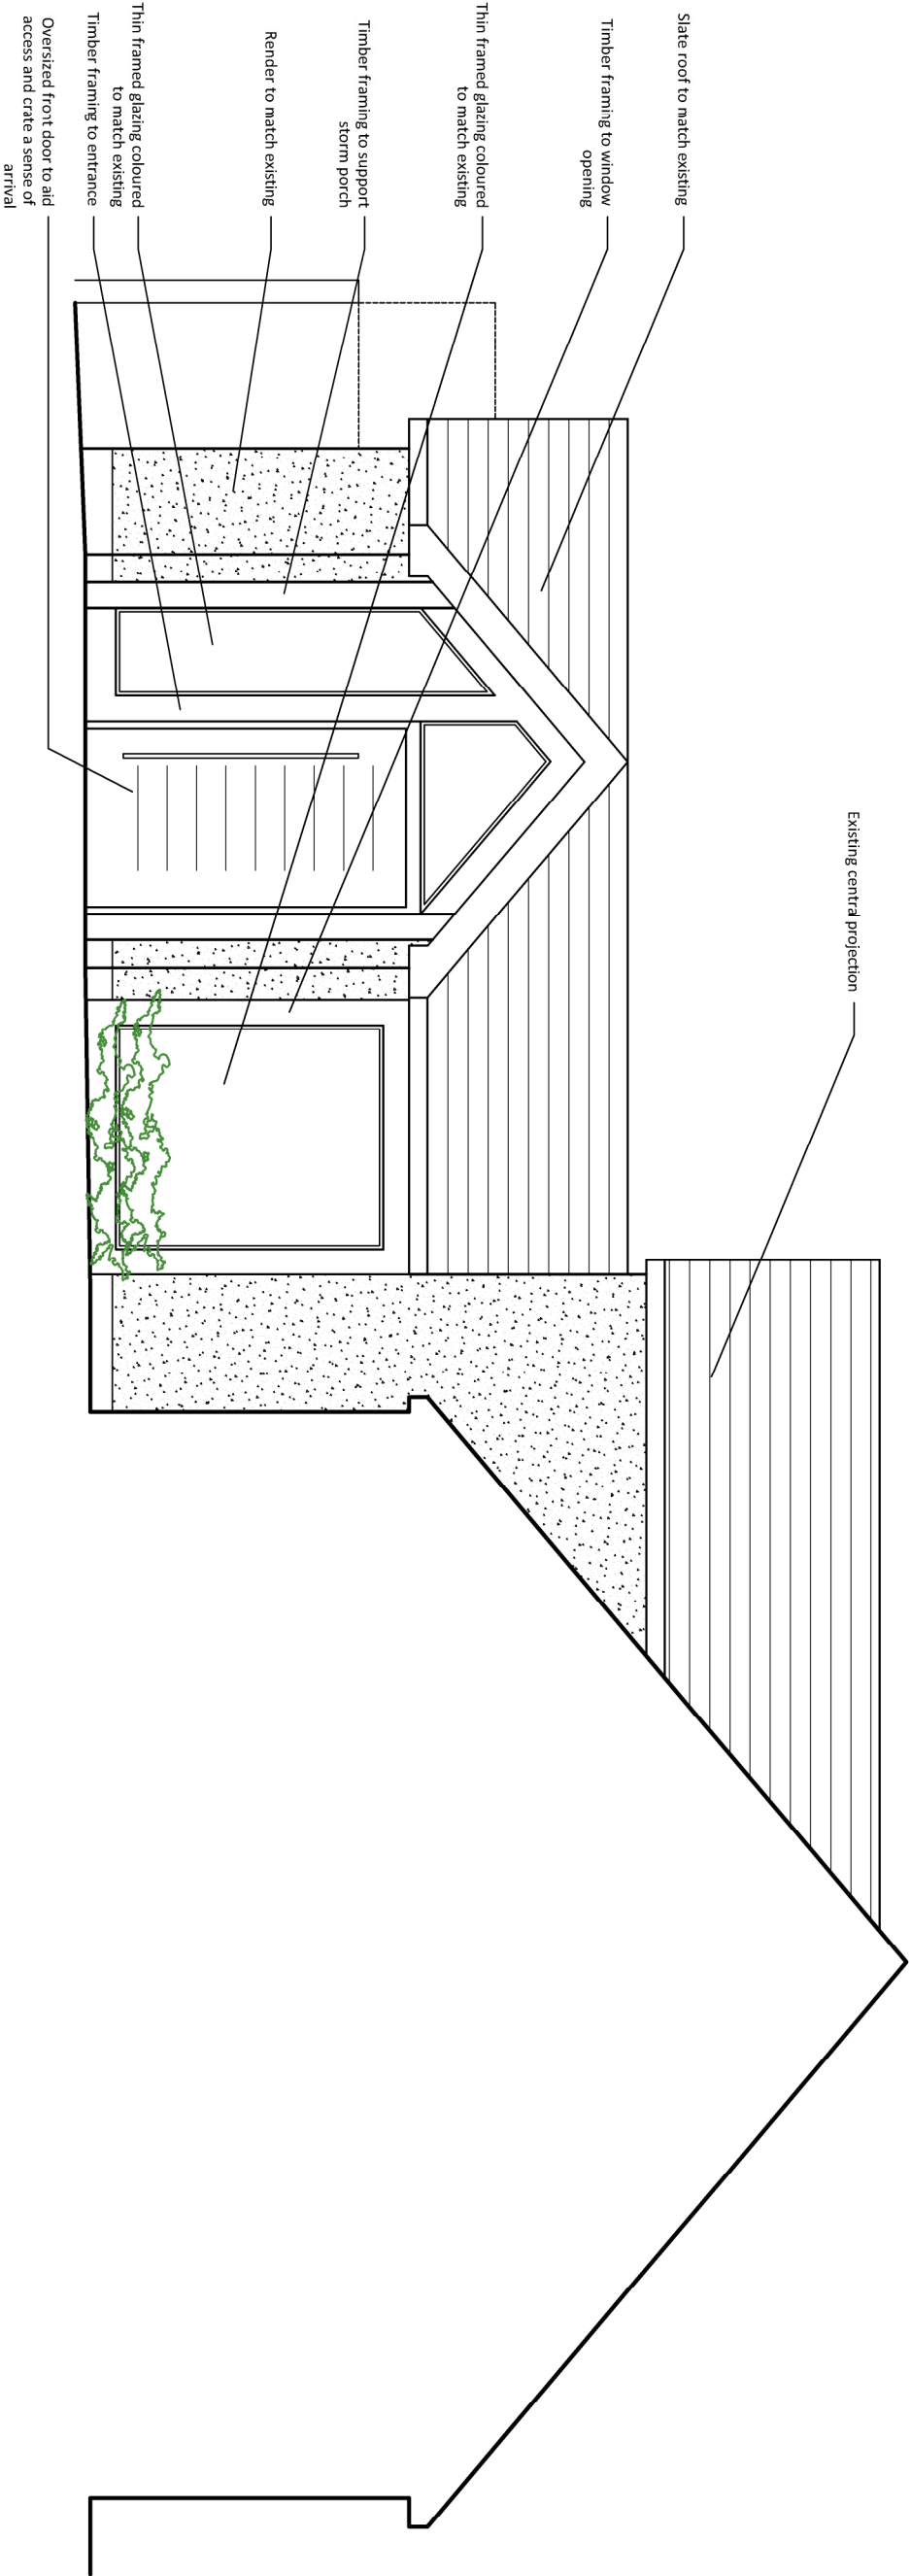

Eastern Elevation / Section
Through Main House

JTA Jonathan Talley Architects Limited	Client Mr and Mrs Newlyn		Drawing Number	Date	0m1m2m3m4m5m				
	Project The Dairy		074-001-322 Rev -	December 2025					
	Scale Winham Lane, Winham West Sussex, BN5 9AG		1:50	Paper Size					
	Drawing Proposed Eastern Elevation - Section Through Main House		Drawn JT	A3 Checked JT					
		E-mail info@jtalimited.co.uk							
		Telephone 07965 870 019							
		Web www.jtalimited.co.uk							