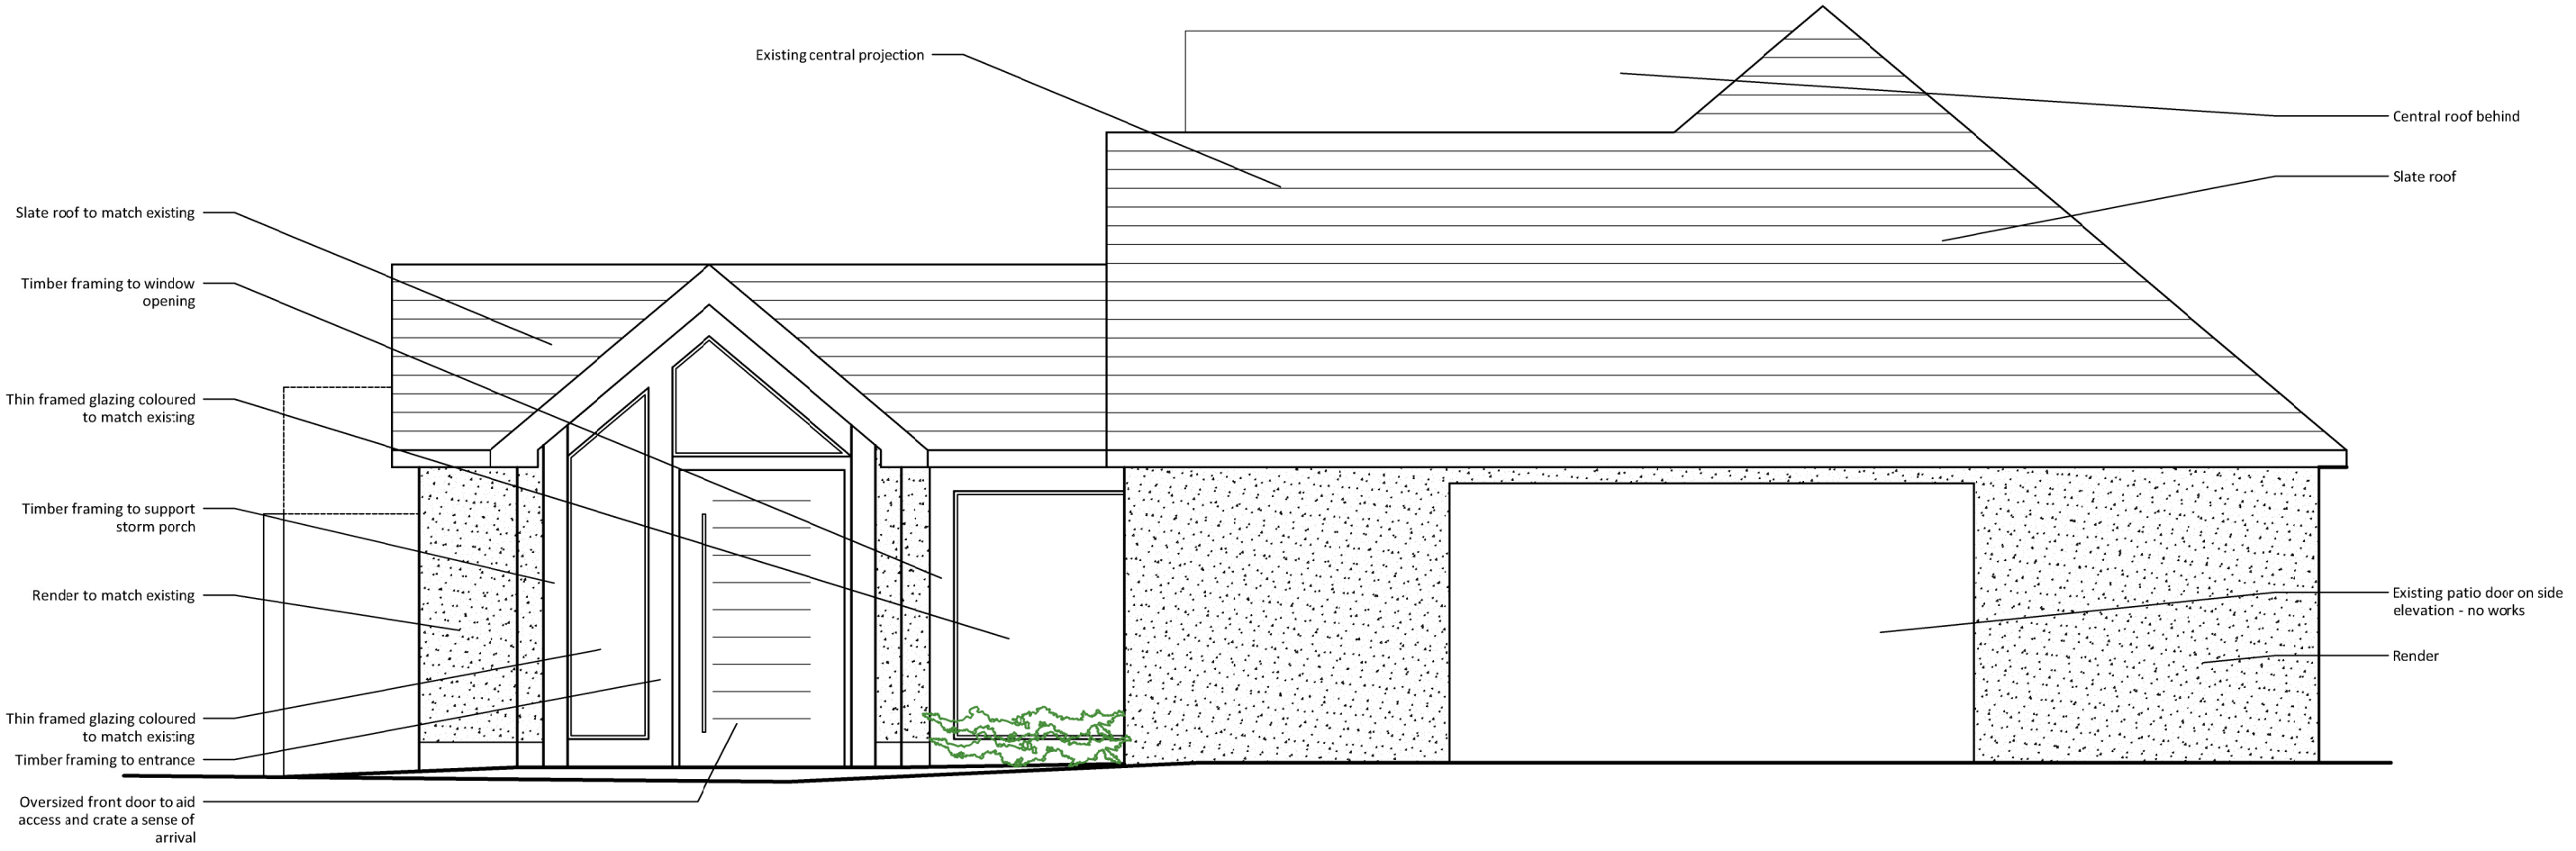


Eastern Elevation

JTA
Jonathan Talley
Architects Limited

Client
Mr anc Mrs Newlyn

Project
The Dairy
Wineham Lane, Wineham
West Sussex, BN5 9AG

Drawing
Proposed Eastern Elevation

Drawing Number	Date
074-001-323 Rev -	December 2025
Scale	Paper Size
1:50	A3
Drawn	Checked
JT	JT

0m 1m 2m 3m 4m 5m

E-mail info@jtalimited.co.uk
Telephone 07956 870 019
Web www.jtalimited.co.uk

PLANNING

All dimensions to be verified on site.
Unauthorised reproduction of inmation herein is strictly forbidden. Copyright 2022
Jonathan Talley Architects Limited is the trading name of Jonathan Talle Architects Limited, a limited company re sgistered in England and Wales with registered number 13707071 whose registed office is at 16 Coniston Avenue, Haywards Heath, RH17 5LF

Rev	Date/By	Revision Note